


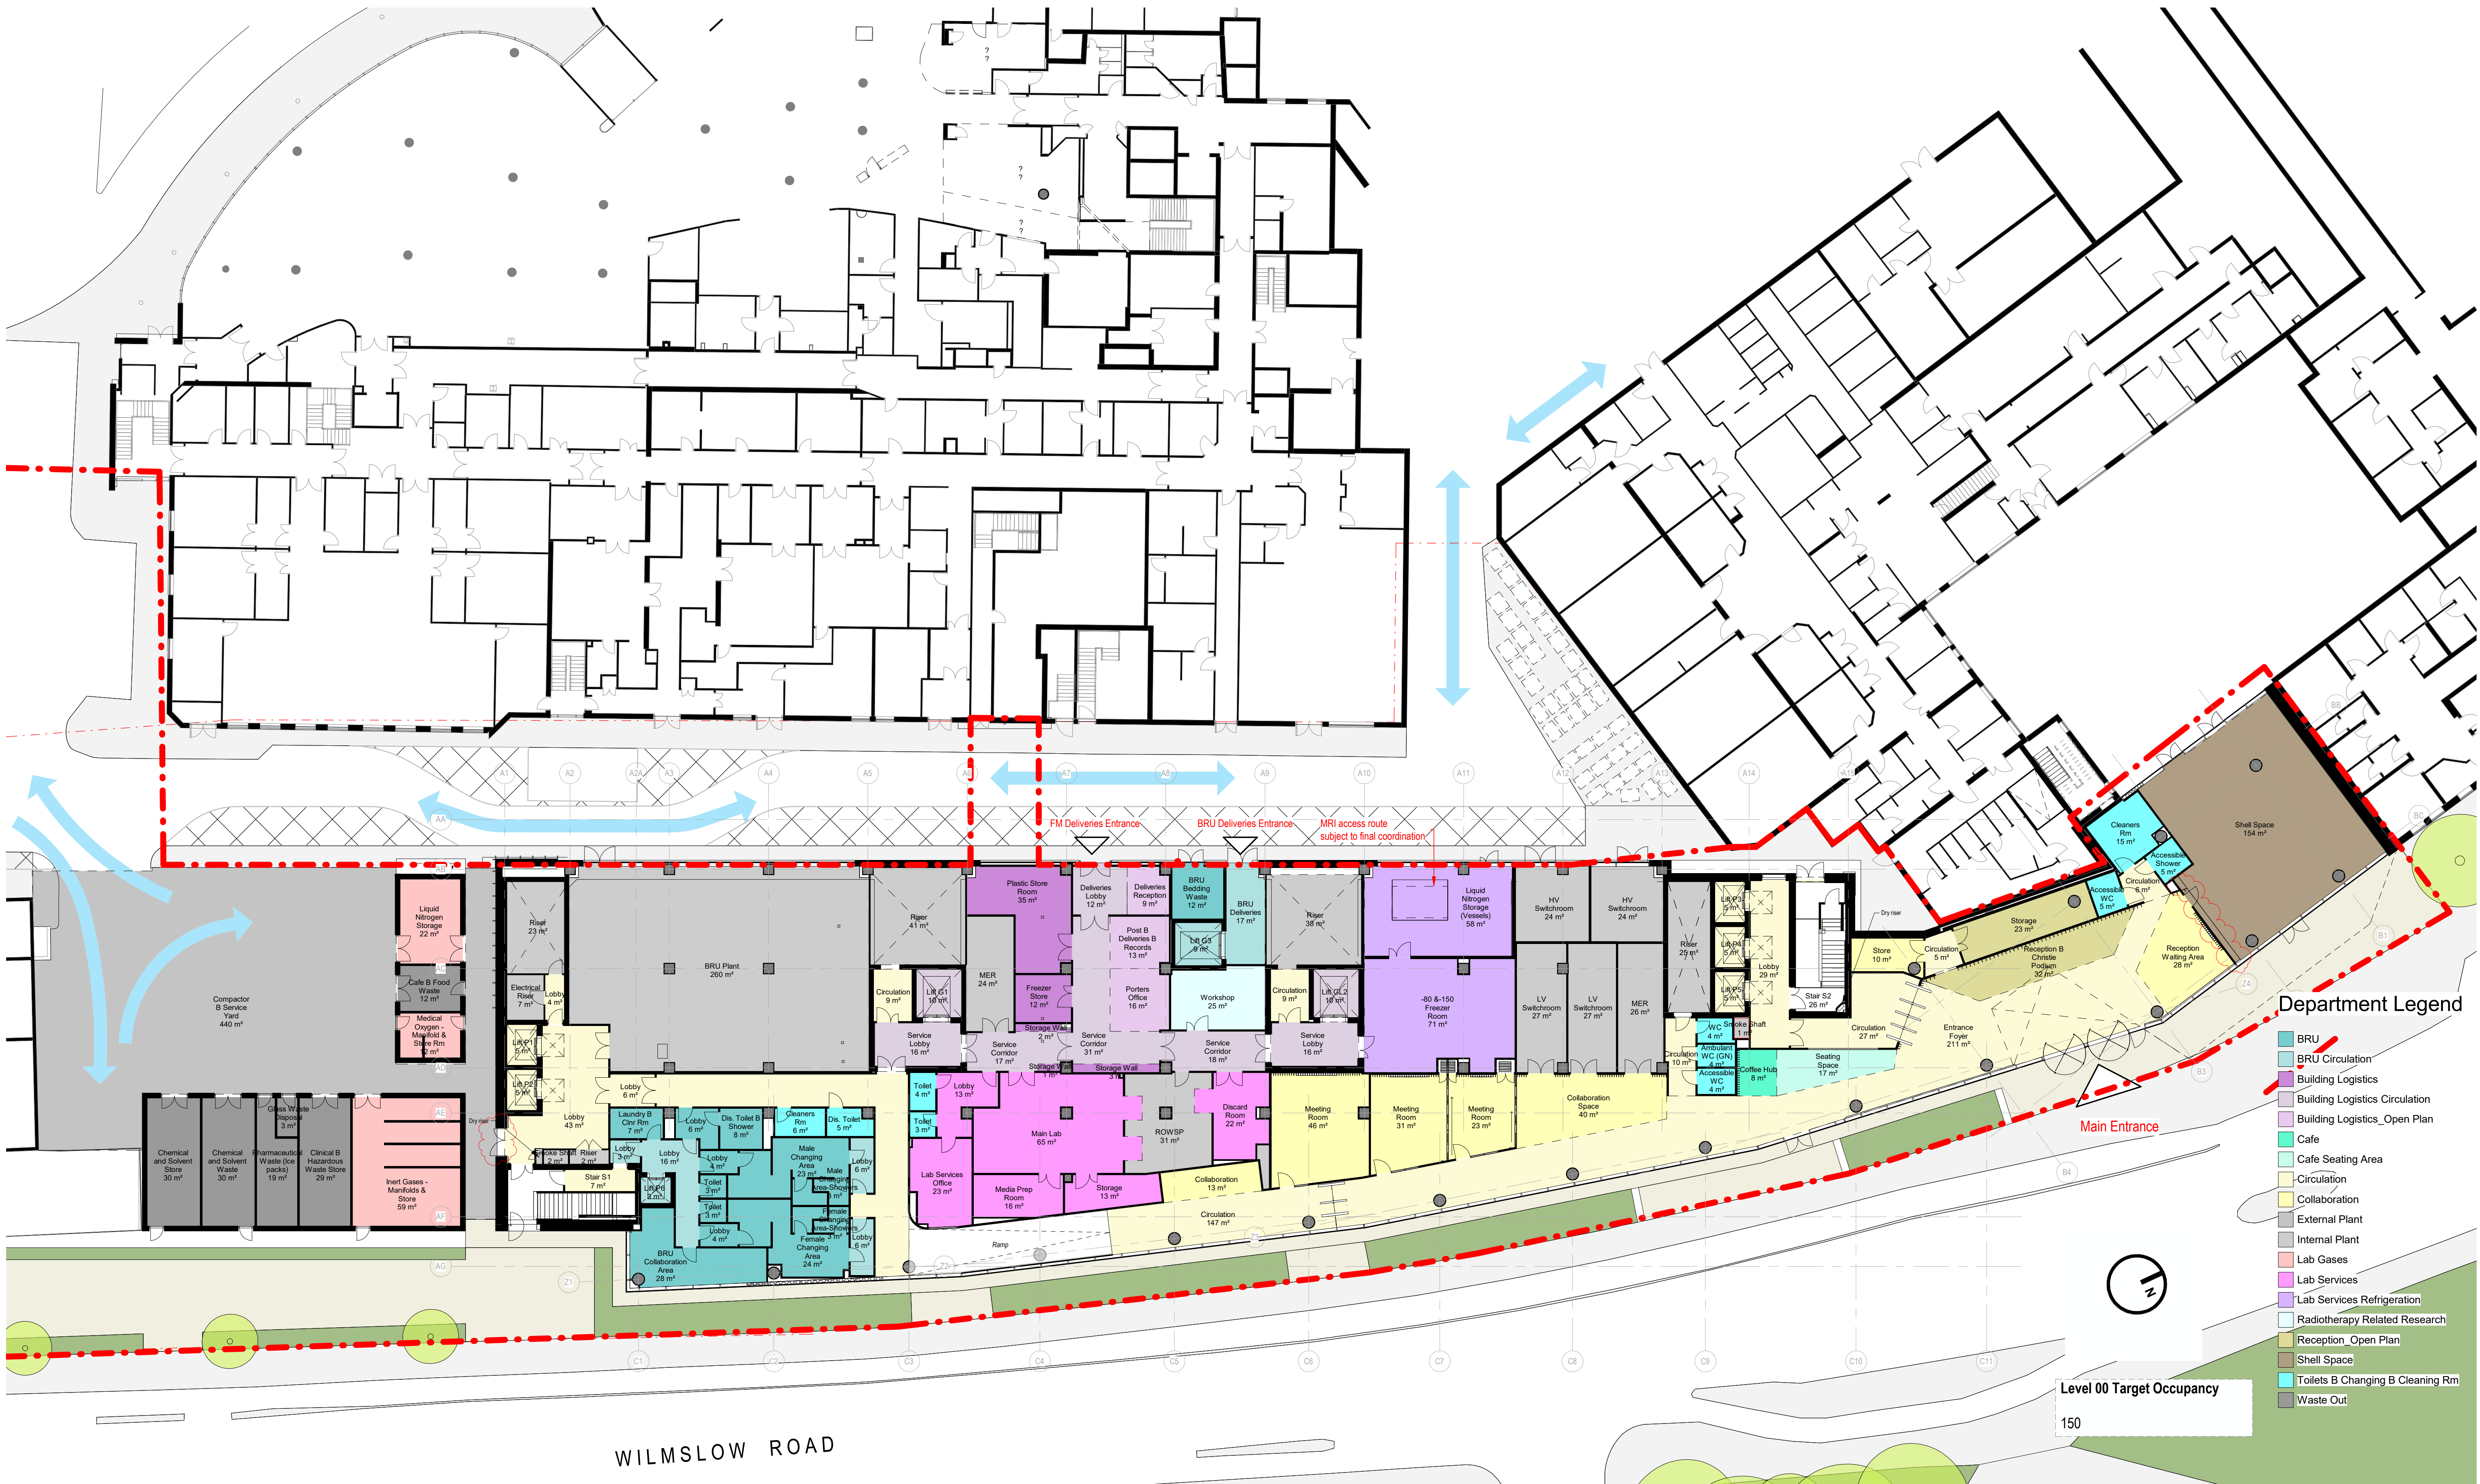

BUILDING DESIGN PARTNERSHIP SHALL HAVE NO RESPONSIBILITY FOR ANY USE MADE OF THIS DOCUMENT OTHER THAN FOR THAT WHICH IT WAS PREPARED AND ISSUED.

ALL DIMENSIONS SHOULD BE CHECKED ON SITE.

DO NOT SCALE FROM THIS DRAWING

ANY DRAWING ERRORS OR OMISSIONS SHOULD BE BROUGHT TO THE ATTENTION OF BUILDING DESIGN PARTNERSHIP AT THE ADDRESS SHOWN BELOW.

REV	DESCRIPTION	DRWN	CHKD	DATE
P14	Partition line to shell space adjusted to align with facade mullion, partition recess added for fire panel. External door to waste compound updated to be door and a half as agreed at CDR.	JS	CO	2021/02/05
P13	Updated in line with CDR Ground Floor Folding Partition to Business Centre. Updated to suit c-shed development; External door ED-54-00-079-01 updated to type DRL-102 louvre leaf and a half and external door ED-00-049-01 updated to type DRL-102 double leaf	MLN	CO	2020/12/10
P12	Introduction of doors with FM logistics area following user group feedback. Acc Wc and BS8300 Acc Wc locations switched. Cleaners room relocated with additional storage behind reception created and BS 8300 Acc Wc location relocated.	AH	CO	2020/10/09

REV	DESCRIPTION	DRWN	CHKD	DATE
P14	Partition line to shell space adjusted to align with facade mullion, partition recess added for fire panel. External door to waste compound updated to be door and a half as agreed at CDR.	JS	CO	2021/02/05
P13	Updated in line with CDR Ground Floor Folding Partition to Business Centre. Updated to suit c-shed development; External door ED-54-00-079-01 updated to type DRL-102 louvre leaf and a half and external door ED-00-049-01 updated to type DRL-102 double leaf	MLN	CO	2020/12/10
P12	Introduction of doors with FM logistics area following user group feedback. Acc Wc and BS8300 Acc Wc locations switched. Cleaners room relocated with additional storage behind reception created and BS 8300 Acc Wc location relocated.	AH	CO	2020/10/09

CLIENT

Founded by:

MANCHESTER CANCER RESEARCH CENTRE

MANCHESTER 1824
The University of Manchester

CANCER RESEARCH UK

NHS
The Christie
NHS Foundation Trust

IHP

BDP.

11 Ducie Street
PO Box 85, Piccadilly Basin
Manchester, M60 3JA
United Kingdom
T +44 (0)161 828 2200
F +44 (0)161 828 2235
www.bdp.com

PROJECT TITLE		Paterson Redevelopment Project	
DRAWING TITLE		Proposed GA Plan - Level 00	
DRAWING NO.		PRP-BDP-Z01-00-PL-A-0901	
REVISION		P14	
DATE		2021/02/05	
SCALE		1 : 200	
SHEET		S2	
@ A1			