


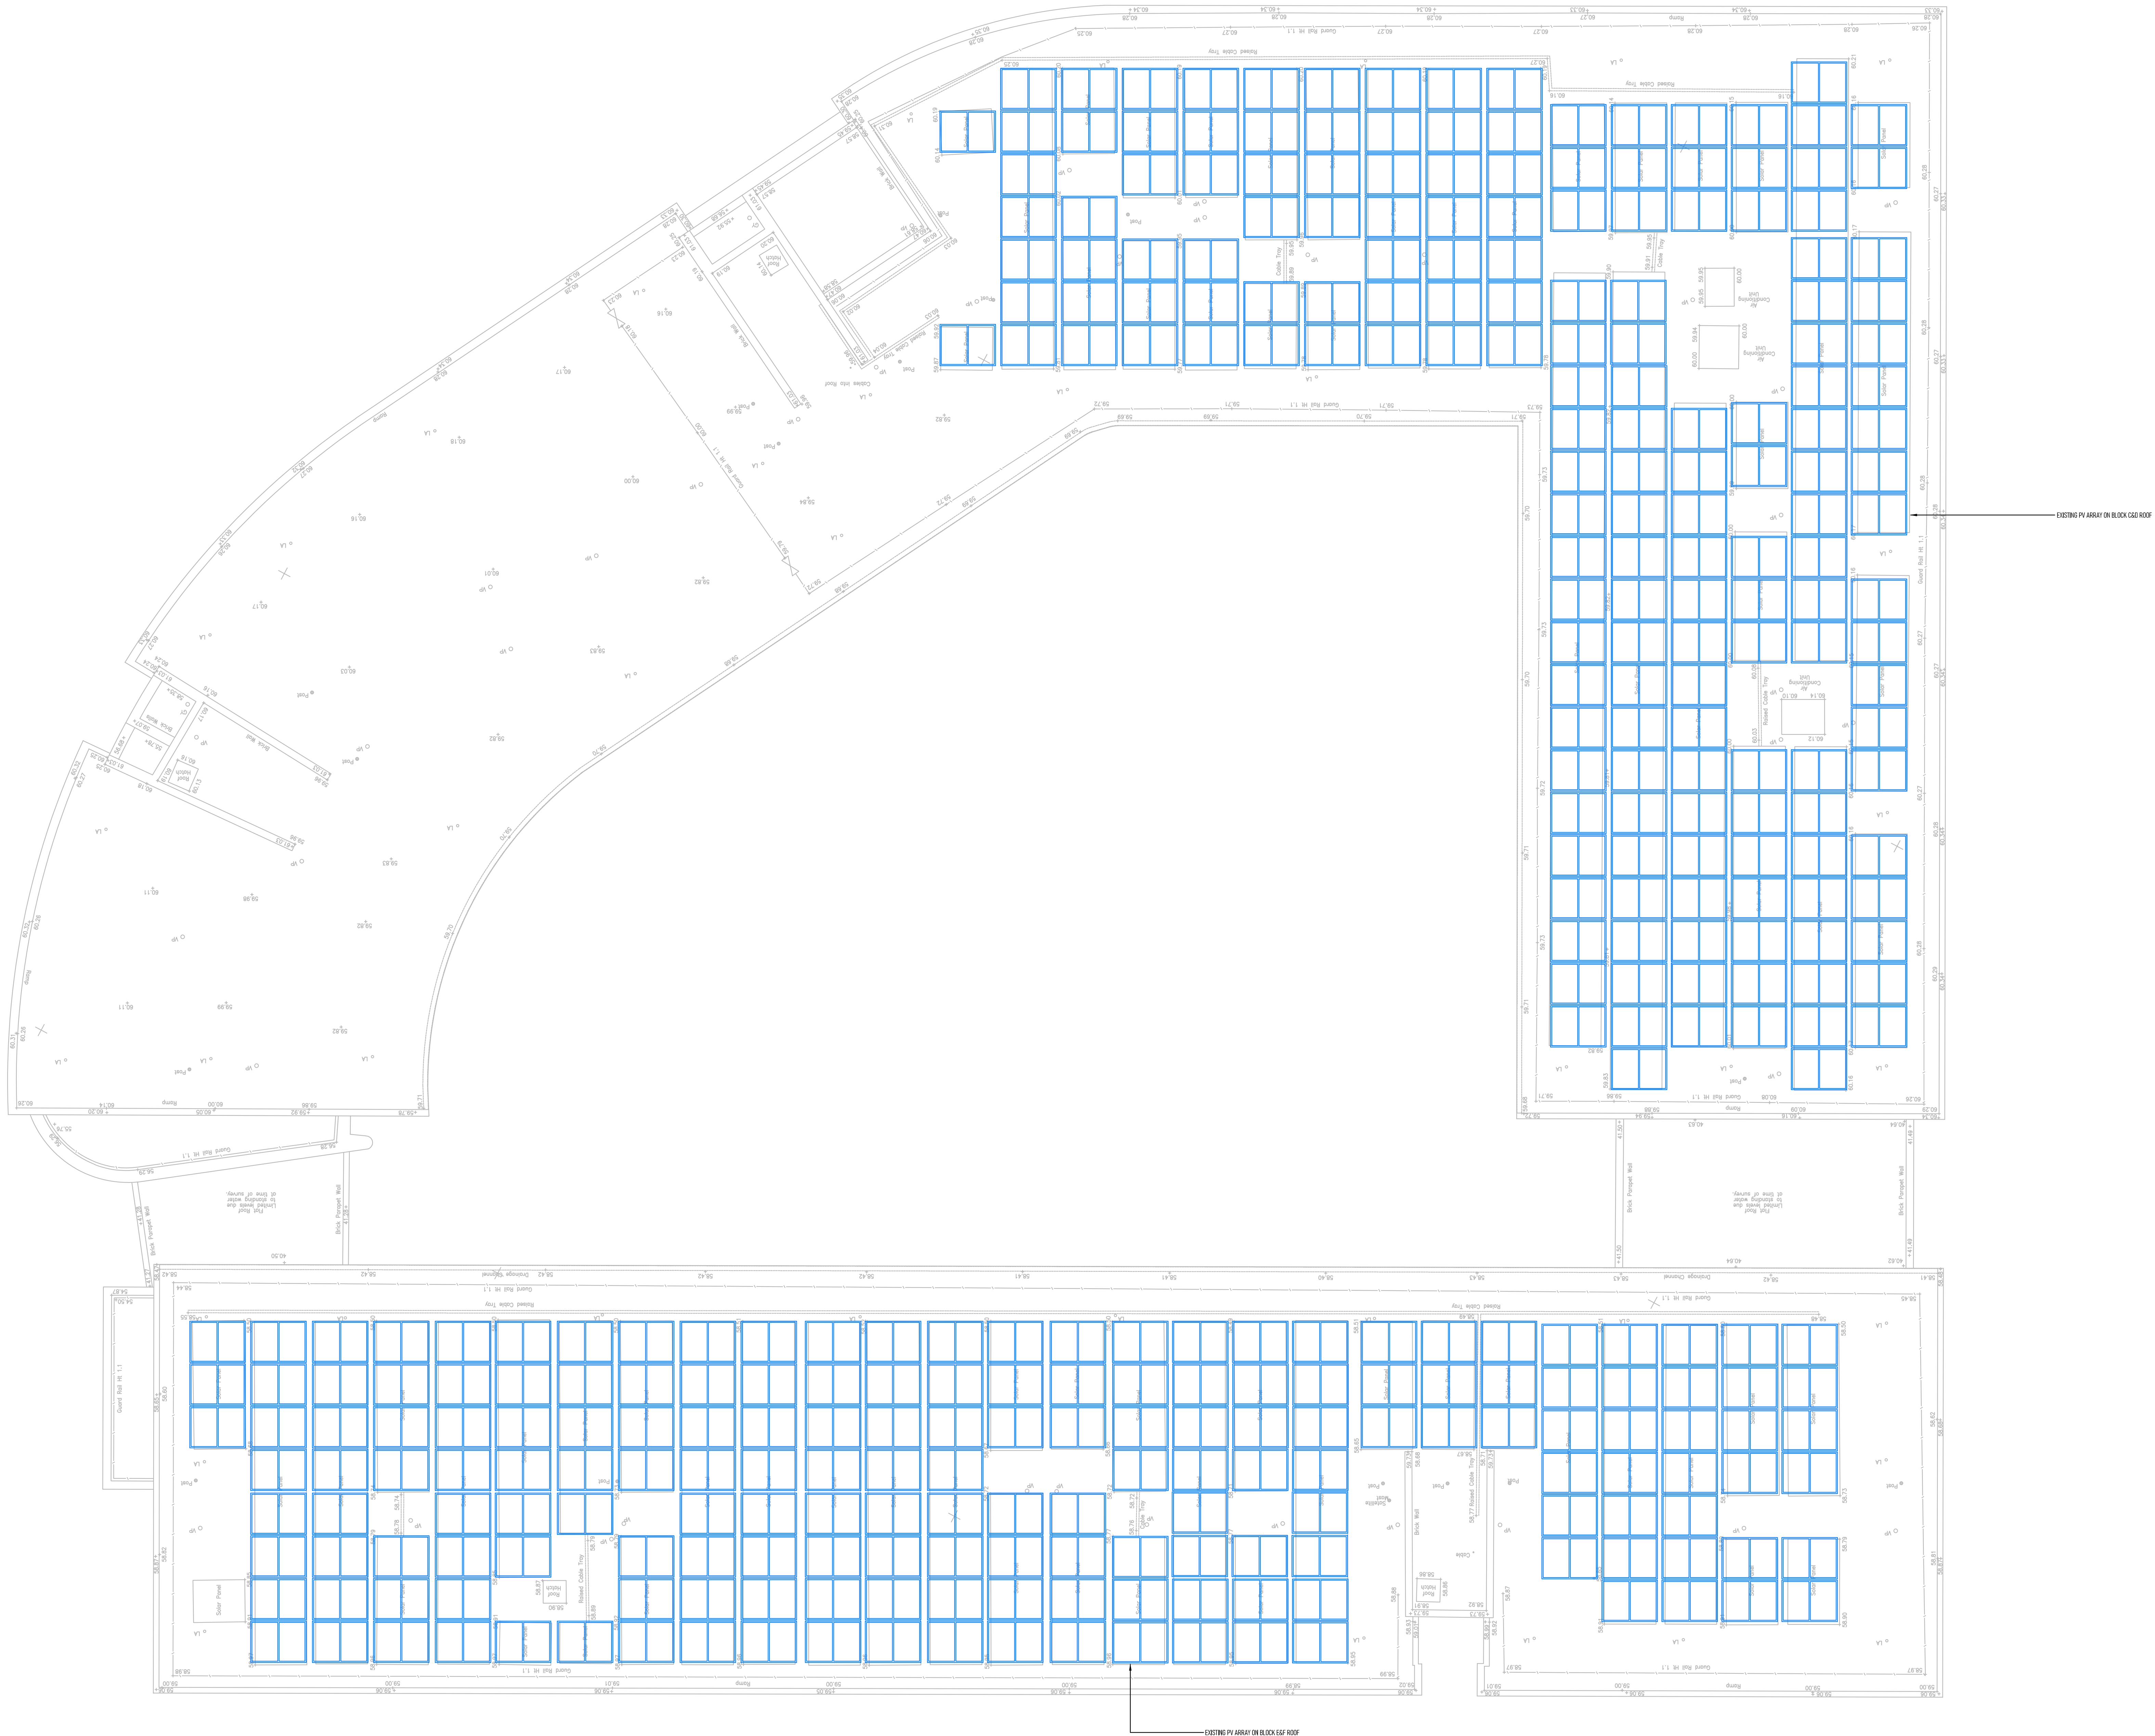

1 EXISTING ROOF PLAN
1:100