


P:\2019\1994 COLLYHURST NG\01 CAD\02 SHEET LAYOUT\1994-COLLYHURST PLANNING\1994-EXA-00-GF-DR-L-108.DWG

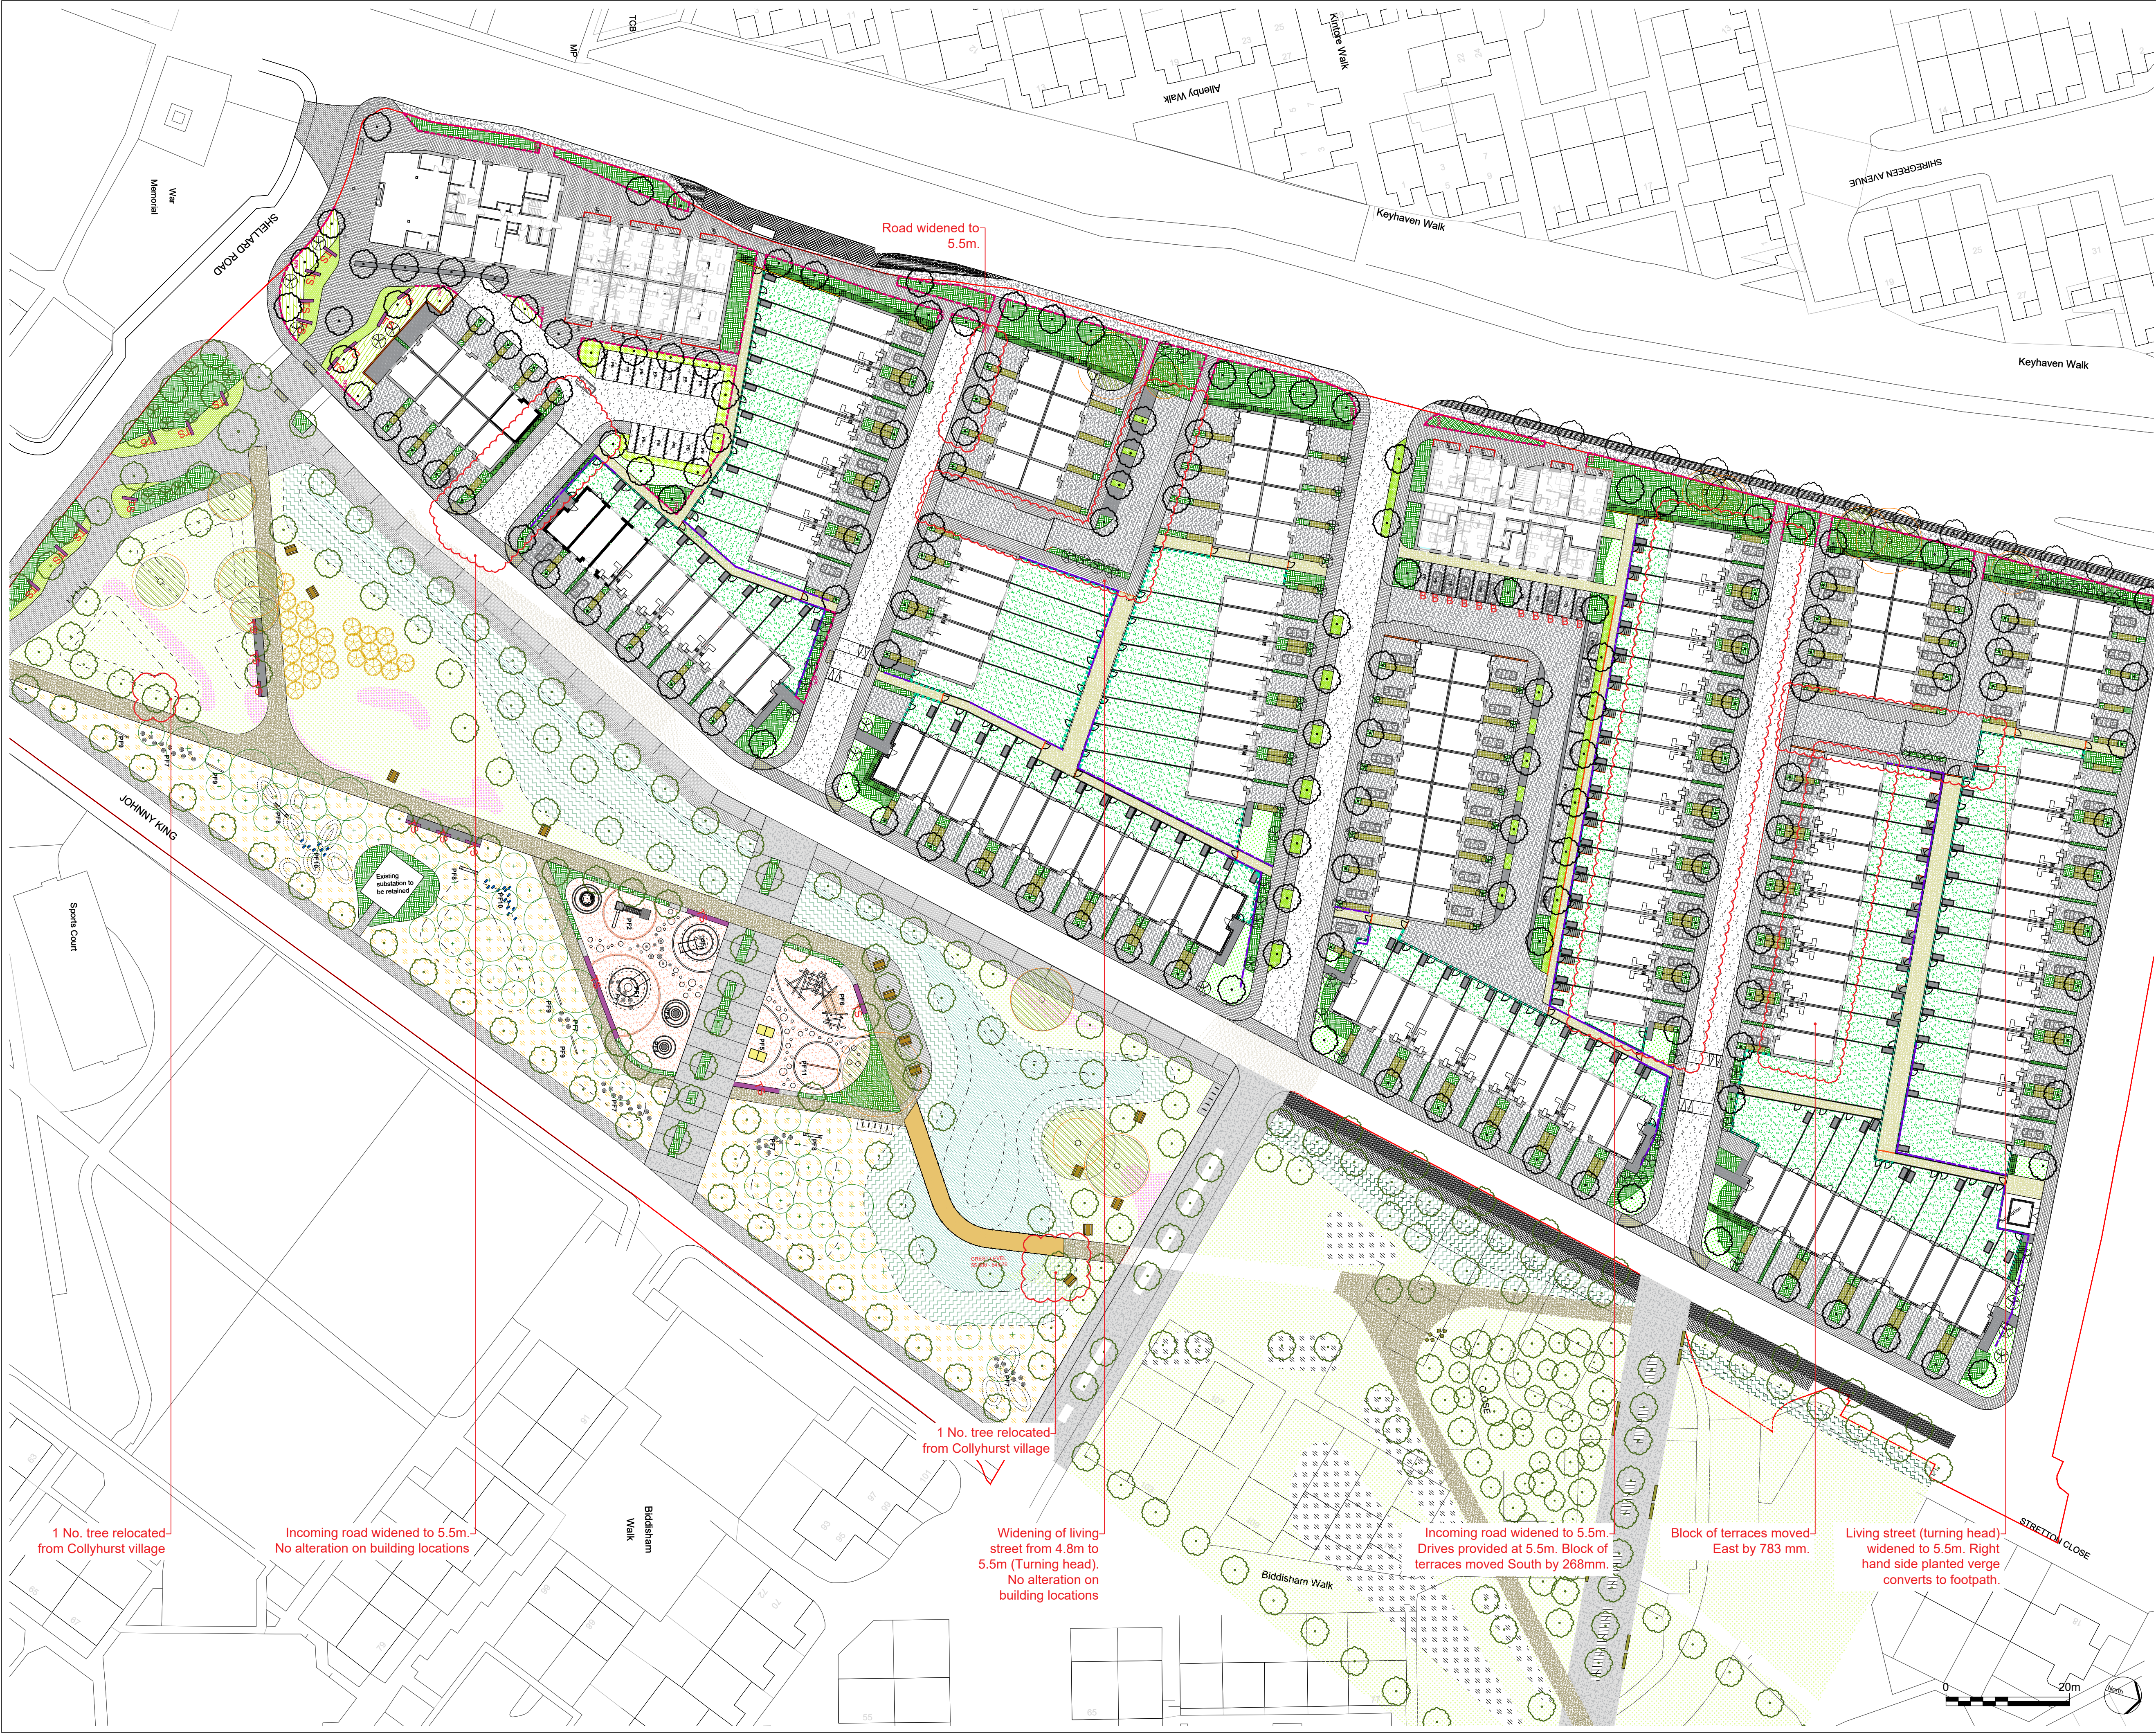

No dimensions are to be scaled from this drawing.
All dimensions are to be checked on site.
Area measurements for indicative purposes only.

This drawing is the property of Exterior Architecture Ltd.
No part of the drawing may be reproduced in any manner
without permission from Exterior Architecture Ltd.

Client
FEC & Manchester City Council

Rev	Description	Date
----	----	----
----	----	----
----	----	----
----	----	----
----	----	----
----	----	----
B	ADDITIONAL ANNOTATIONS	25.11.2021
A	ANNOTATION REMOVED	05.10.2021
-	PLANNING ISSUE	28.09.2021
Rev	Description	Date

**EXTERIOR
ARCHITECTURE**
LONDON: Studio 1S, Hewlett House, Havelock Terrace,
London, SW8 4AS
MANCHESTER: Studio 537, The Royal Exchange, St Anns
Square, Manchester, M2 7DH
E-Mail: office@exteriorarchitecture.com
Web: www.exteriorarchitecture.com

Project title
COLLYHURST VILLAGE

Drawing title
COLLYHURST VILLAGE NON
MATERIAL AMENDMENTS

Issued By	Manchester	T: 0161 850 8101
Scale	1:500 @ A1	Drawn ExA
Status	PLANNING	Checked SPL
Date	28.09.2021	Approved JM

Drawing number
1994-EXA-00-GF-DR-L-108 B

Revision