


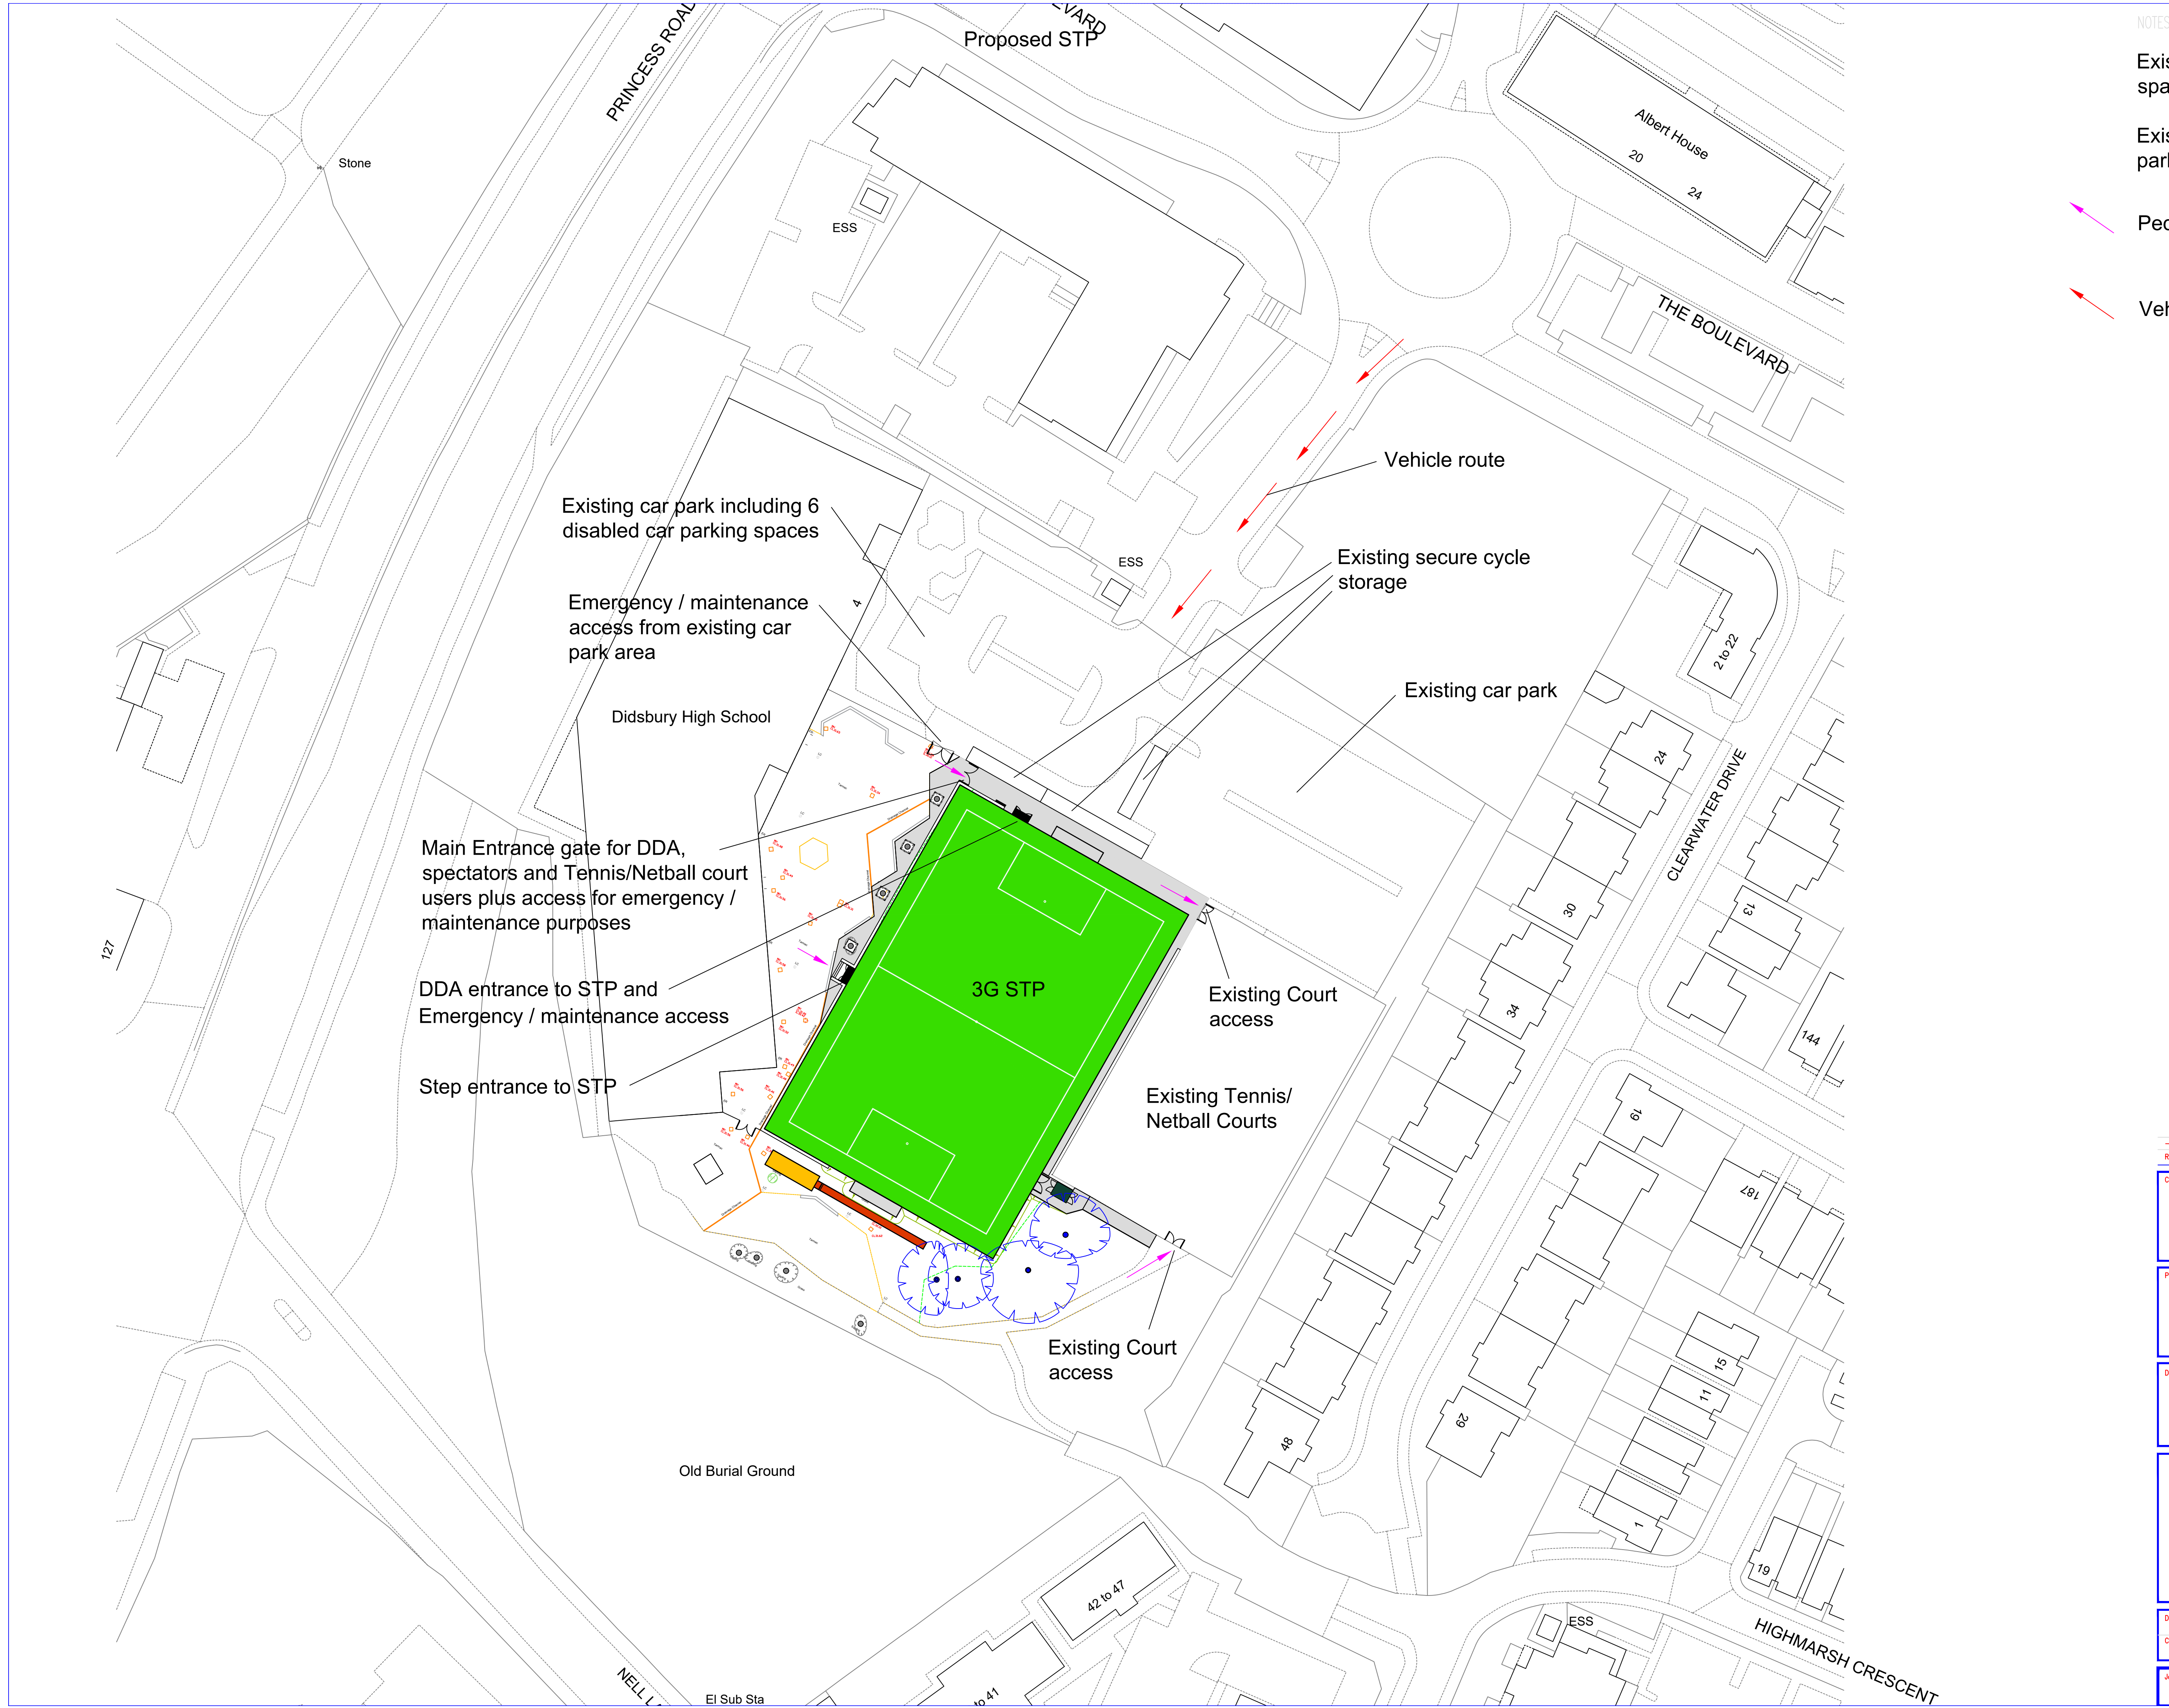

- NOTES
- Existing car parking spaces = 89
  - Existing disabled car parking spaces = 6 no.
  - Pedestrian route
  - Vehicle route

| Rev | Amendment     | Date | By |
|-----|---------------|------|----|
| 1   | Initial Issue |      |    |

Client: DIDSBURY HIGH SCHOOL

Project: 3G STP

Drawing: Existing car parking and access provision



| Drawn   | HJ | Date    | 19-10-21 | Scales | 1:500 |       |
|---------|----|---------|----------|--------|-------|-------|
| Checked |    | Plot No | 01       | Prelim | Check | Final |

| Job No | Drawing No     | Rev |
|--------|----------------|-----|
|        | MCA-MUK2479-42 | A   |