



Communal Space - Ground Floor				
Number	Level	Name	Area sqm	Area sqft
001	Level 0 - Ground	Communal Area	166.5 m²	1790.5 ft²
002	Level 0 - Ground	Bin Store	26.5 m²	284.8 ft²
003	Level 0 - Ground	Fitness Suite	67.6 m²	727.3 ft²
004	Level 0 - Ground	Post Room	13.4 m²	143.9 ft²
005	Level 0 - Ground	Communal Area	86.9 m²	935.1 ft²
005B	Level 0 - Ground	Sub Sta	11.6 m²	124.4 ft²
006	Level 0 - Ground	Corridor	24.6 m²	265.2 ft²
007	Level 0 - Ground	Laundry	15.7 m²	169.3 ft²
008	Level 0 - Ground	Bike Store	93.4 m²	1005.2 ft²
009	Level 0 - Ground	Space	321.2 m²	3456.9 ft²
010	Level 0 - Ground	Plant Room	88.8 m²	956.1 ft²
011	Level 0 - Ground	Lobby	19.0 m²	204.4 ft²
013	Level 0 - Ground	Lift	2.4 m²	25.7 ft²
Level 0 - Ground: 13			937.3 m²	10088.9 ft²
Grand total: 13			937.3 m²	10088.9 ft²

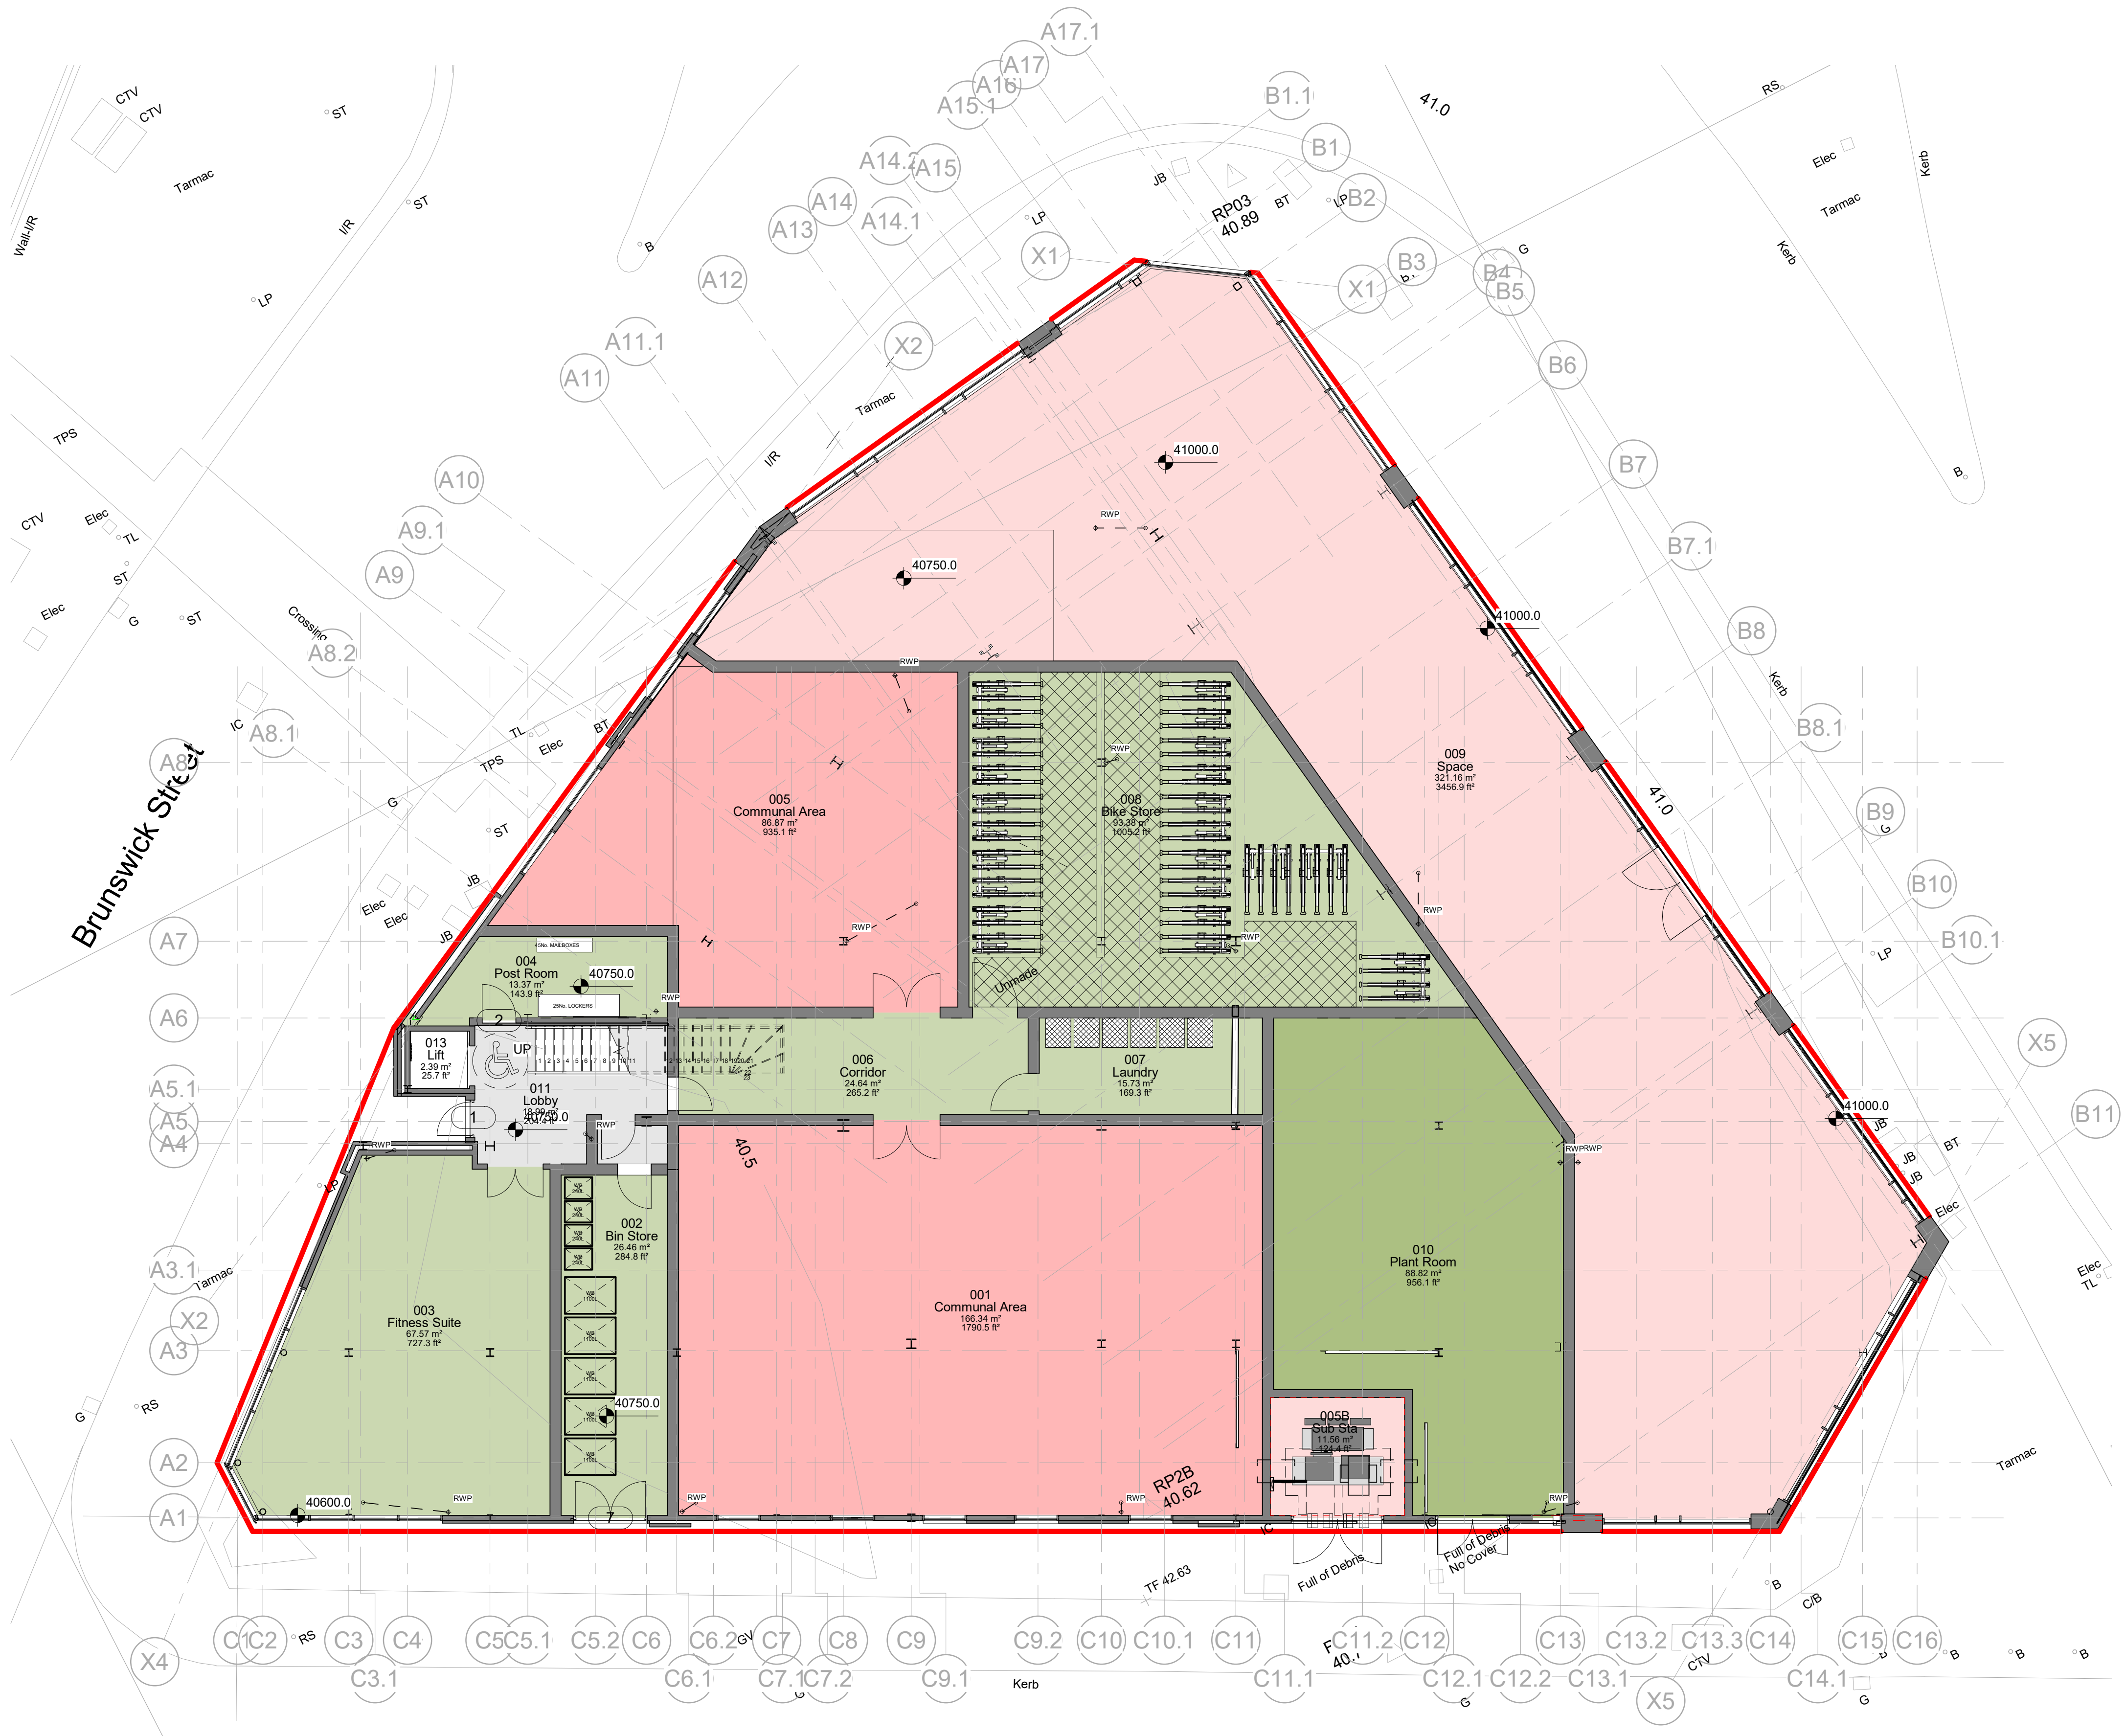

1 Proposed Ground Floor GA Plan
1 : 100

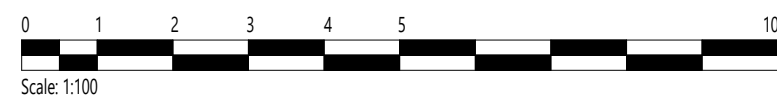

REV	DATE	COMMENT			
CLIENT:					
CERT					
PROJECT					
BRUNSWICK STREET					
DRAWING					
PROPOSED GROUND FLOOR GA PLAN					
DRAWING N°	REV.	STATUS	SCALE:	CHECKED	DRAWN
2066-2066-ABWA-Z1-GF-DR-A(20)-0100			1 : 100 SHEET	GW	LG
			A1	DATE: 20.12.2021	

AUDERIBW
ARCHITECTS