



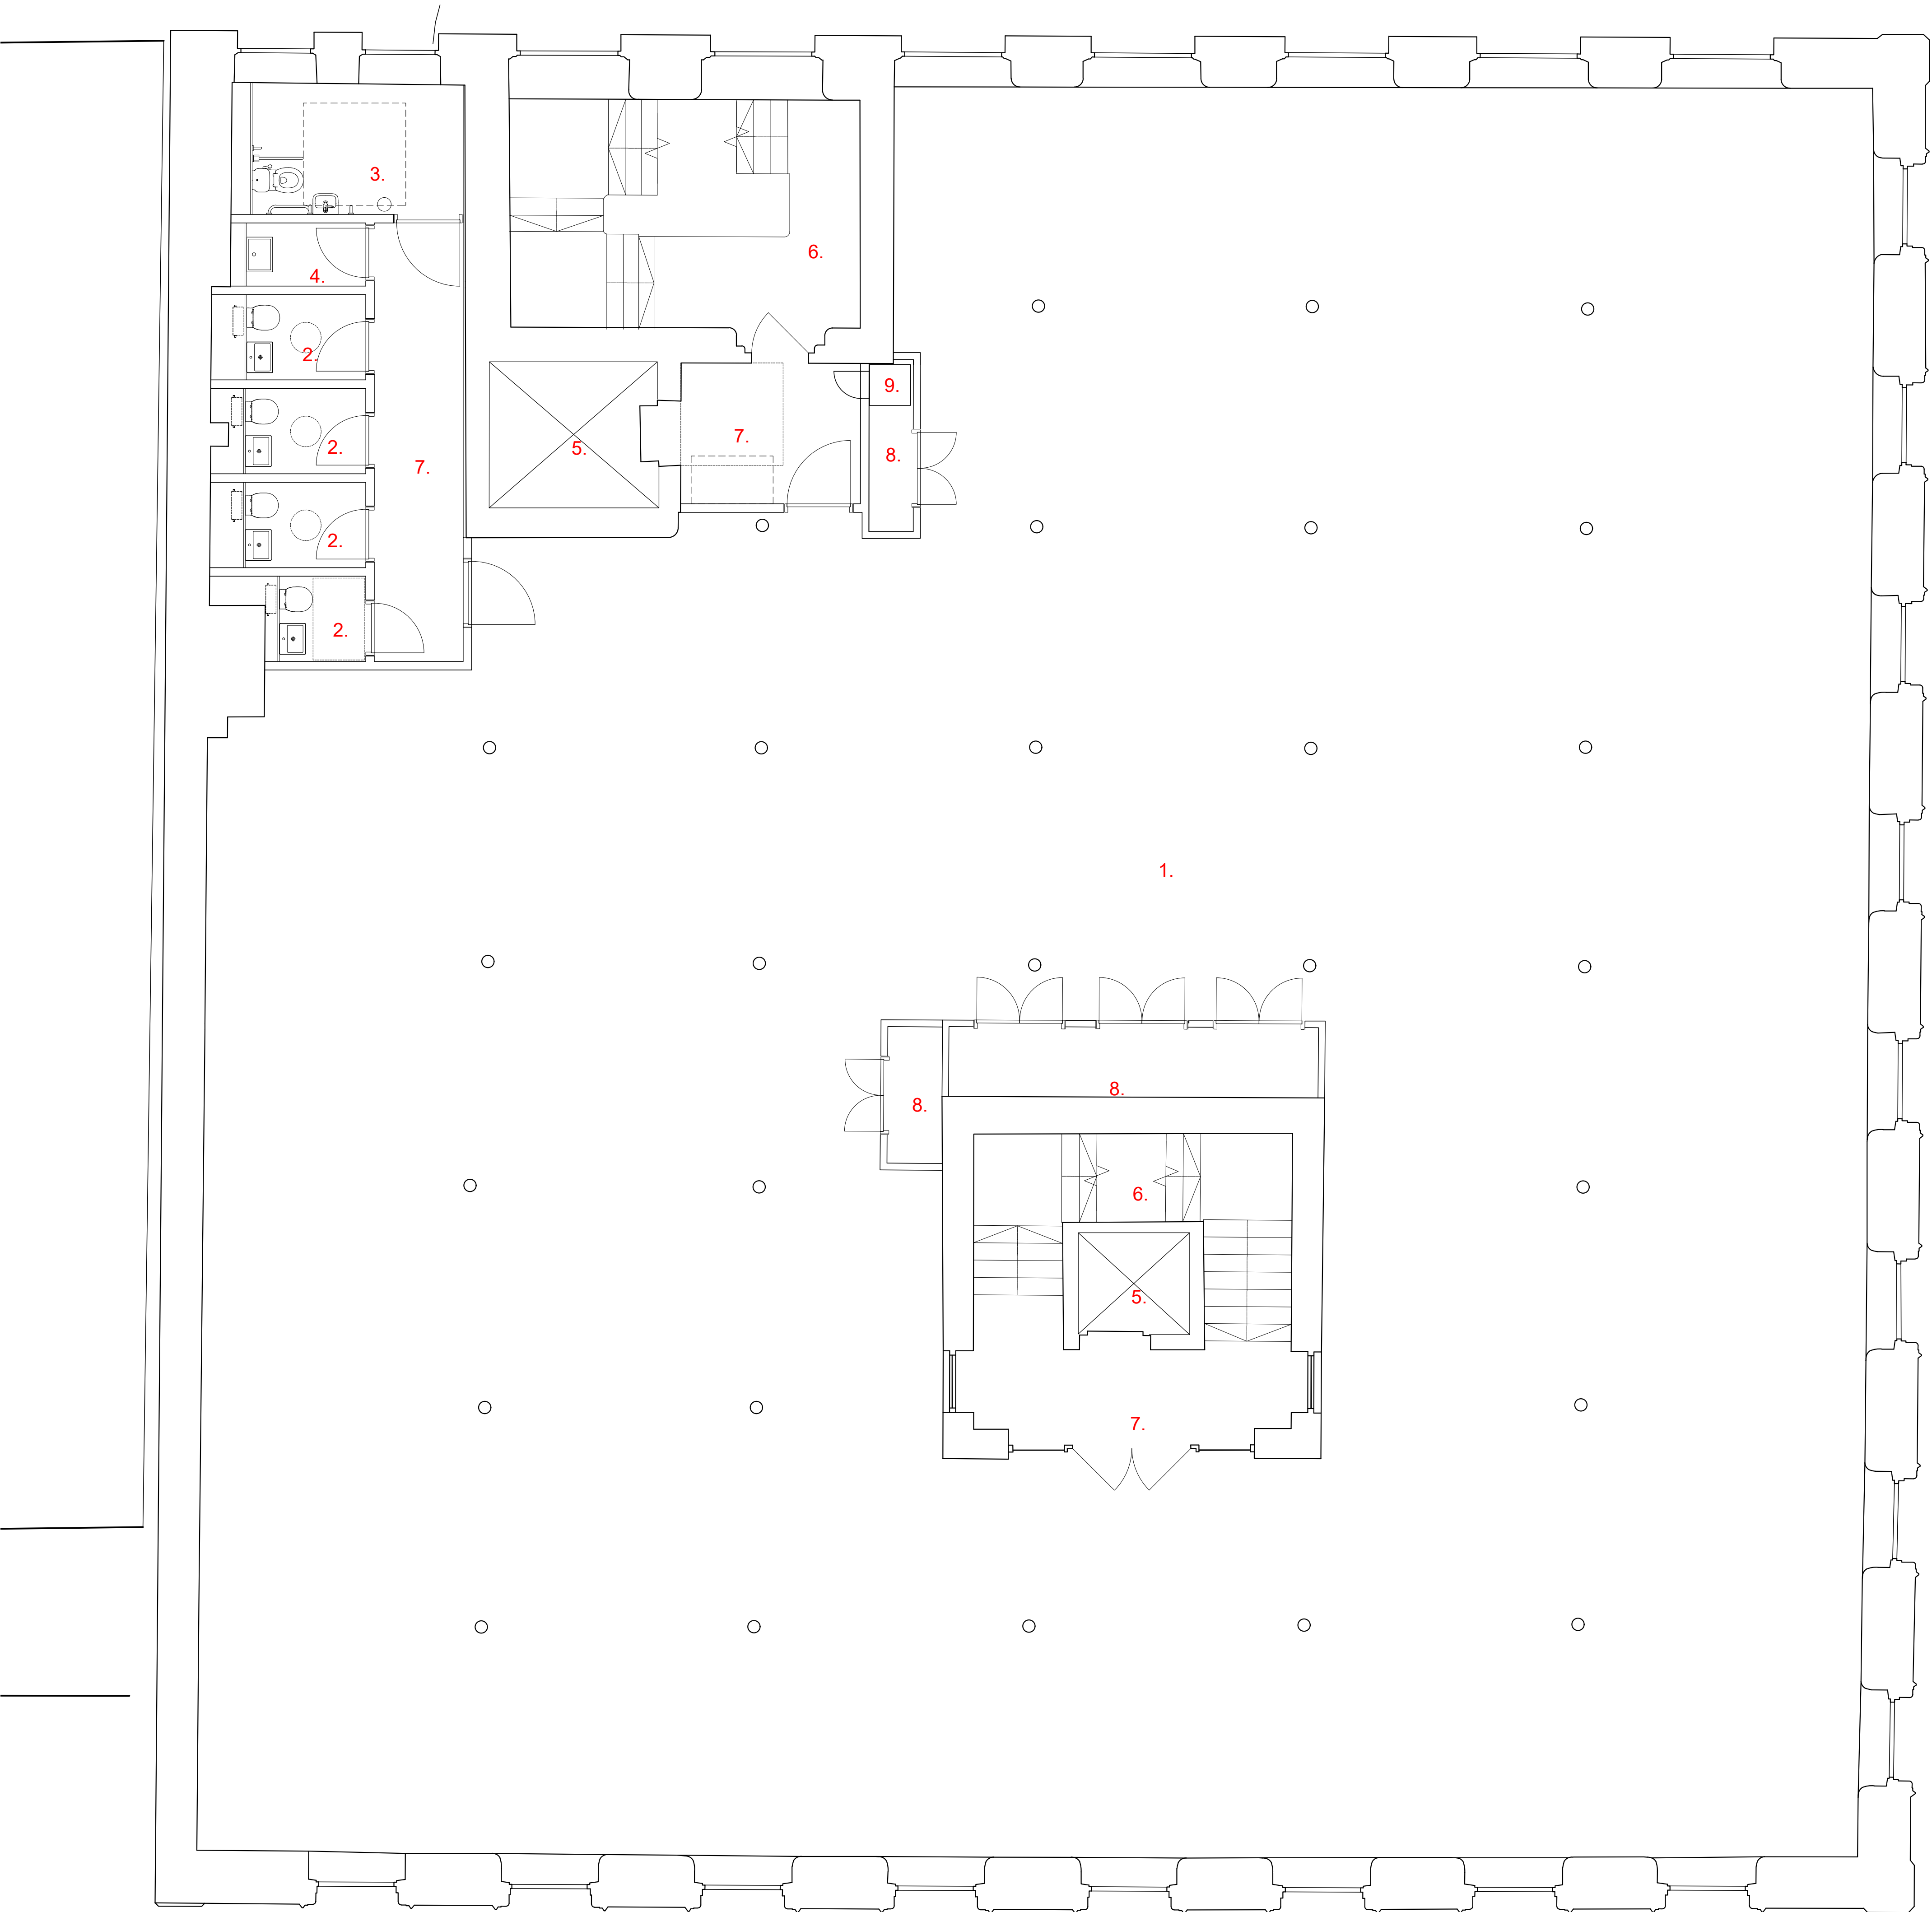

- Key:
- 1. REFURBISHED CAT A OFFICE
 - 2. TOILETS
 - 3. ACCESSIBLE TOILET
 - 4. CLEANER'S ROOM
 - 5. LIFT
 - 6. STAIRS
 - 7. LOBBY
 - 8. SERVICE RISER
 - 9. DRY RISER

notes

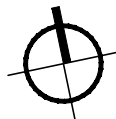

0 0.5 1 1.5 2 2.5m 1:50@A1

rev.	date	details	by
A	10.02.22	Issued for Information, Issued for Planning	BC



Freetrade Exchange Refurbishment
Clearbell
27 Peter Street, Manchester, M2 5GB

drawing title
Proposed Layout
Fourth Floor

scale	date	drawn	format
1:50	Sept 2021	BC	a1

status
Information

drawing number	revision
CFM.AR(99)017	A