



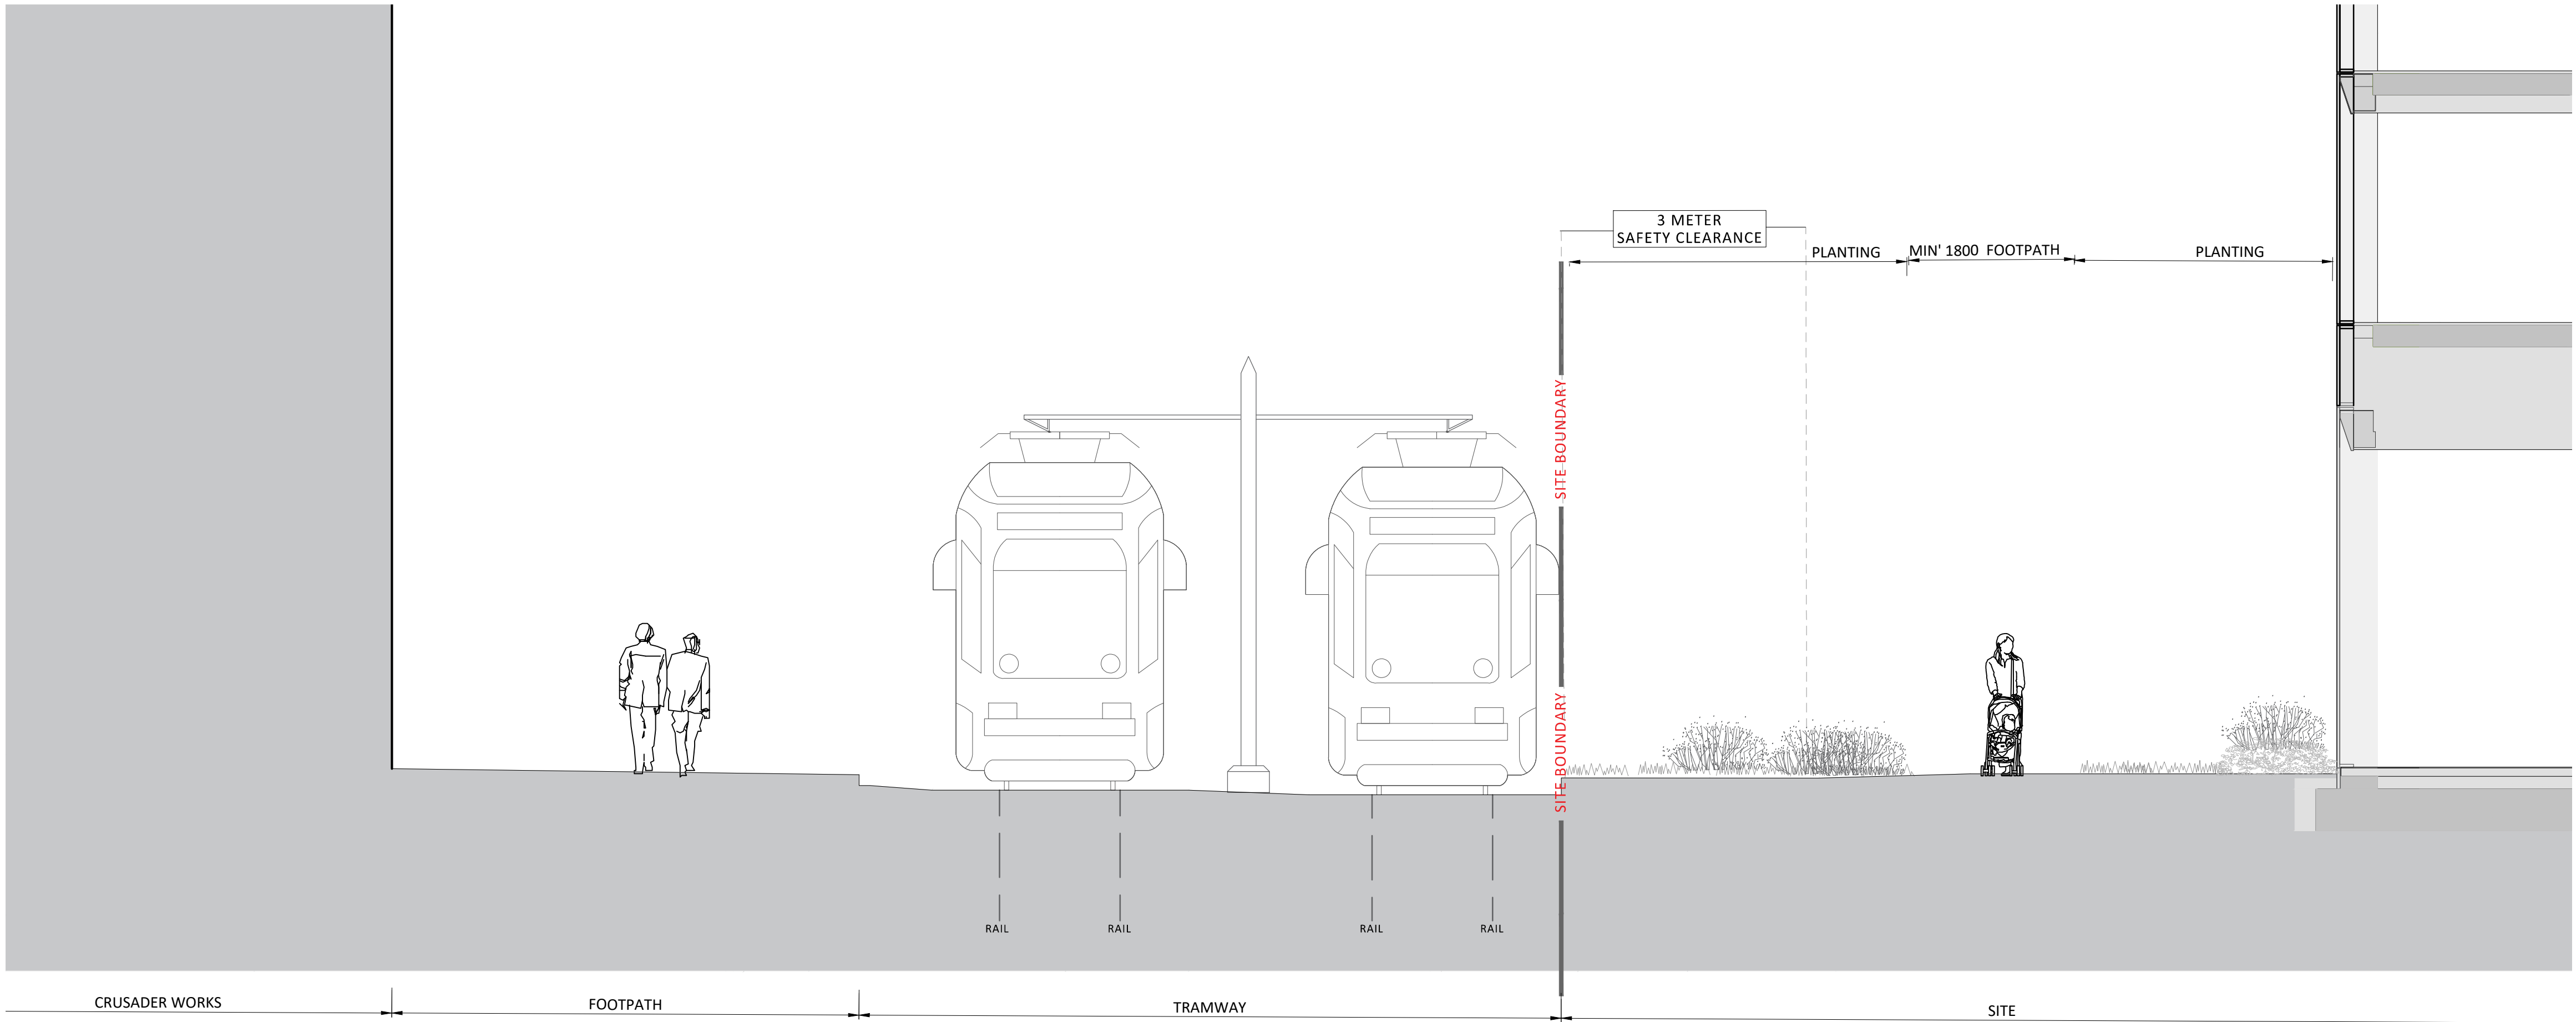


0019 Section C-C showing the existing site scenario
01 1:50

Notes
All dimensions in mm, unless otherwise stated.

To be read in conjunction with drawing
CAS-RFM-XX-LO-DR-L-19-0005-Boulevard edge
constraints Plan

NOTE: All public realm works shown outside of the
red line boundary are for illustrative purposes only and
will be subject to a separate detailed public realm
application.

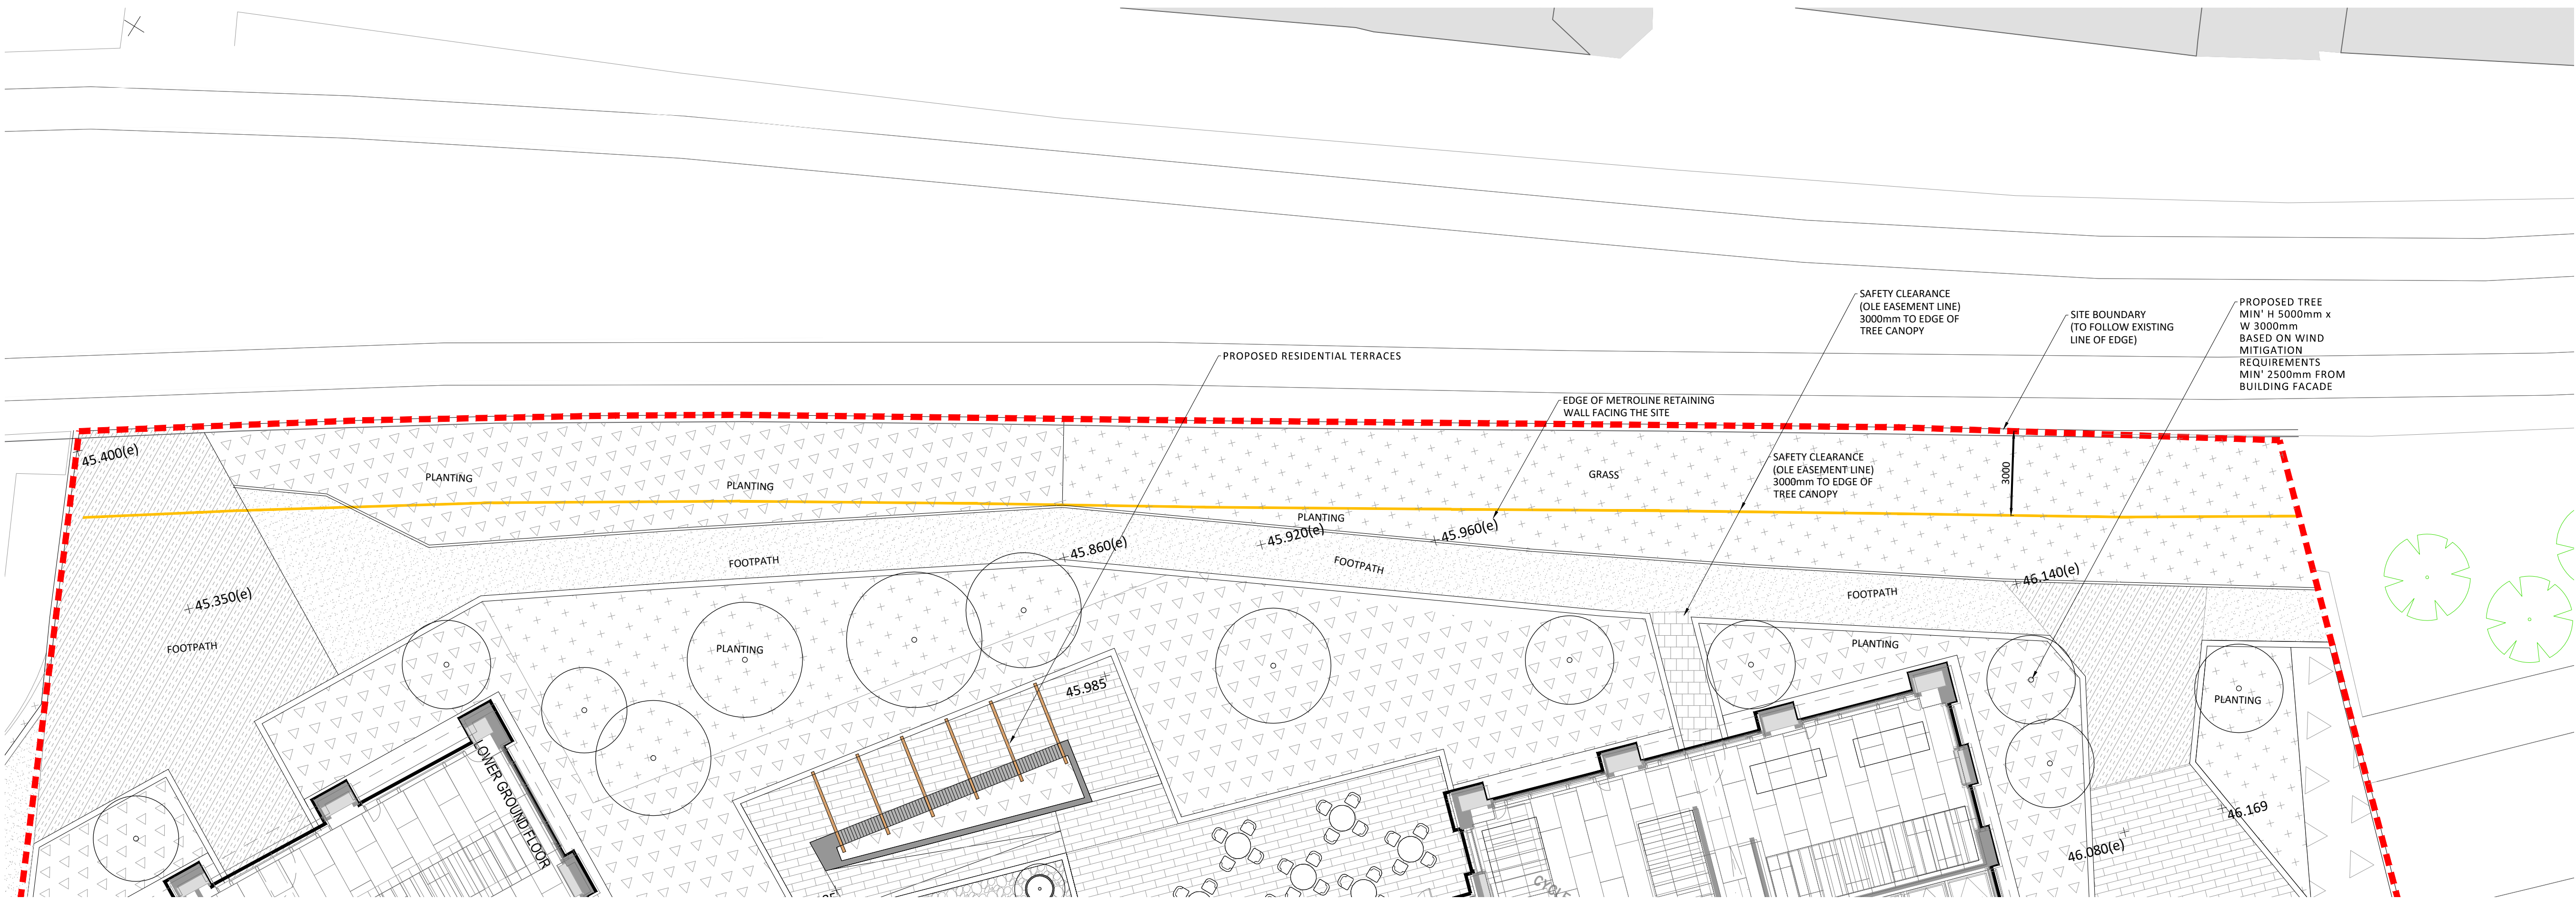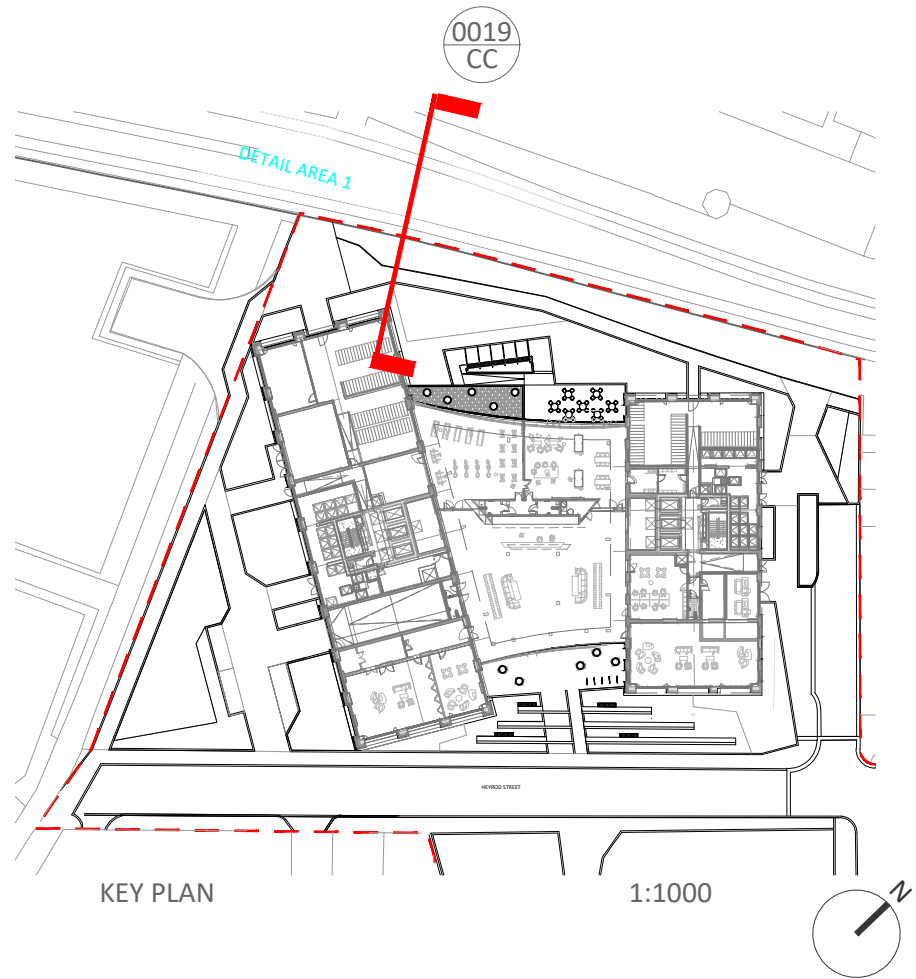

0005 Scenario 1: Existing conditions
01 1:125

09.02.22	LJ	FIRST ISSUE	T01	DL
Date	Drawn	Description of revision	Revision	Checked

re-form
landscape architecture

Beehive Mill, Jersey Street
Manchester, M4 6JG
T: +44 (0)161 397 4953
E: info@re-formlandscape.com
W: re-formlandscape.com

Project
PORTUGAL STREET SRF
RF17-475.1

Document title
METROLINK SECTION AND PLAN: EXISTING CONDITIONS

Client
PORTUGAL STREET EAST LTD

Drawing scale	As SHOWN	Drawn by	LJ	Drawn date	08.02.2022
Paper size	A1	Checked by	DL	Checked date	08.02.2022

Drawing number	Status	Revision
RFM-XX-00-DR-L-0019	S2	T01

© re-form landscape architecture