



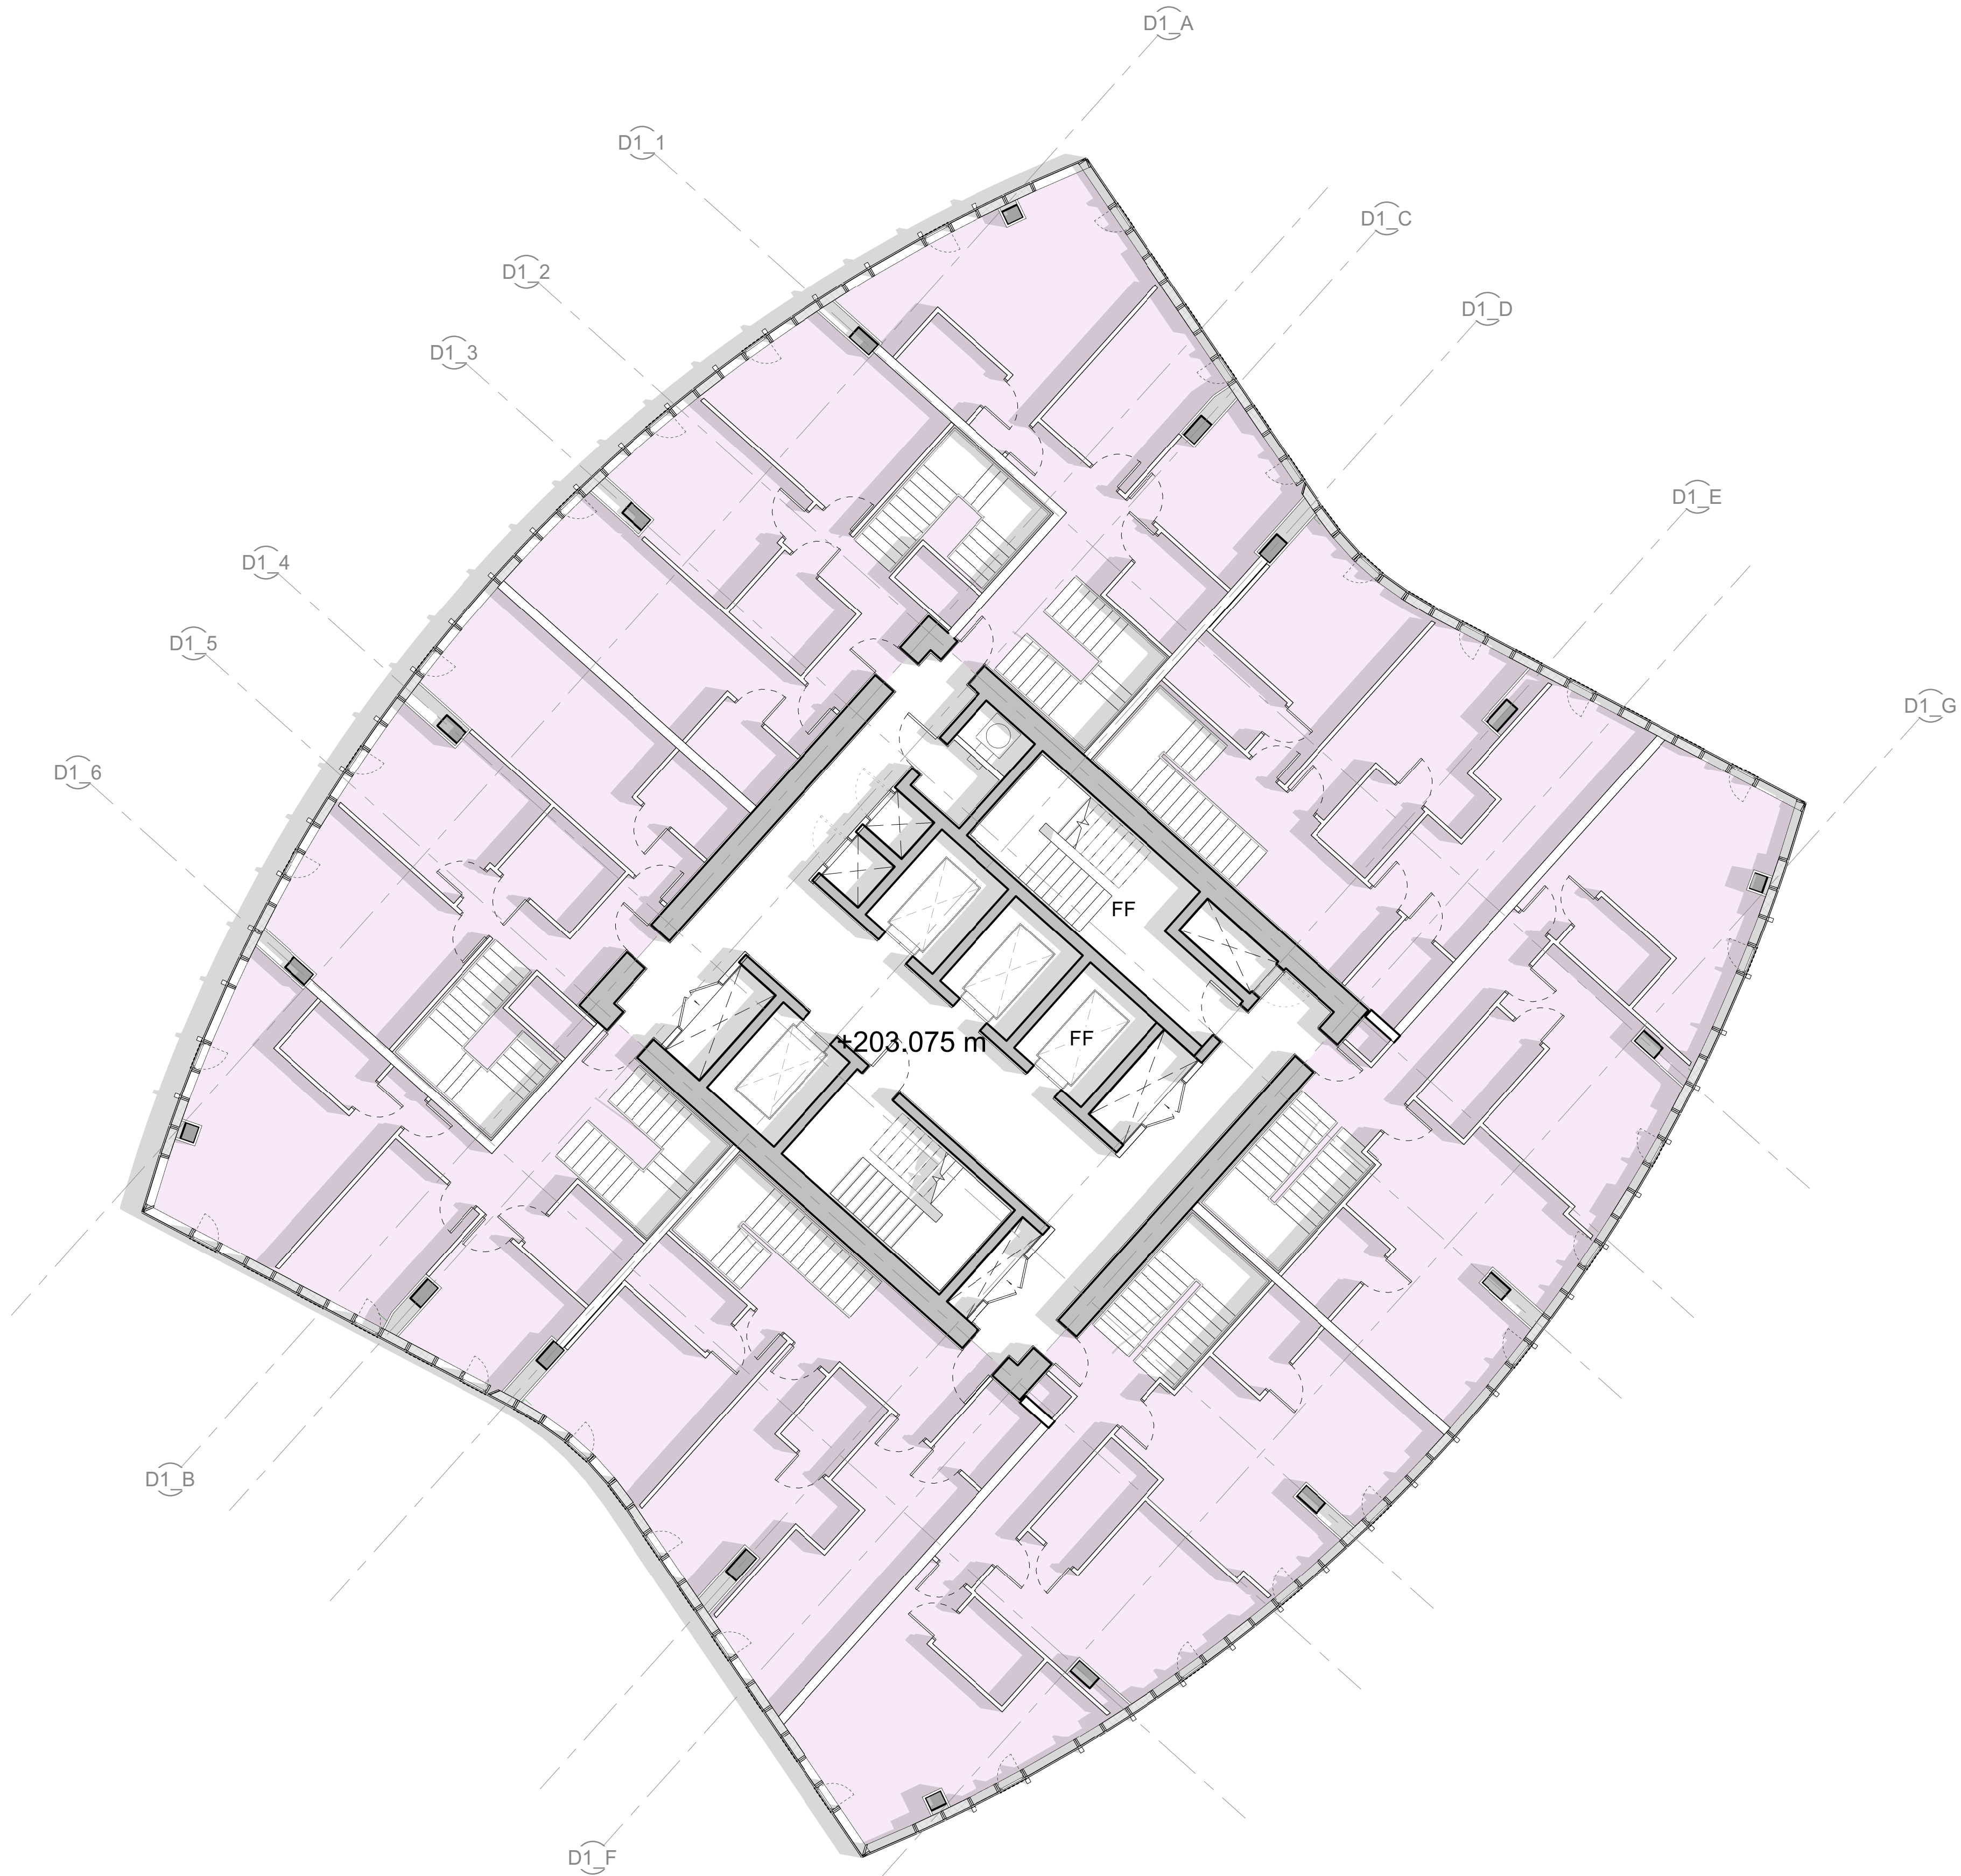

Key to show distribution of floorplates

D1 L59 shown in plan. Arrangement is applicable to all highlighted floorplates

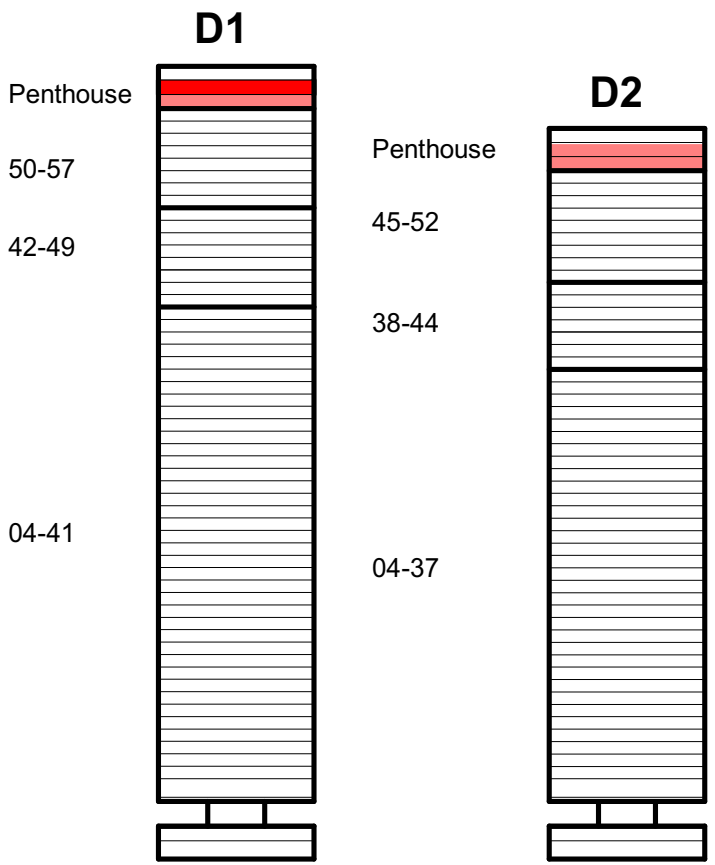

This drawing is copyright.
Do not scale off dimensions.

All dimensions to be checked on site by contractor.

Contractor to report any dimensional discrepancies, errors or omissions prior to commencing on site.

- 1 Bed Apartment
- 2 Bed Apartment
- 3 Bed Apartment
- Duplex Apartment

NORTH

Rev	Date	Description
P01	2021-10-29	Planning issue

Project Title
Trinity Islands
Trinity Way
Manchester

Status
Planning Issue

Drawing Title
Site D Site Wide
General Arrangement
Level 59 Plan

Project No 10364	Scale 1 : 100@ A1
10364-ZD-SHP-G200-PL-59-B5D801	Revision P01

Manchester
+44 (0)161 835 2345

London
+44 (0)20 7549 4000