


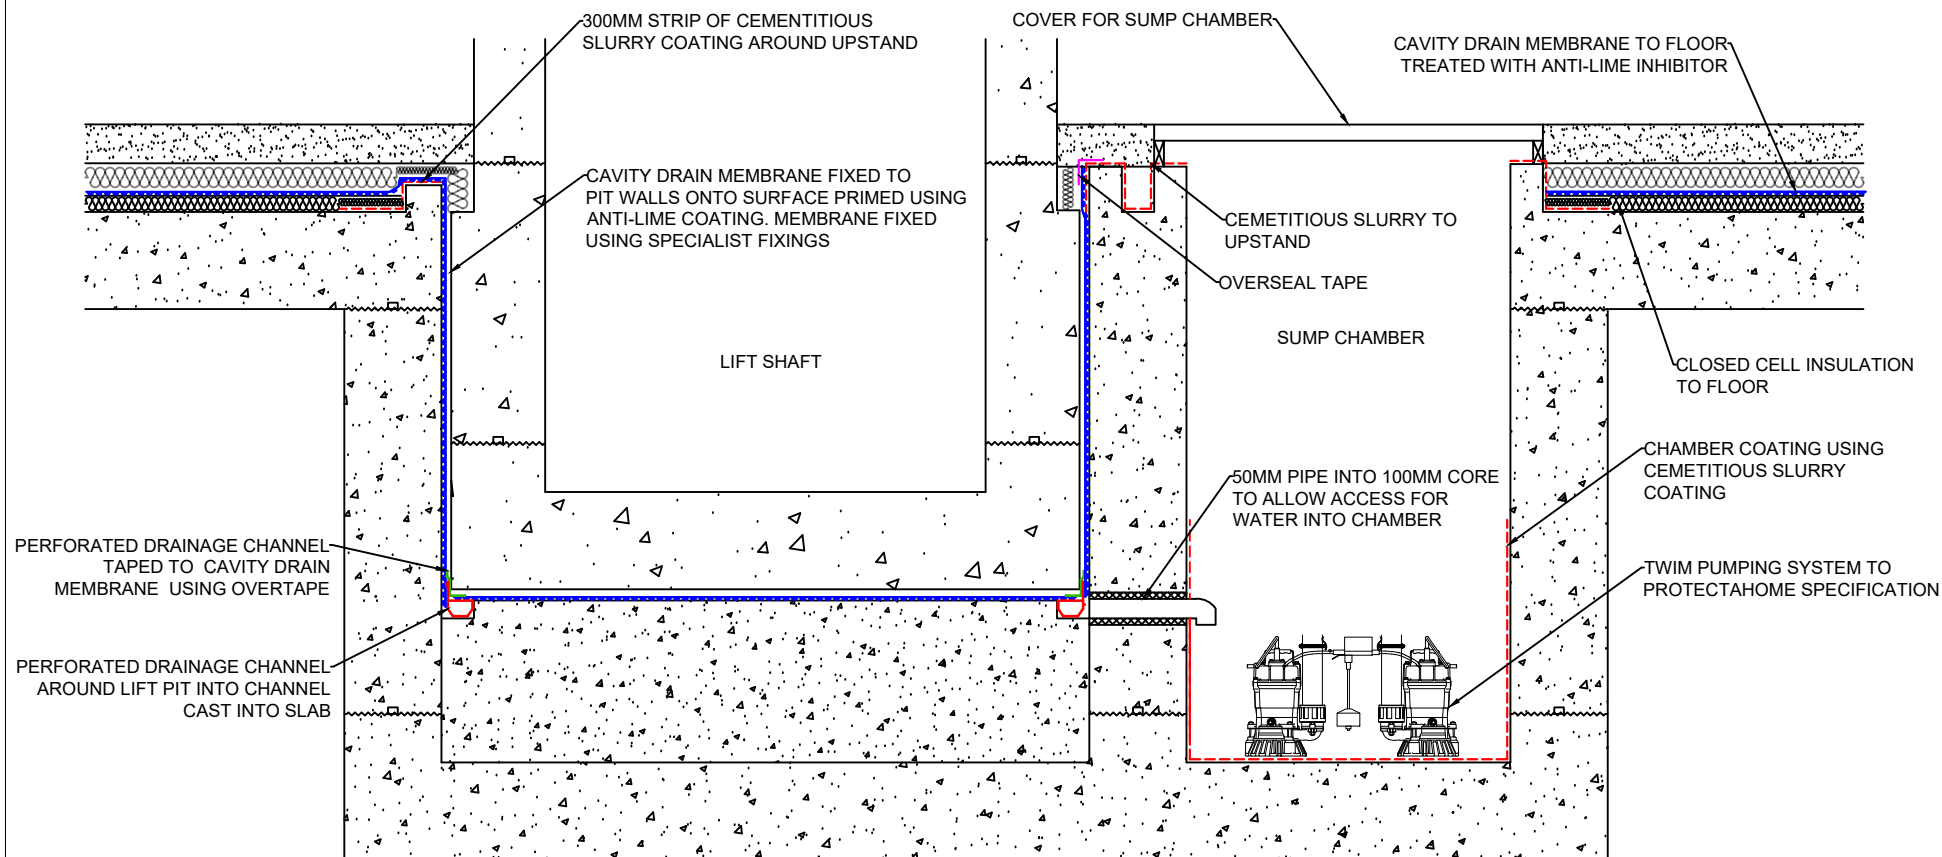

T: 0845 601 1980  
E: info@protectahome.co.uk  
W: www.protectahome.co.uk

**Note:** This drawing is the property of Protectahome and should not be shared nor loaned to anyone outside of communication with Protectahome unless written consent has been given to do so.  
Protectahome accept no responsibility nor liability for unauthorised third party use of this document

**PROJECT TITLE:**  
STANDARD DETAIL

**DRAWING TITLE:**  
PROPOSED LIFT PIT WATERPROOFING DETAIL USING TYPE C WATERPROOFING SYSTEM

**DRAWN BY:**

JK

**DRAWING NO:**

001

**DATE:**

04-09-2018

**REVISION:**

A