



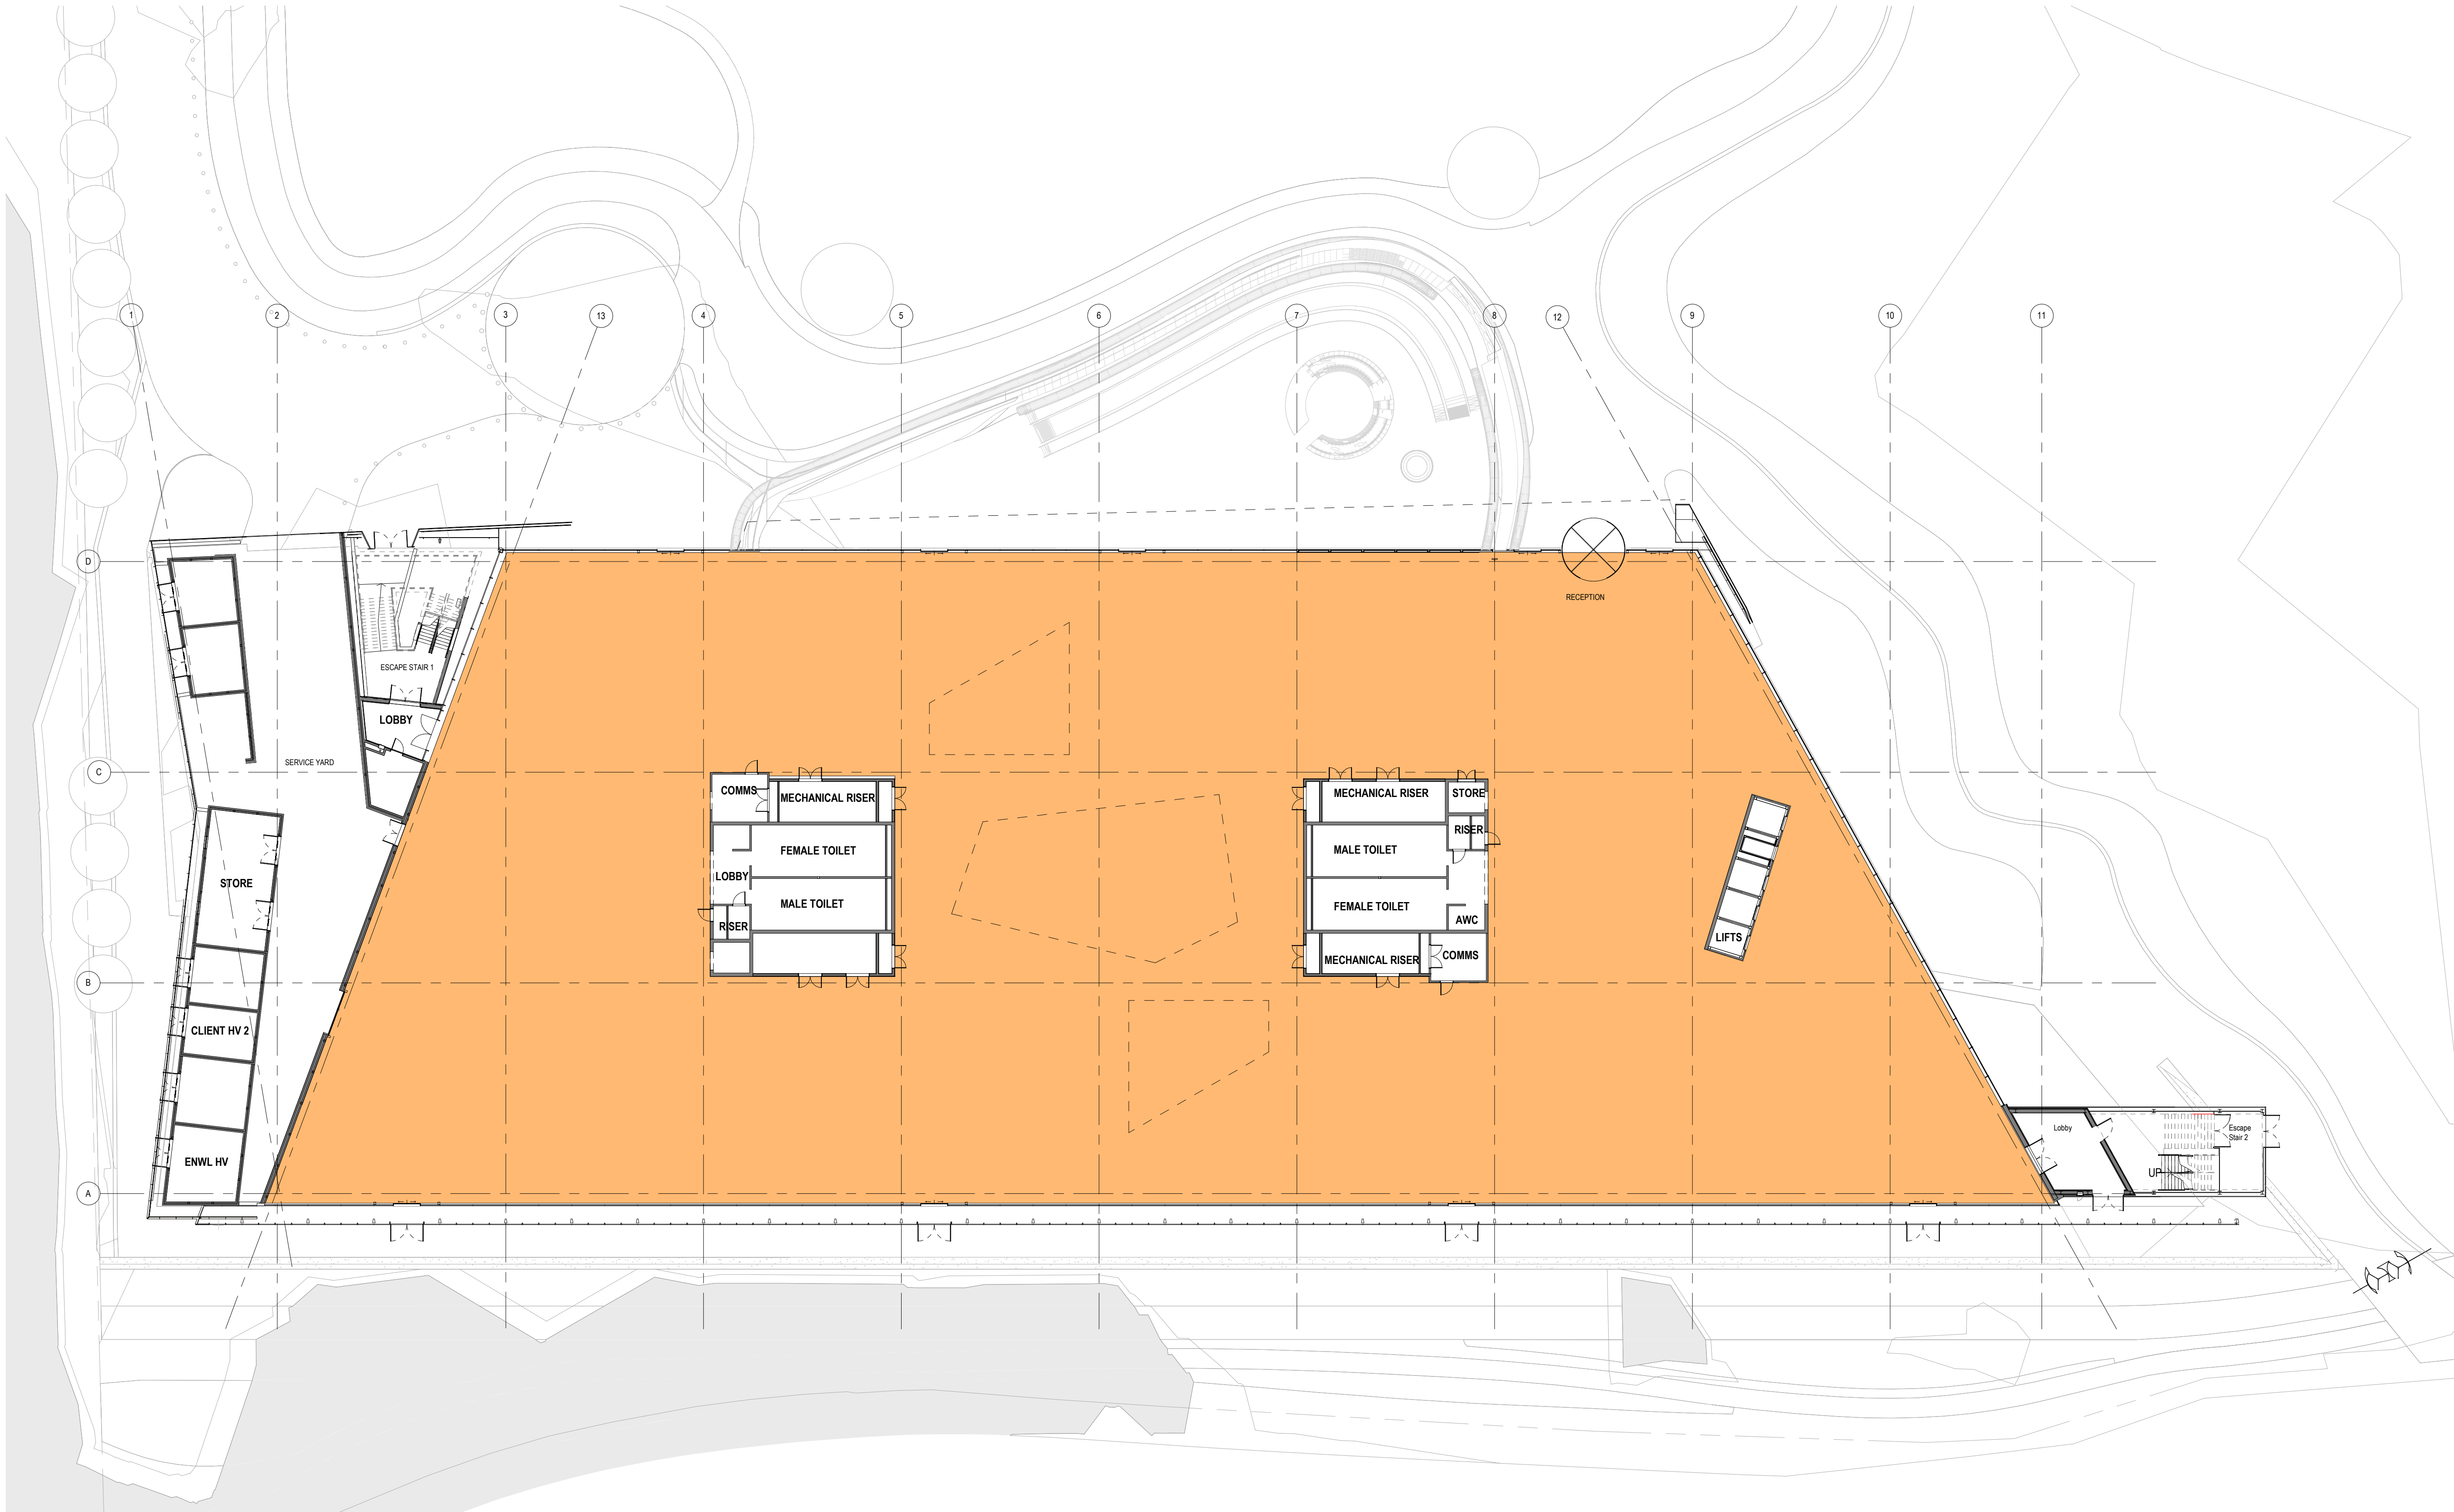

1 GA Plan - Phase 1 - Ground Floor Layout in Context
1 : 250

BUILDING DESIGN PARTNERSHIP SHALL HAVE NO RESPONSIBILITY FOR ANY USE MADE OF THIS DOCUMENT OTHER THAN FOR THAT WHICH IT WAS PREPARED AND ISSUED.
ALL DIMENSIONS SHOULD BE CHECKED ON SITE.
DO NOT SCALE FROM THIS DRAWING.
ANY DRAWING ERRORS OR DIVERGENCIES SHOULD BE BROUGHT TO THE ATTENTION OF BUILDING DESIGN PARTNERSHIP AT THE ADDRESS SHOWN BELOW.
DRAWINGS SHALL BE READ IN CONJUNCTION WITH THE FOLLOWING BEFORE WORK COMMENCES:
• THE CDM DESIGN ISSUES REGISTER
• THE BOP RISK SERIES OF DRAWINGS
• THE PROJECT CDM RISK REGISTER

NOTES

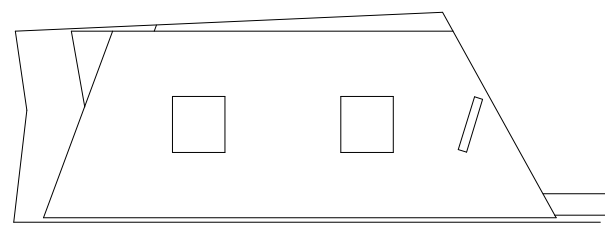

KEY PLAN

REVISION DESCRIPTION

DRAWN CHECKED DATE

REVISION DESCRIPTION

DRAWN CHECKED DATE

P04	FOR PLANNING	SMS/RE	JB	10/12/21
P03	FOR PLANNING	AB	JB	17/08/20
P02	Landscape Plan Updated	JTM	JB	17/08/18
P01	FIRST ISSUE	BAO	JB	29/06/18

DATE

11 Ducie Street
PO Box 85
Piccadilly Basin
Manchester
M60 3JA
United Kingdom
T +44 (0)161 828 2200
www.bdp.com

BDP.

PROJECT TITLE
The HIVE

REF: P2007773
DRAWING TITLE: Commercial In Confidence

SCALE: 1 : 250
DATE FIRST ISSUED: 29/06/18

DRAWING NO.: HIVE-BDP-01-00-DR-A-EF_70_60-0010
REVISION: P04