Space Invader Design

40 Spring Gardens External Signage

ITEM 1
Non-Illuminated Aluminium Built-up Letter
with "SPRING GARDENS" Carved into Granite
1no. Reading

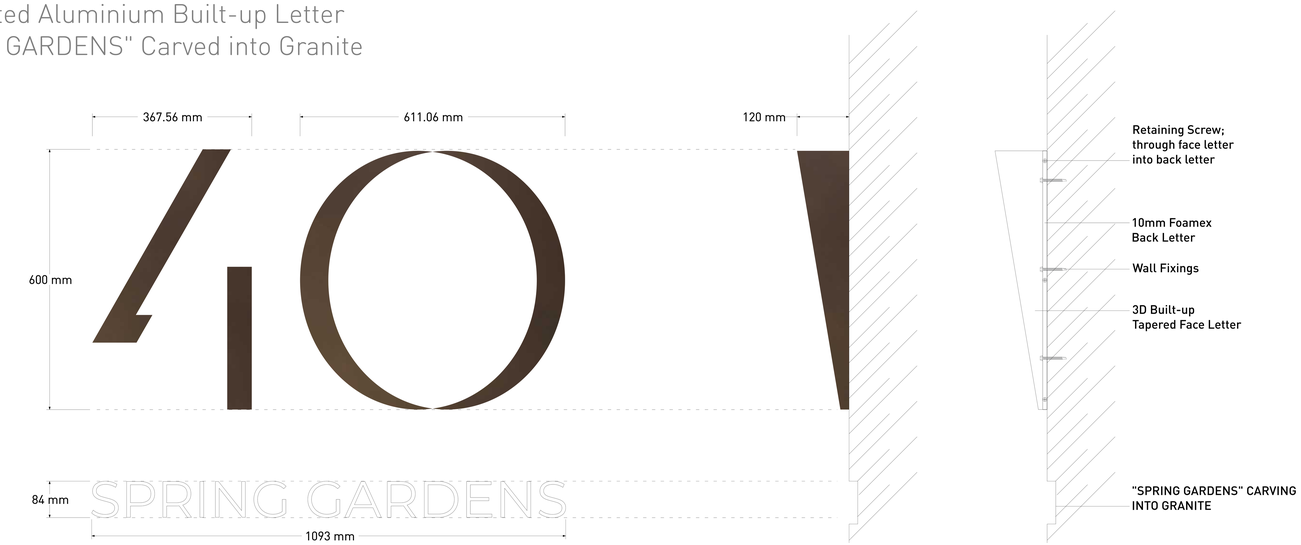

ITEM 2
Halo-Illuminated Aluminium Built-up Letter
with Opal Acrylic Diffuser Rear Letter
2no. Readings

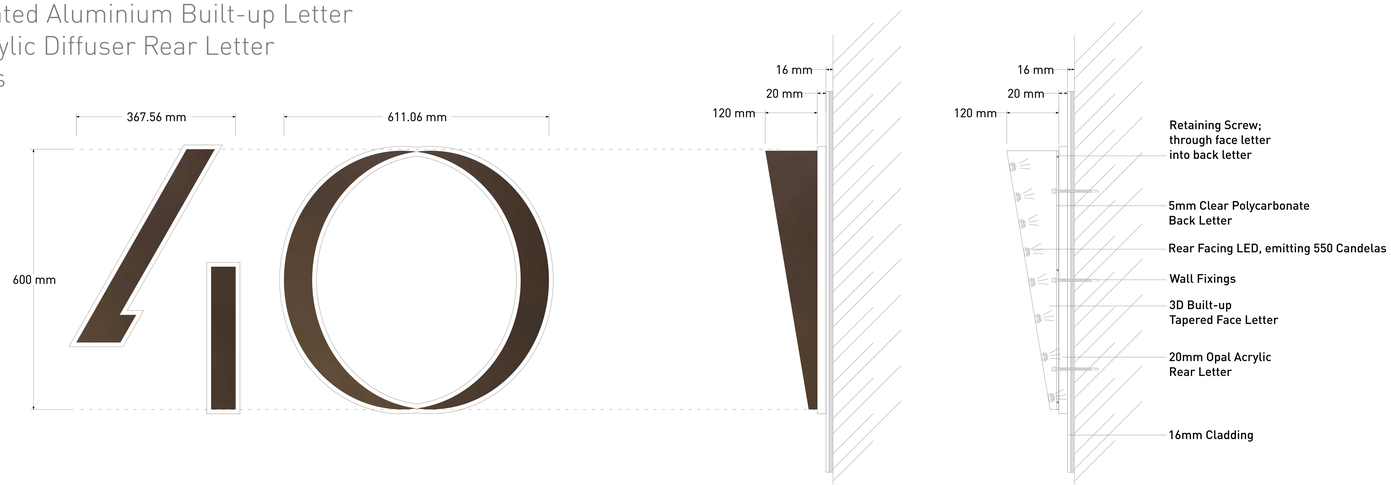

SYSTEMS
UK LIMITED

Colours:

Powder Coat
RAL TBC

T22 Quarts Bronze Mirror
Stainless
Steel

Customer:
Space Invader Design

Ordered by:
John Williams

Purchase Order:

If you have not already done so, please provide a Purchase Order Number prior to manufacture to prevent delay

Job No.	DWG No.	Rev.
21/TBC	001	A

Quote Ref.

File name:

Date:	Drawn by:
18/10/21	RA

Description:
40 Spring Gardens External Signage

Scale: 1:10 @ A2

Every effort has been made to ensure that this design is to your requirements. Once this artwork is approved, it will be produced as shown. Sign Systems cannot be held responsible for alterations after the artwork is approved.

© This drawing is not to be shown to any Third Party unless agreed