


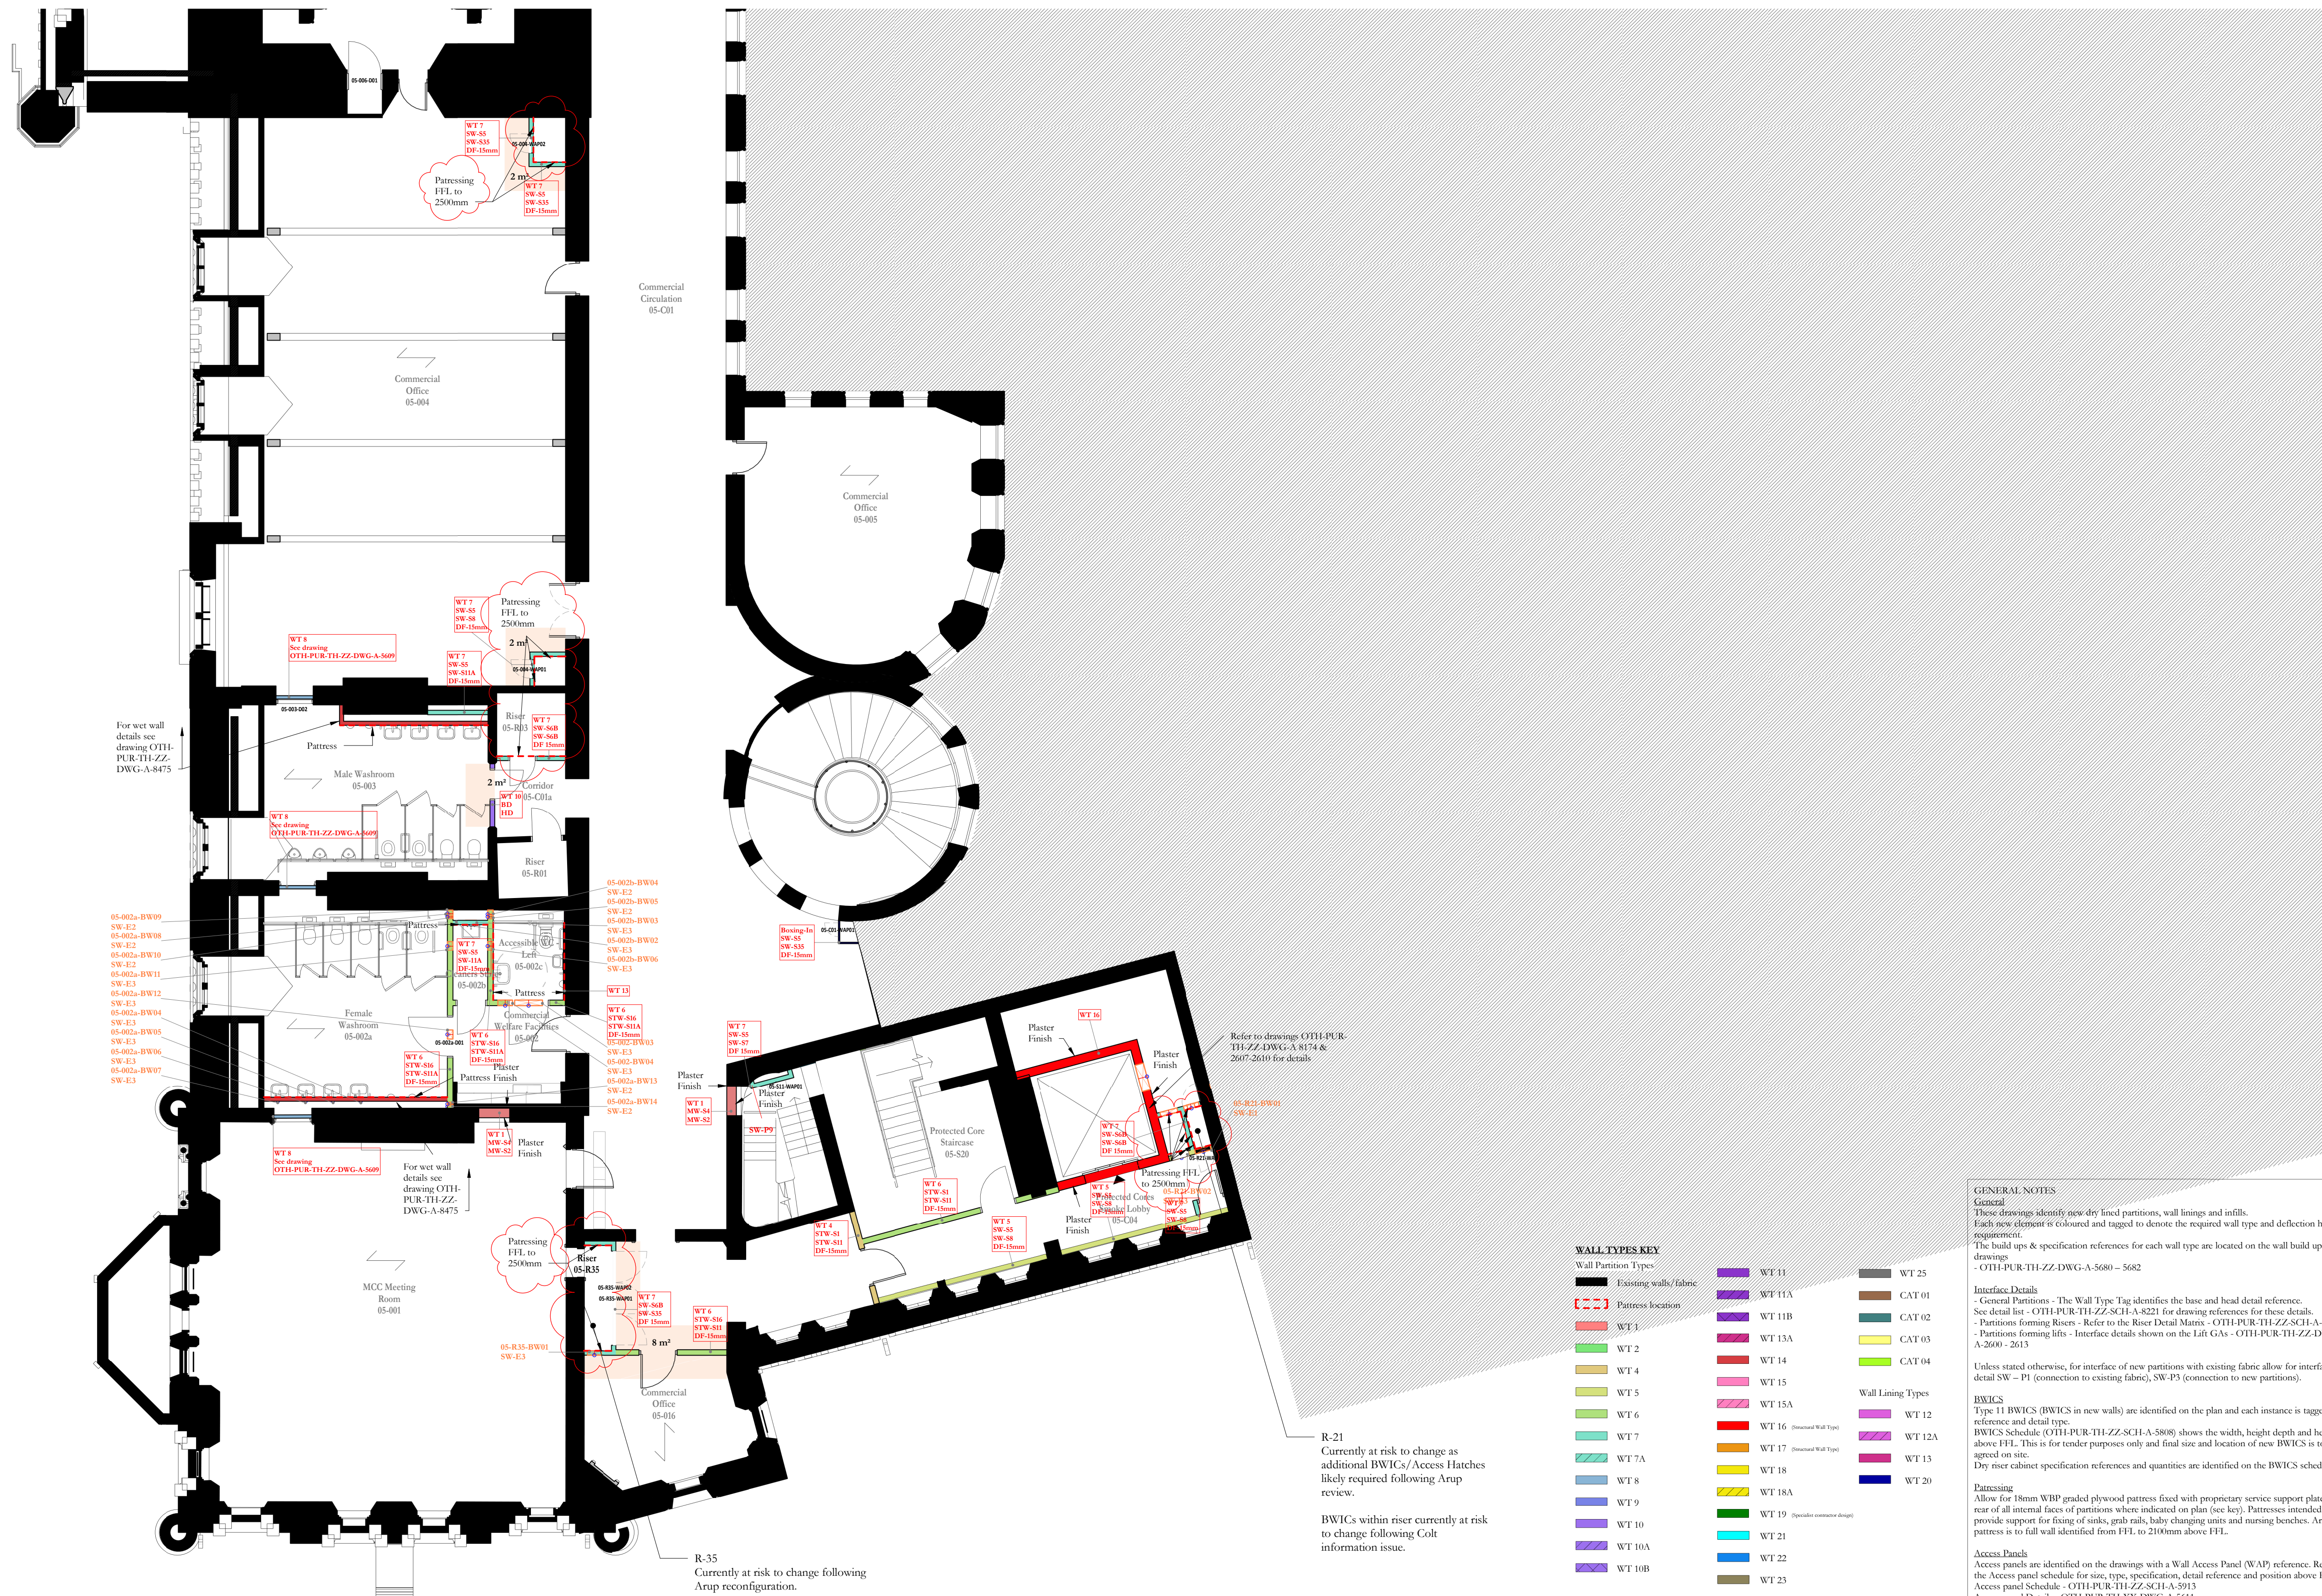


Wall Types Plan L05 South-West

Scale Bars to be used as guidance only - refer to sheet size below

1:100	mm	1000	3000	5000	7000	
1:200	mm	5000	8000	12000	16000	
1:500	M	5	15	25	35	
1:1250	M	10	30	50	70	90

Notes:
 Drawings are based on survey data and may not accurately represent what is physically present.
 Do not scale from this drawing. All dimensions are to be verified on site before proceeding with the work.
 All dimensions are in millimeters unless noted otherwise.
 Purcell shall be notified in writing of any discrepancies.

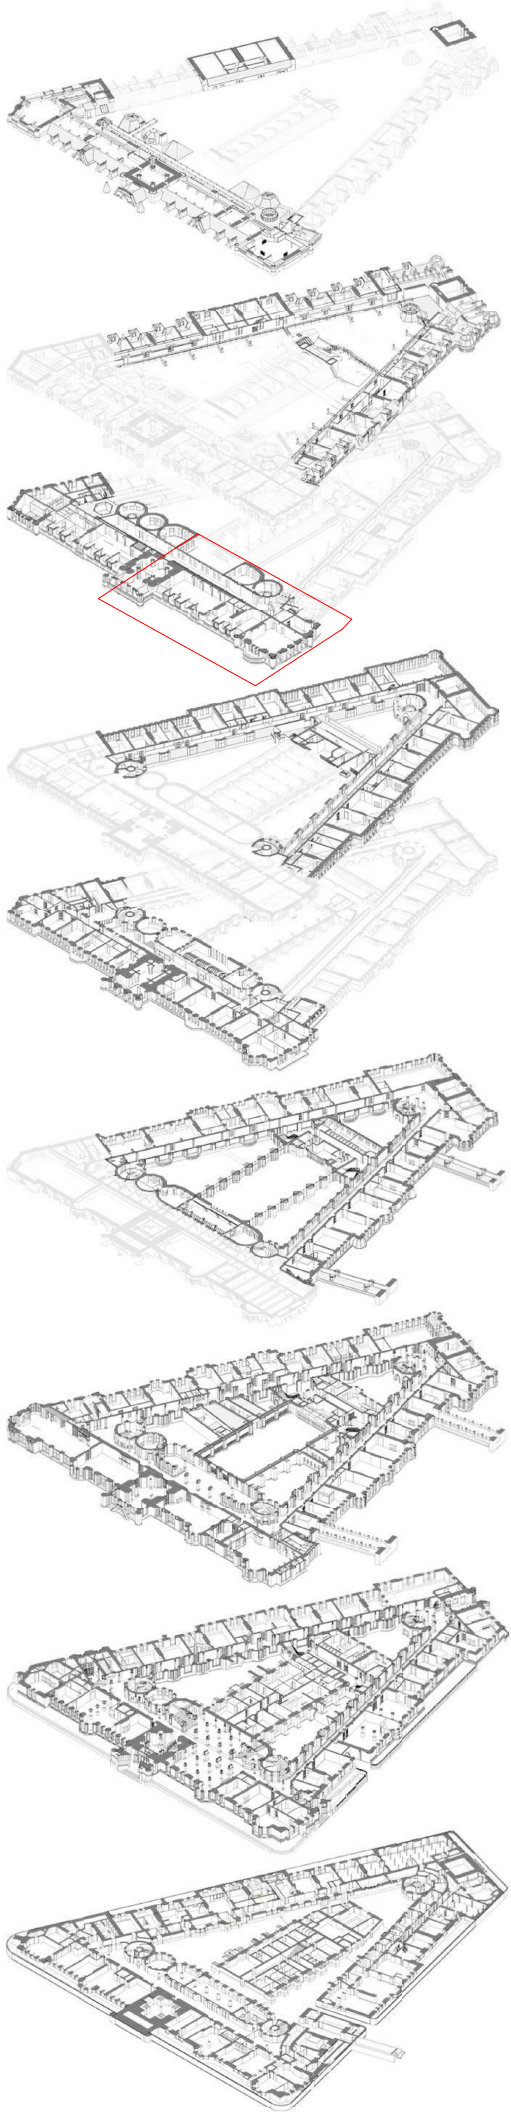

03	15/06/2021	NM	MP	Updated for Tender to show Patressing in Plant Rooms and Risers
02	17/05/2021	NM	VT	Issued for Priority 2 Partitions Package. Refer to Rev note.
01	26/02/2021	NM	VT	Issued for Priority 1 Partitions Package. Refer to Rev note



Project Office, Room 308, Town Hall, MANCHESTER M60 2L1
+44 (0) 7970 097 432
www.purcelluk.com

PROJECT STATUS	RIBA STAGE 4
CLIENT	Manchester City Council
PROJECT	OUR TOWN HALL
DRAWING TITLE	Detailed Wall Types Plans L05 01 South-West
SIZE & SCALE	A1: 1 : 100
DRAWING STATUS	FOR TENDER
JOB NUMBER	236959
DRAWING NO.	REV
OTH-PUR-TH-05-DWG-A-8524 03	
© 2023 MAN CITY COUNCIL & ARCHITECTURAL NAME OF PROJECT ARCHITECTURE LTD	