

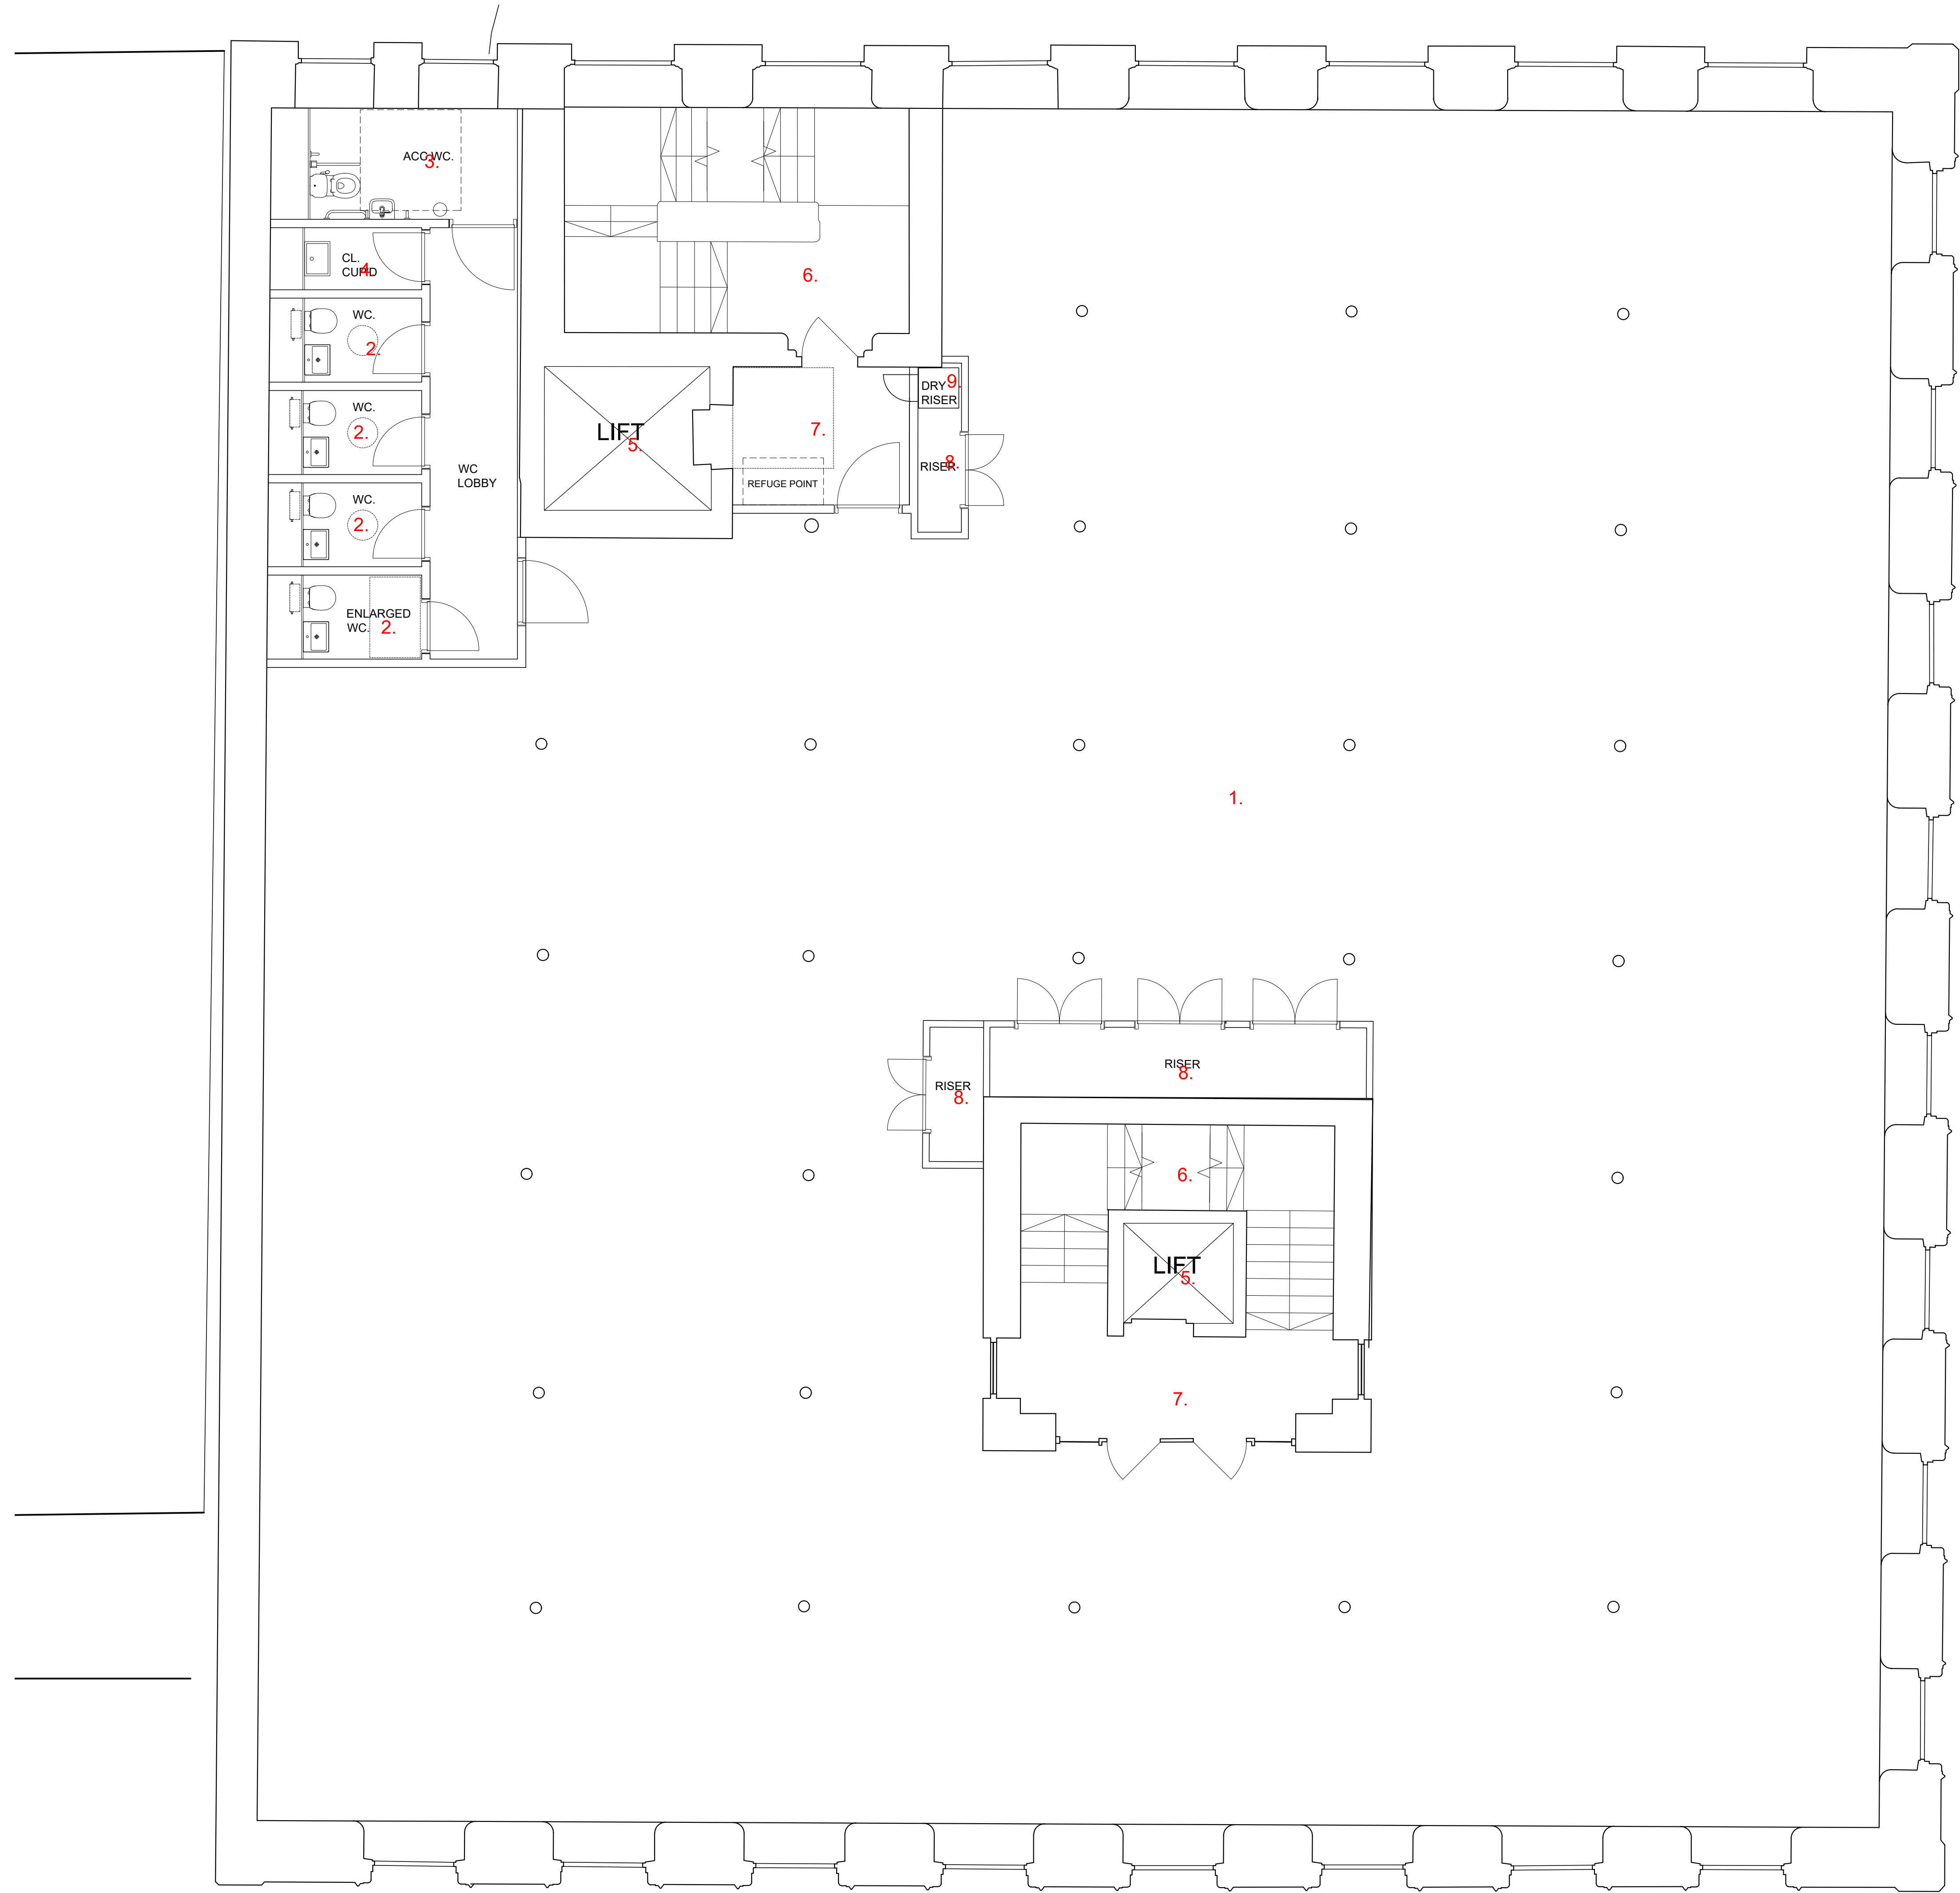


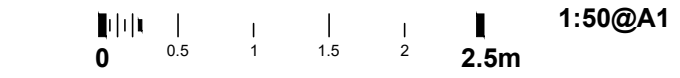

- Key:
- 1. REFURBISHED CAT A OFFICE
 - 2. TOILETS
 - 3. ACCESSIBLE TOILET
 - 4. CLEANER'S ROOM
 - 5. LIFT
 - 6. STAIRS
 - 7. LOBBY
 - 8. SERVICE RISER
 - 9. DRY RISER

notes

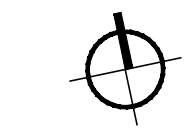

rev.	date	details	by
A	10.02.22	Issued for Information. Issued for Planning	BC

MICHAEL LAIRD ARCHITECTS
5 Forres Street, Edinburgh EH3 6DE
T 0131 226 6991 F 0131 226 2771
mail@michaellaird.co.uk

Freetrade Exchange Refurbishment
Clearbell
27 Peter Street, Manchester, M2 5GB

drawing title
Proposed Layout
Second Floor

scale	date	drawn	format
1:50	Sept 2021	BC	a1

status
Information

drawing number	revision
CFM.AR(99)015	A