


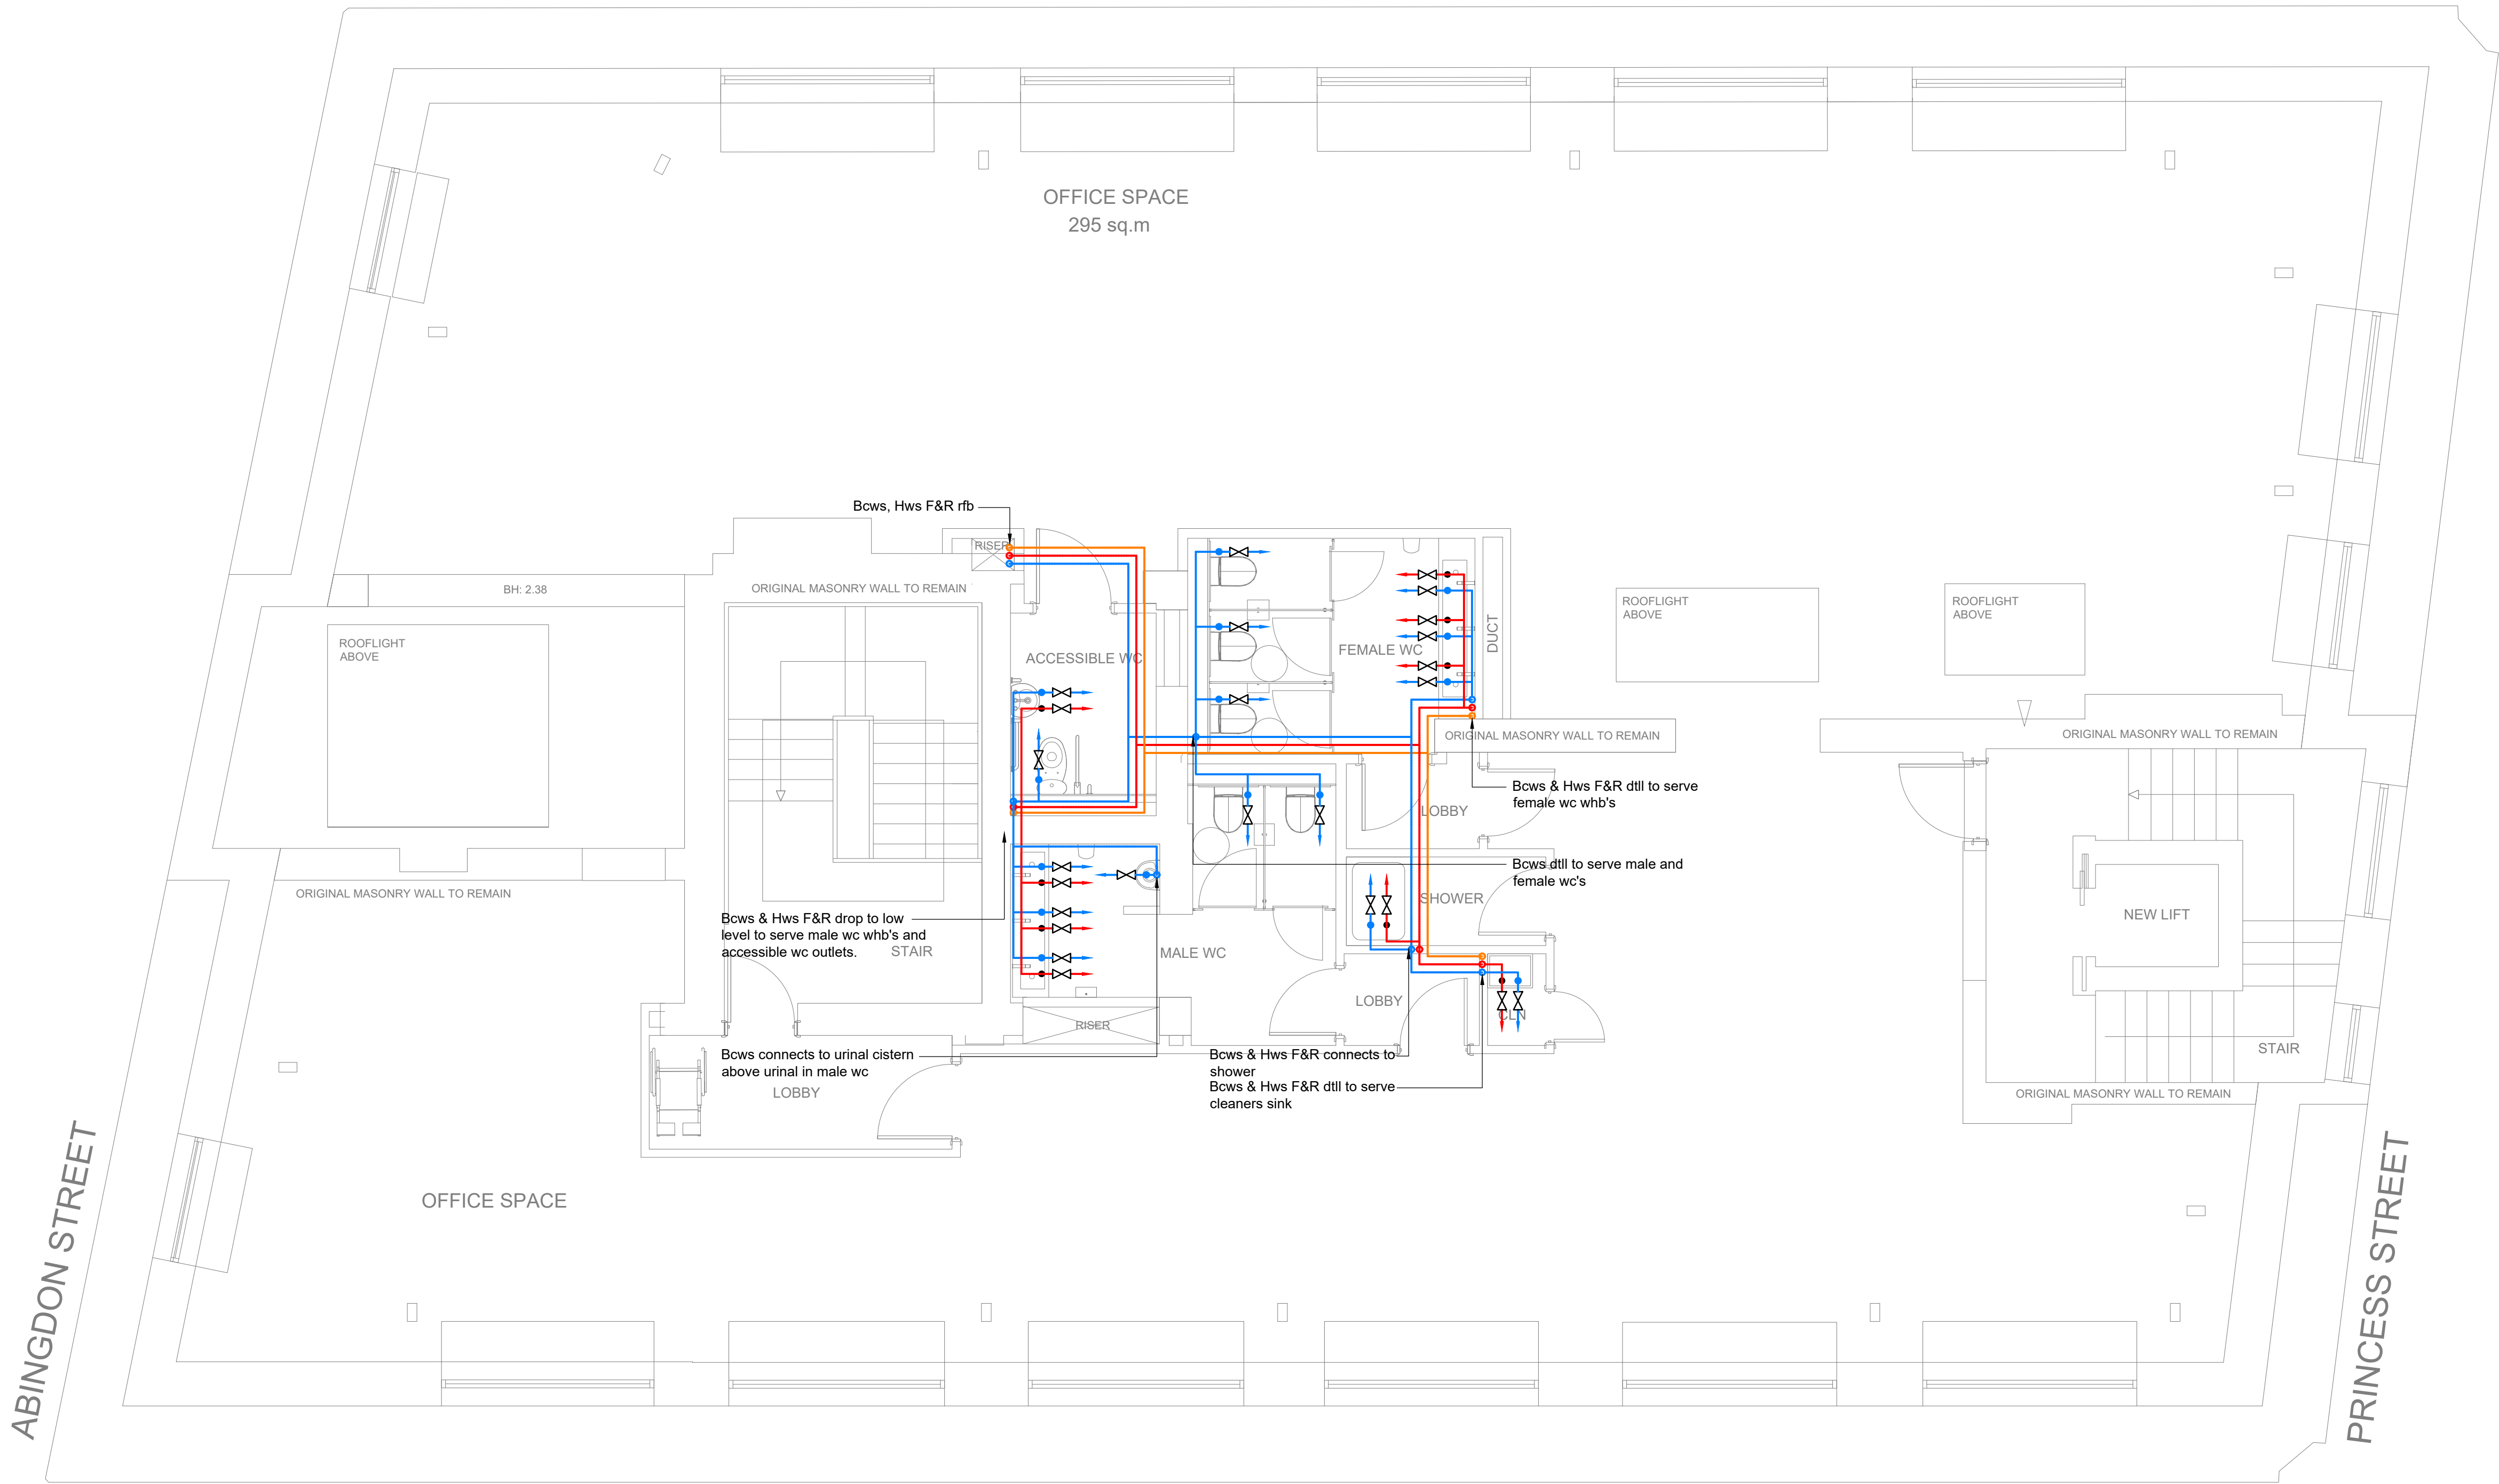

T2	20.08.19	Revised inline with client comment	SM	PW	SRH
T1	31.07.19	Tender Issue	SM	PW	SRH
Rev	Date	Description	By	Check	App.

COPYRIGHT: THE COPYRIGHT OF THIS DRAWING IS VESTED IN CLANCY CONSULTING. IT SHALL NOT BE USED WITHOUT PERMISSION BY ANYONE FOR ANY PURPOSE. DO NOT SCALE THIS DRAWING ELECTRONICALLY OR MANUALLY. WORK TO FIGURED DIMENSIONS ONLY. ALL DIMENSIONS ARE IN MILLIMETRES UNLESS STATED OTHERWISE. DO NOT TURN ON LAYERS THAT HAVE BEEN TURNED OFF. DO NOT THAW LAYERS THAT HAVE BEEN FROZEN. DRAWING MUST BE PRINTED IN BLACK AND WHITE ONLY.

Client	Lapwine Ltd				
Project	105 Princess Street Manchester				
Office	Altrincham				
Discipline	Mechanical				
Title	Indicative Fourth Floor Hot & Cold Water Services Layout				
Scale @ A1	1:50	Status	Preliminary		



www.clancy.co.uk

Project No.	Originator	Building/Zone	Level
7_7478	CCL	XX	04
Type	Discipline	Drawing No.	Revision
DR	M	200305	T2