



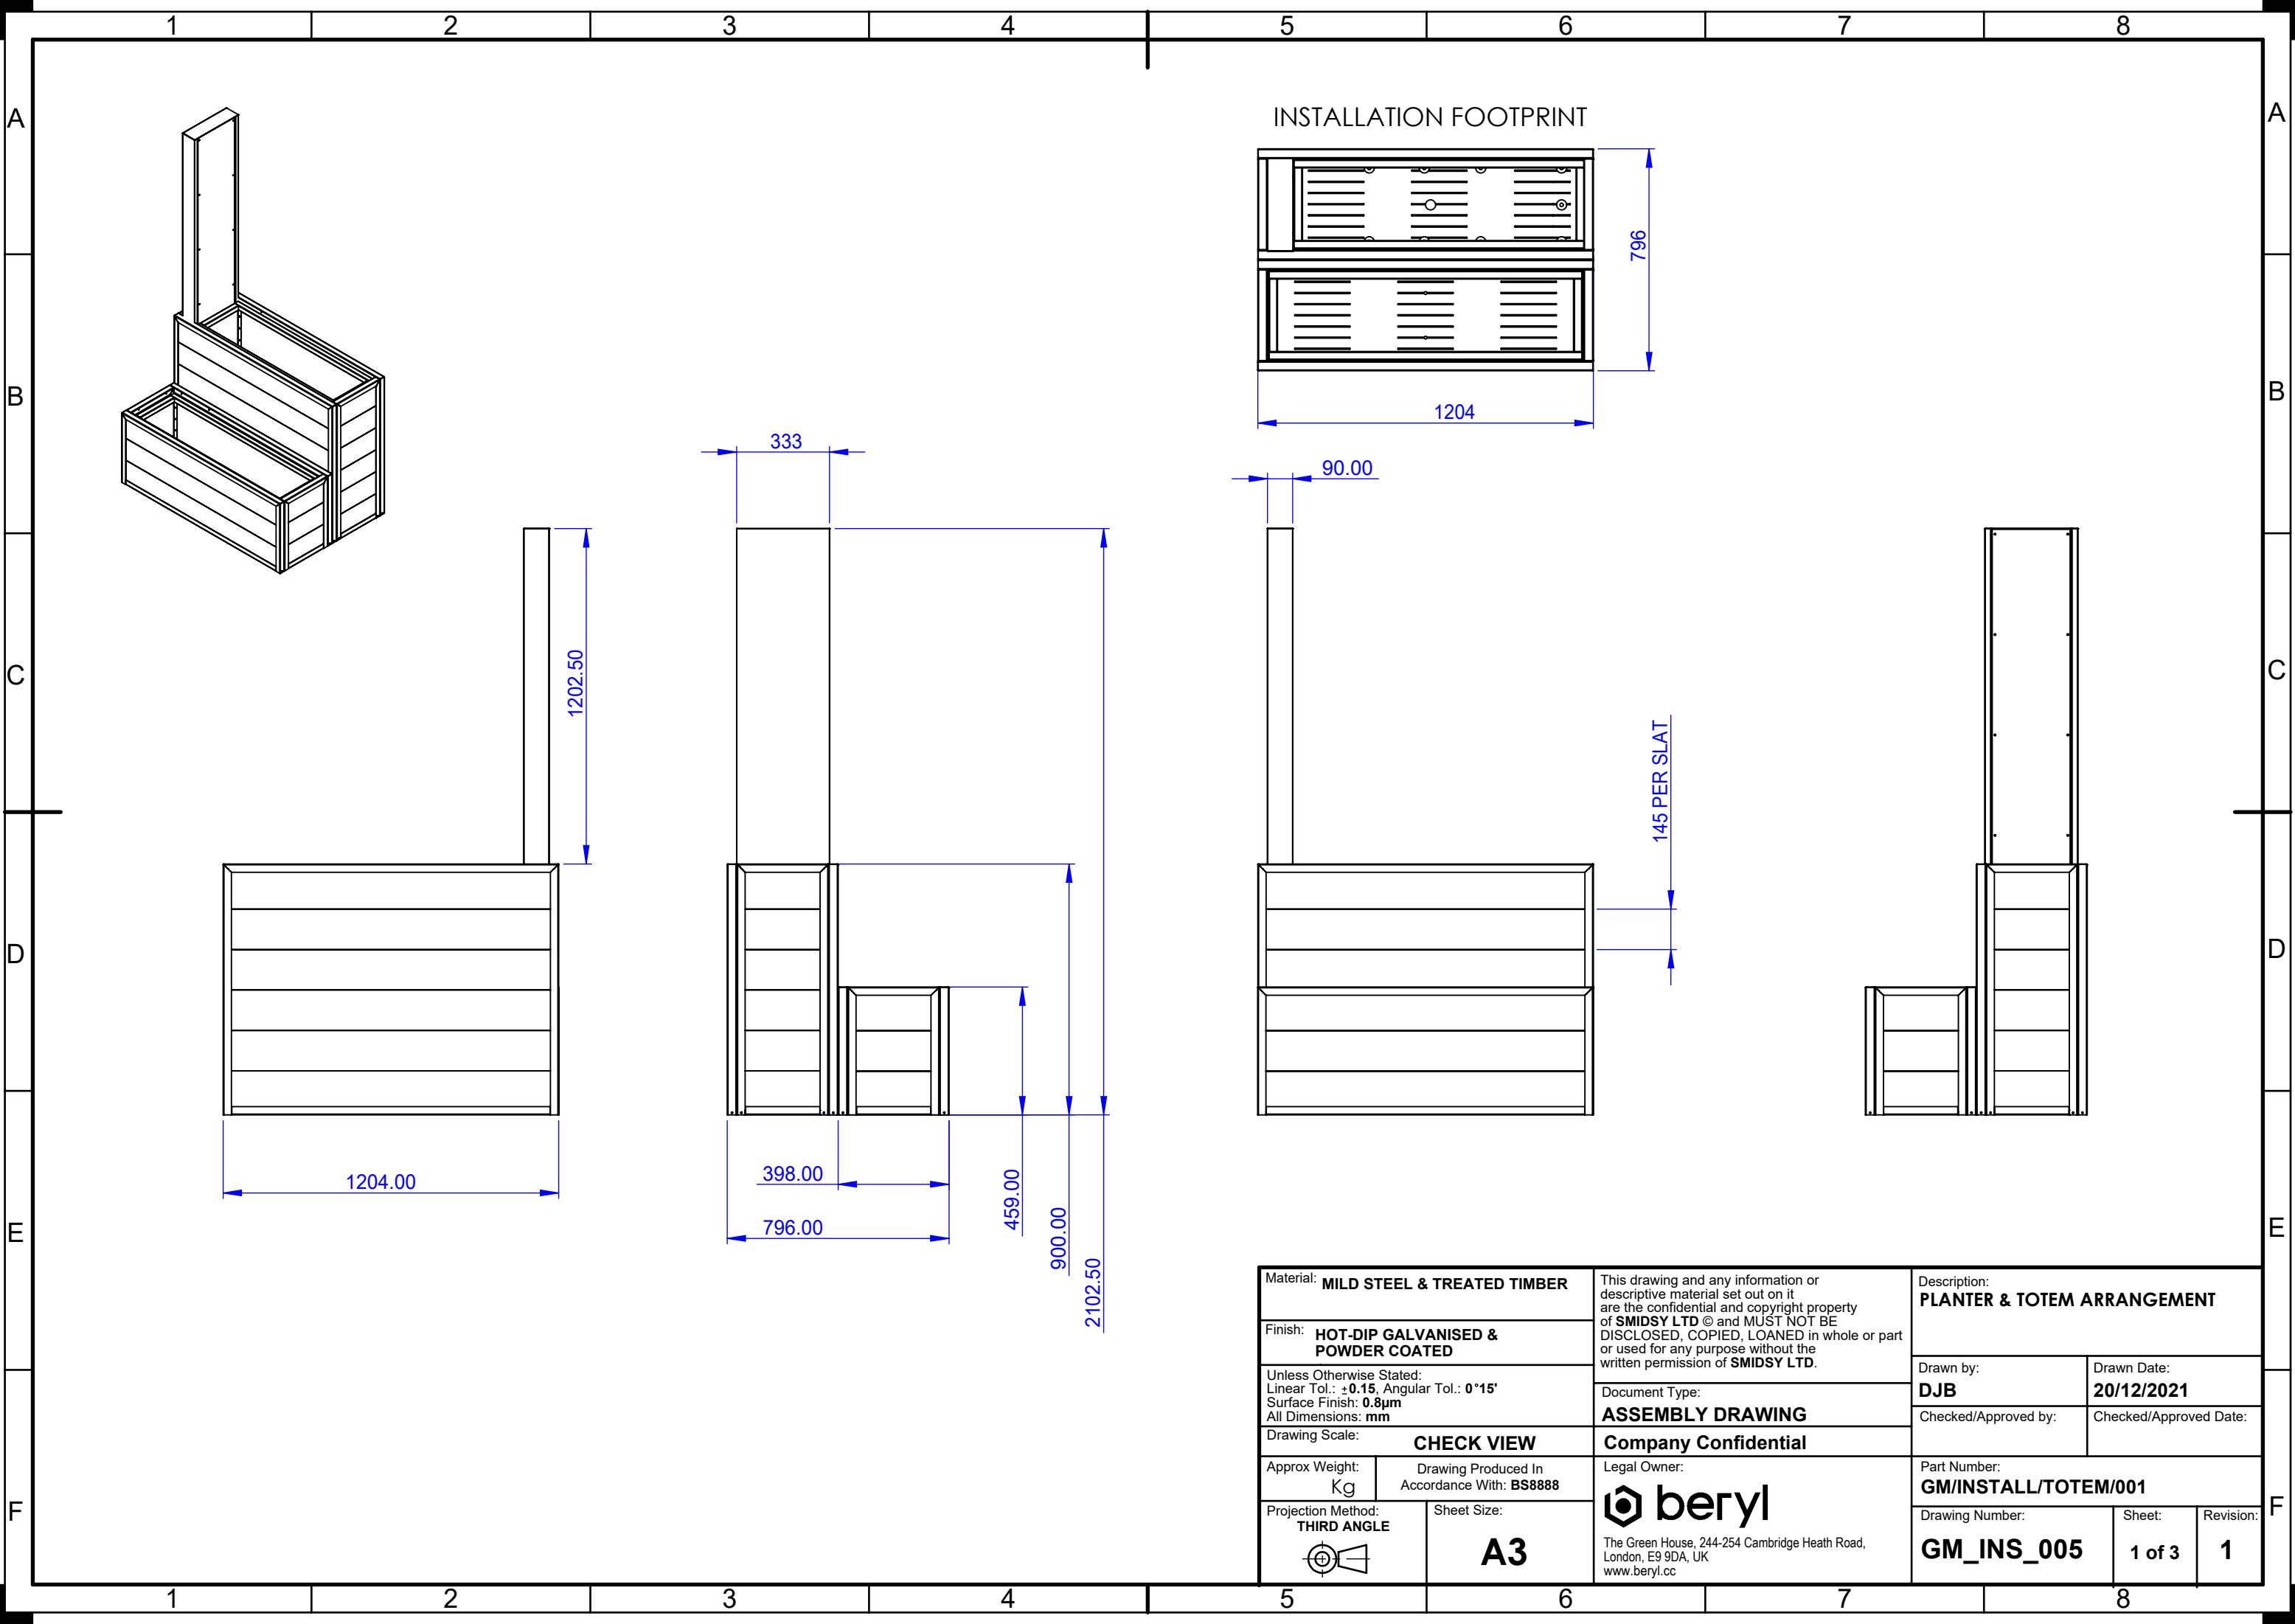


Material: MILD STEEL & TREATED TIMBER		This drawing and any information or descriptive material set out on it are the confidential and copyright property of SMIDSY LTD © and MUST NOT BE DISCLOSED, COPIED, LOANED in whole or part or used for any purpose without the written permission of SMIDSY LTD .		Description: PLANTER & TOTEM ARRANGEMENT	
Finish: HOT-DIP GALVANISED & POWDER COATED				Drawn by: DJB	
Unless Otherwise Stated: Linear Tol.: ±0.15 , Angular Tol.: 0°15' Surface Finish: 0.8µm All Dimensions: mm		Document Type: ASSEMBLY DRAWING		Drawn Date: 20/12/2021	
Drawing Scale: CHECK VIEW		Company Confidential		Checked/Approved by:	
Approx Weight: Kg		Drawing Produced In Accordance With: BS8888		Checked/Approved Date:	
Projection Method: THIRD ANGLE		Legal Owner:  The Green House, 244-254 Cambridge Heath Road, London, E9 9DA, UK www.beryl.cc		Part Number: GM/INSTALL/TOTEM/001	
				Drawing Number: GM_INS_005	
A3				Sheet: 1 of 3	
				Revision: 1	

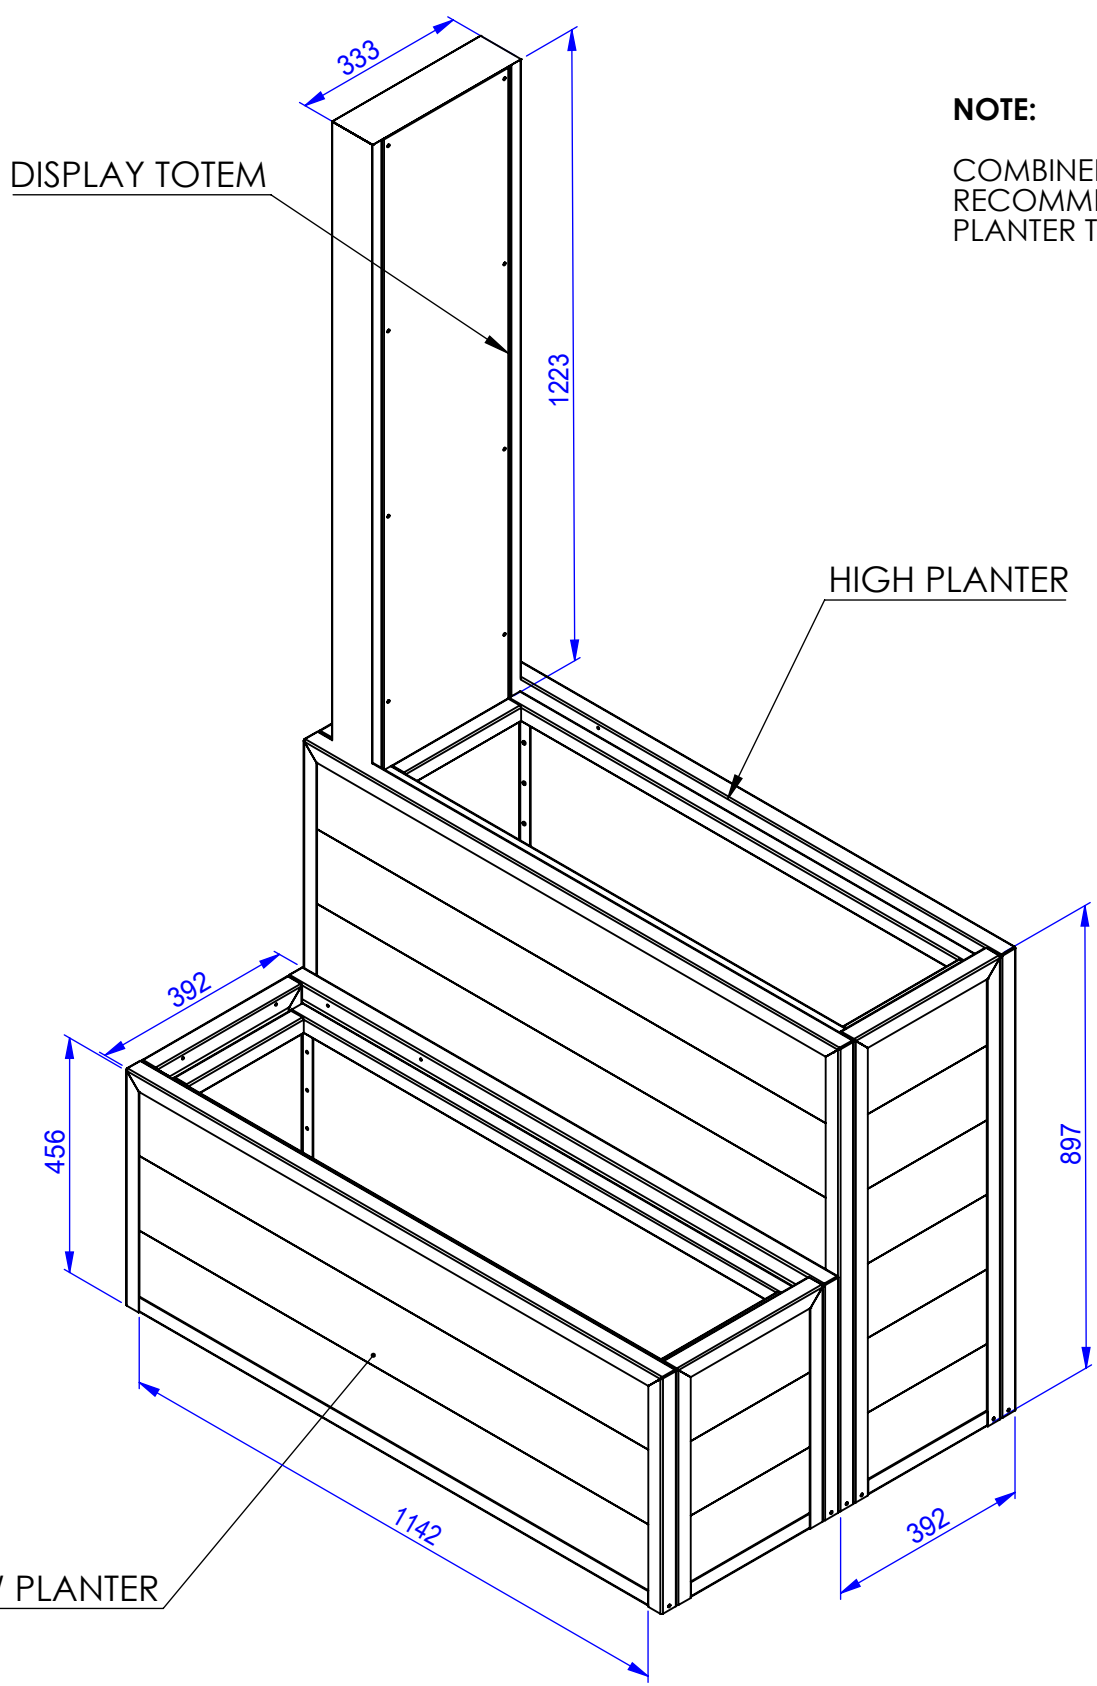



NOTE:

COMBINED TOTAL SOIL VOLUME IS ~361 LITRES.
RECOMMEND TO USE FILLER MATERIAL IN LARGER
PLANTER TO REDUCE VOLUME REQUIRED TO FILL

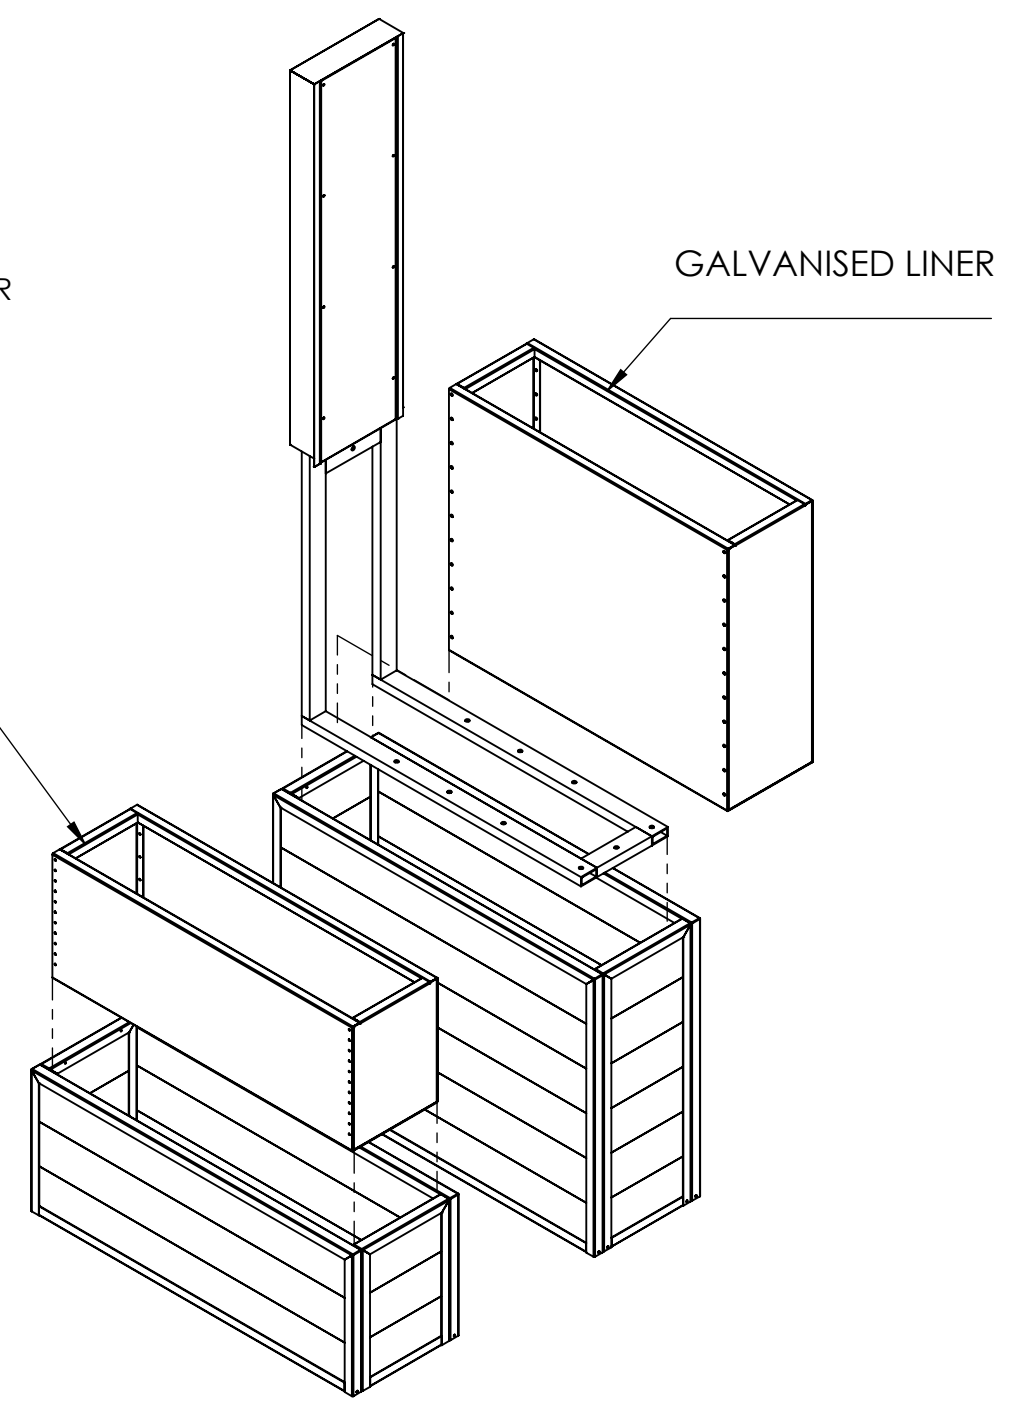

Material: MILD STEEL & TREATED TIMBER		This drawing and any information or descriptive material set out on it are the confidential and copyright property of SMIDSY LTD © and MUST NOT BE DISCLOSED, COPIED, LOANED in whole or part or used for any purpose without the written permission of SMIDSY LTD .	Description: PLANTER & TOTEM ASSEMBLY & CONSTRUCTION		
Finish: HOT-DIP GALVANISED & POWDER COATED			Drawn by: DJB		Drawn Date: 20/12/2021
Unless Otherwise Stated: Linear Tol.: ±0.15 , Angular Tol.: 0°15' Surface Finish: 0.8µm All Dimensions: mm			Checked/Approved by:		Checked/Approved Date:
Drawing Scale: CHECK VIEW		Document Type: ASSEMBLY DRAWING			
		Company Confidential			
Approx Weight: Kg	Drawing Produced In Accordance With: BS8888		Part Number: GM/INSTALL/TOTEM/001		
Projection Method: THIRD ANGLE		Legal Owner:  The Green House, 244-254 Cambridge Heath Road, London, E9 9DA, UK www.beryl.cc	Drawing Number: GM_INS_005		Sheet: 2 of 3
			Revision: 1		
Sheet Size: A3					

NUMBERS INDICATE ORDER OF ASSEMBLY`

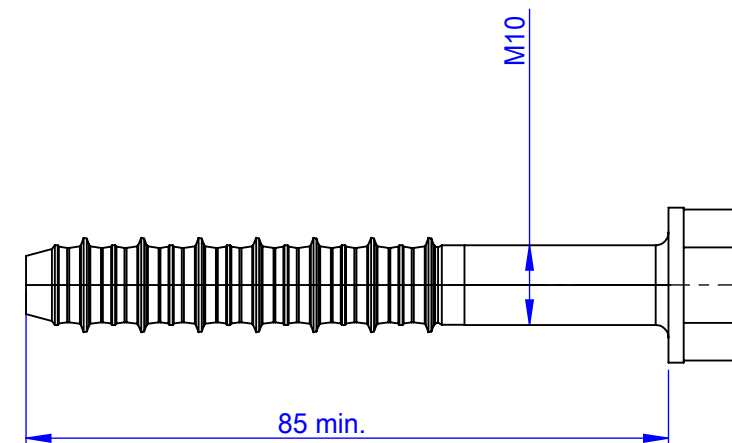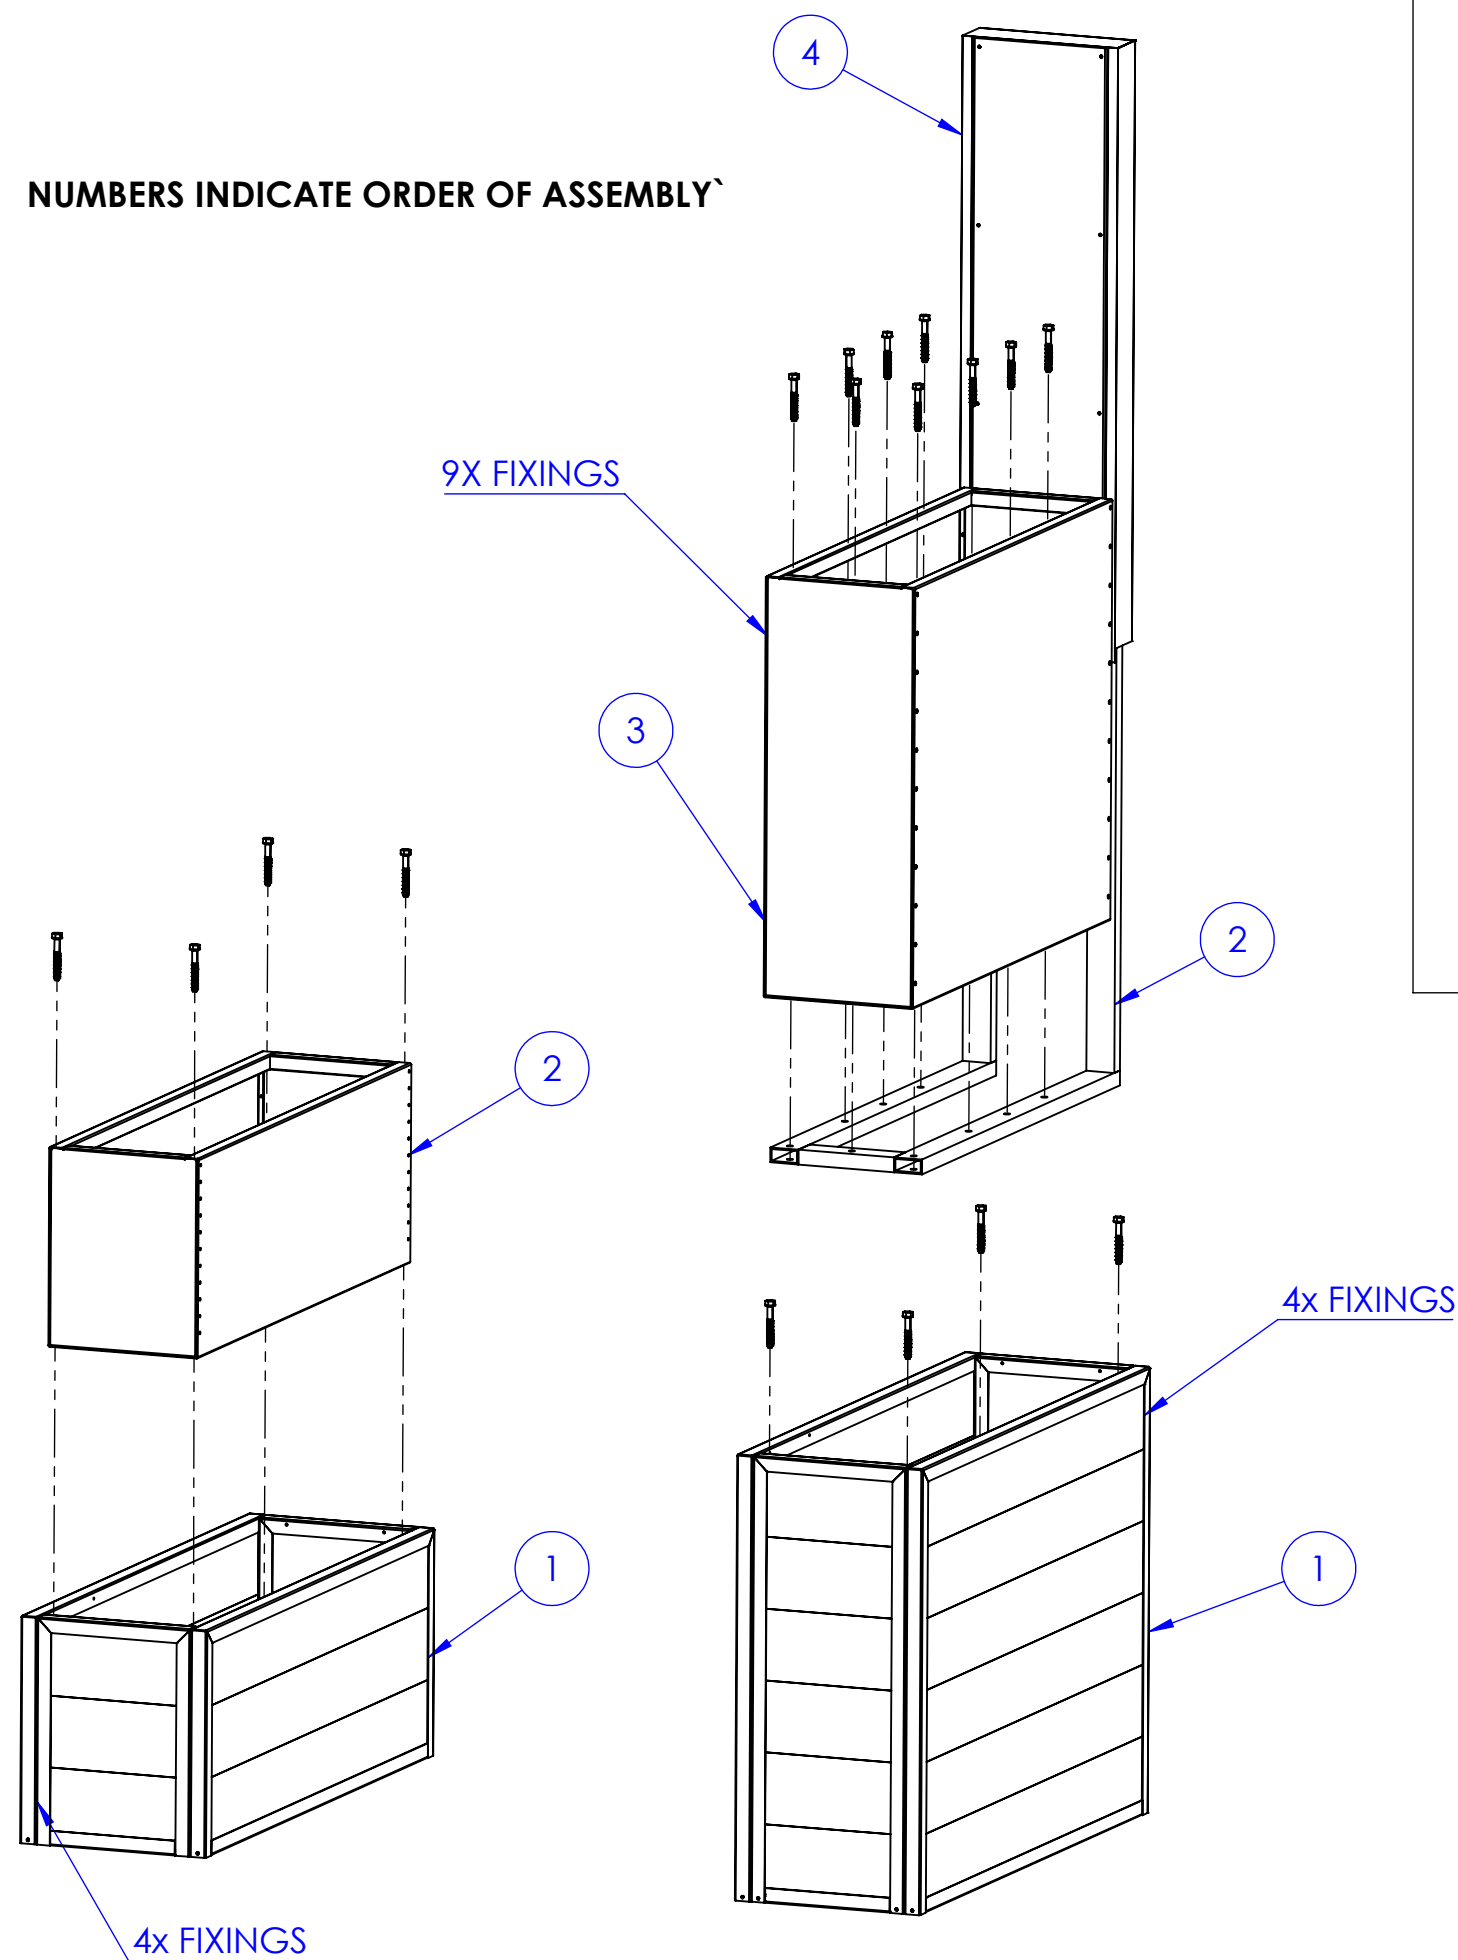

SUGGESTED FIXINGS:

1. RAWLPLUG RAWLOK M8 X 80MM
2. SERBOLT M10 X 75MM

MINIMUM HOLE IN PAVEMENT TO BE 10MM DIAMETER

Material: MILD STEEL & TREATED TIMBER		This drawing and any information or descriptive material set out on it are the confidential and copyright property of SMIDSY LTD © and MUST NOT BE DISCLOSED, COPIED, LOANED in whole or part or used for any purpose without the written permission of SMIDSY LTD .		Description: SPECIFIED FIXINGS	
Finish: HOT-DIP GALVANISED & POWDER COATED				Drawn by: DJB	
Unless Otherwise Stated: Linear Tol.: ±0.15 , Angular Tol.: 0°15' Surface Finish: 0.8µm All Dimensions: mm		Document Type: ASSEMBLY DRAWING		Drawn Date: 20/12/2021	
Drawing Scale: CHECK VIEW		Company Confidential		Checked/Approved by:	
Approx Weight: Kg		Drawing Produced In Accordance With: BS8888		Checked/Approved Date:	
Projection Method: THIRD ANGLE		Legal Owner:  The Green House, 244-254 Cambridge Heath Road, London, E9 9DA, UK www.beryl.cc		Part Number: GM/INSTALL/TOTEM/001	
				Drawing Number: GM_INS_005	
A3		Sheet Size:		Sheet: 3 of 3	
				Revision: 1	