


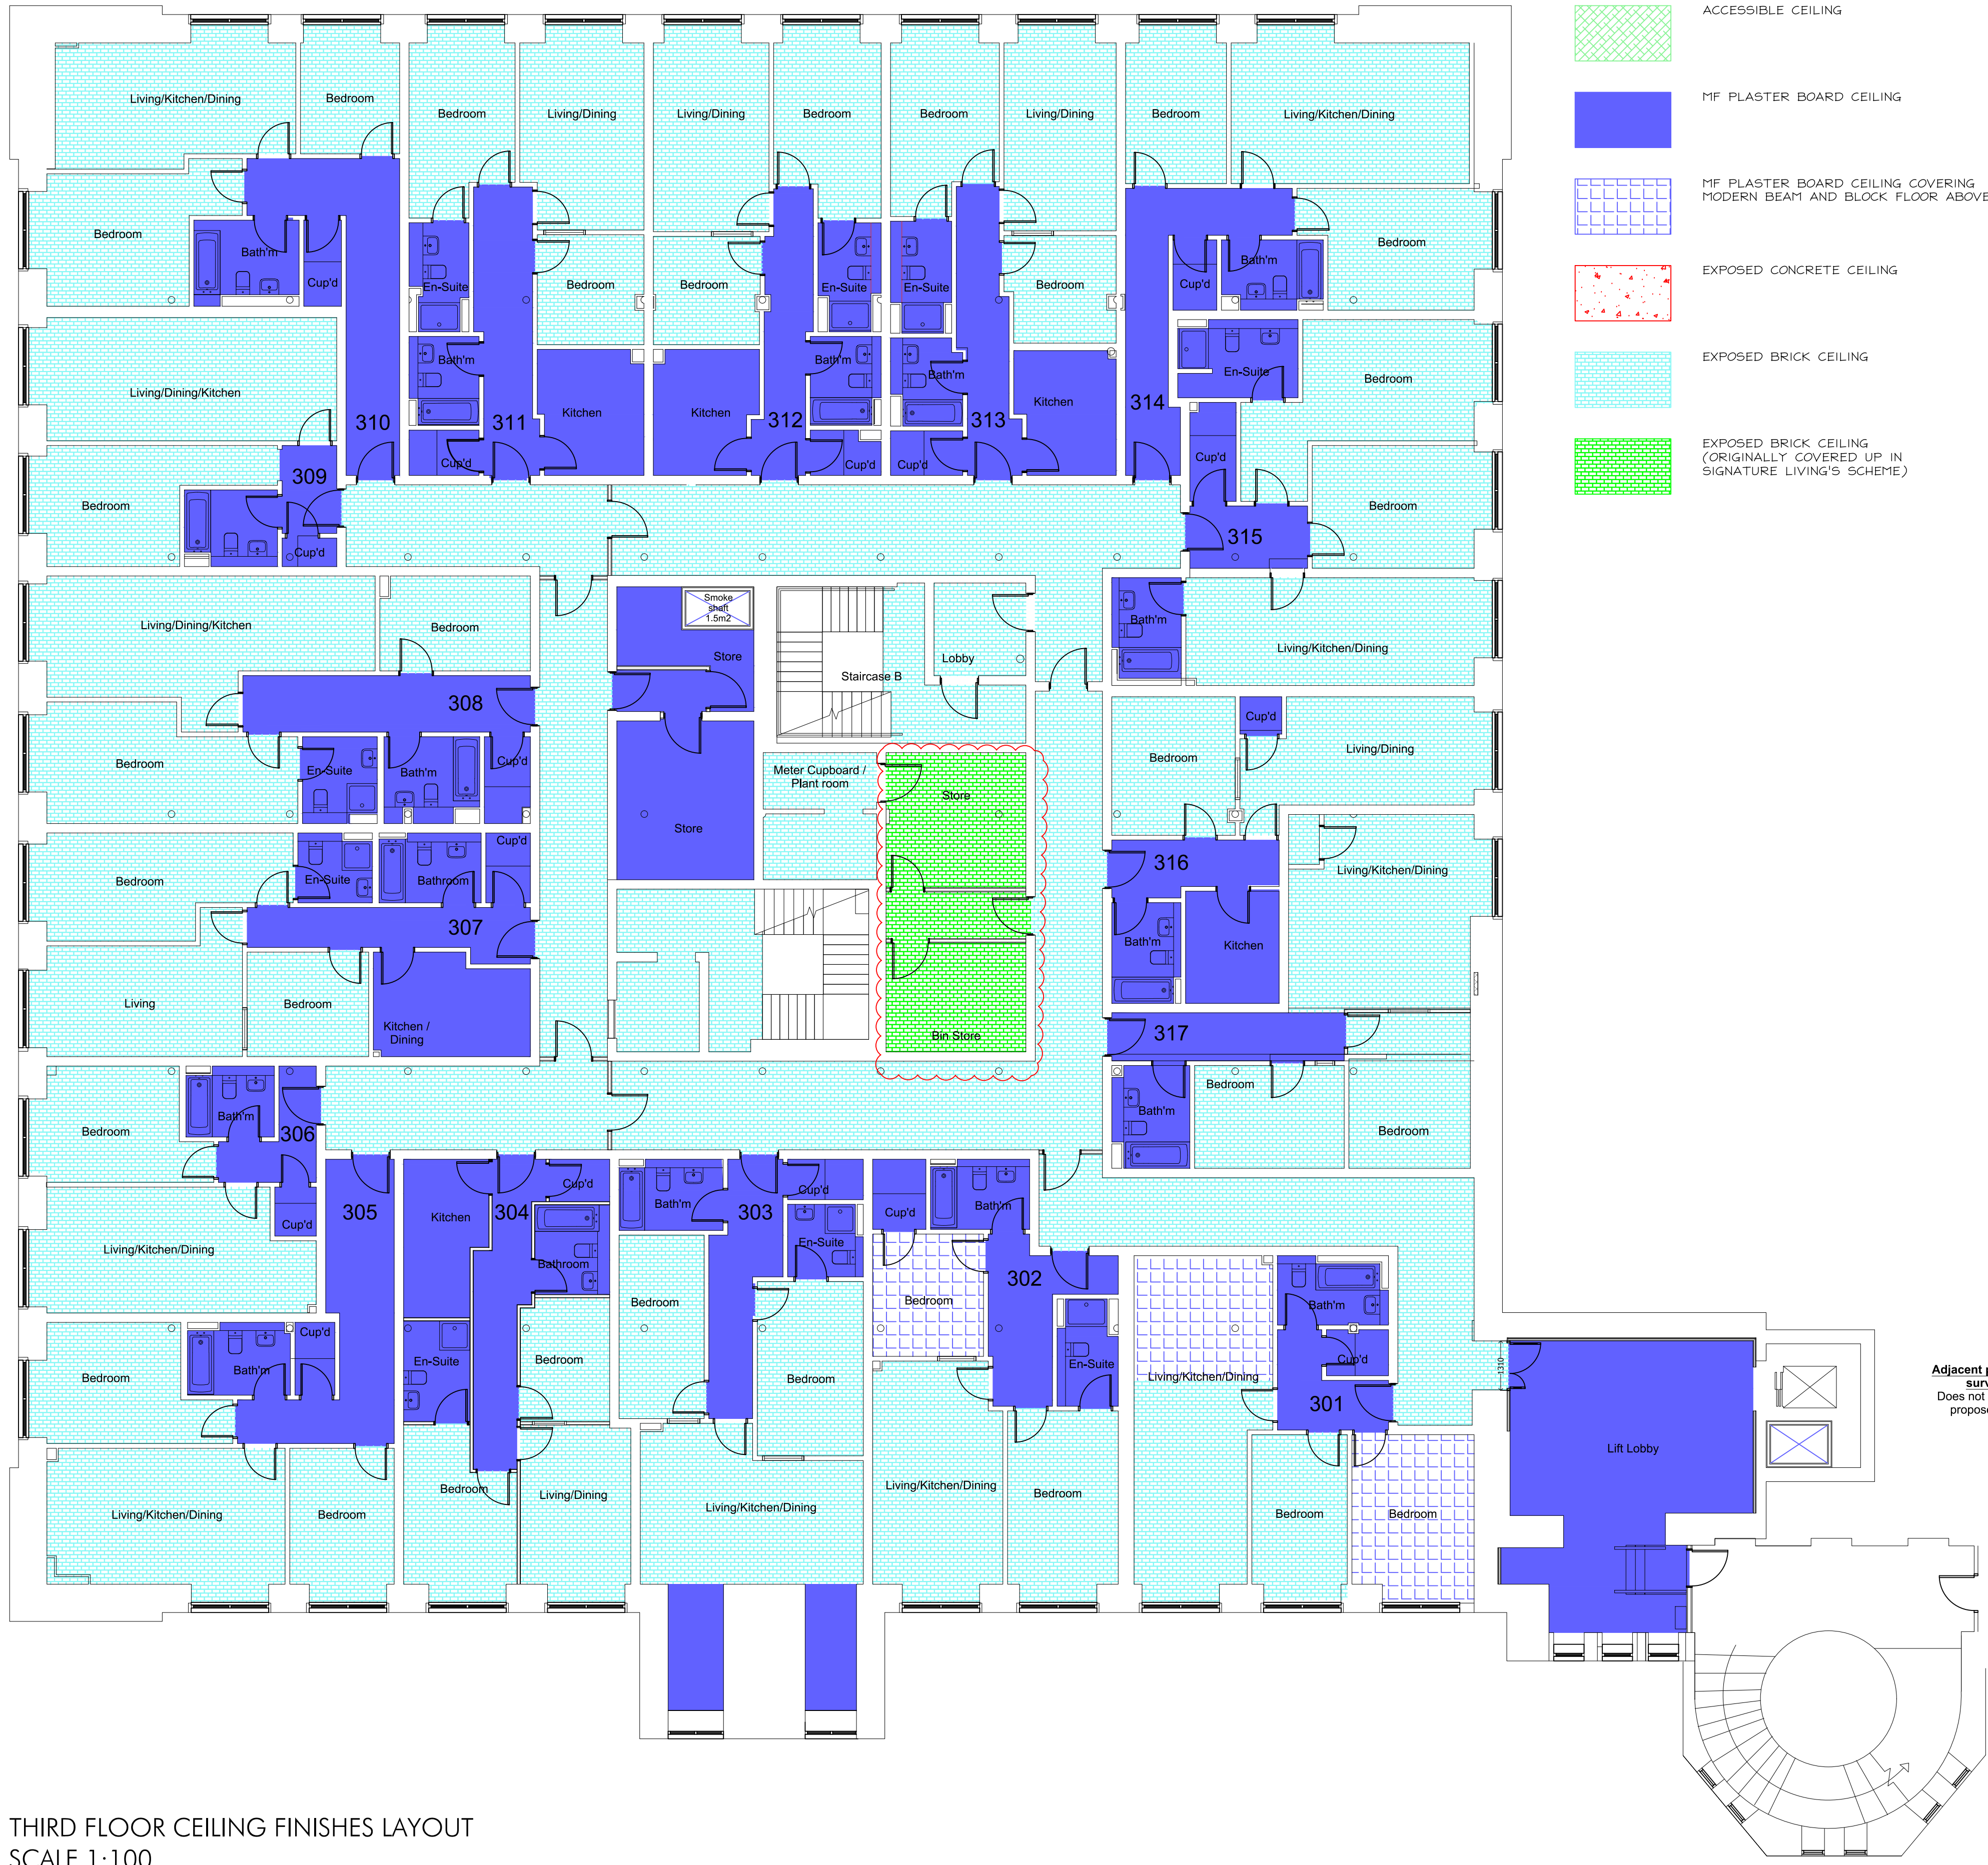

THIRD FLOOR CEILING FINISHES LAYOUT
SCALE 1:100

DWG DRAWN	DRAWN REVISION	11.10.21 DATE	VER
AP ALLISON PIKE ARCHITECTS & DESIGNERS			
7 Buxton Road West, Disley, Stockport, Cheshire, SK12 2AE. Telephone: 01663 763000 Website: www.allisonpike.com Facsimile: 01663 766772 Email: studio@allisonpike.com			
© Allison Pike Partnership Limited.			
PROJECT MEDLOCK VICTORIA MILL MILES PLATTING			
TITLE CEILING FINISHES THIRD FLOOR			
SCALE 1:100 @ A1			
JOB No MED02	DRAWING No AP82	REV /	