


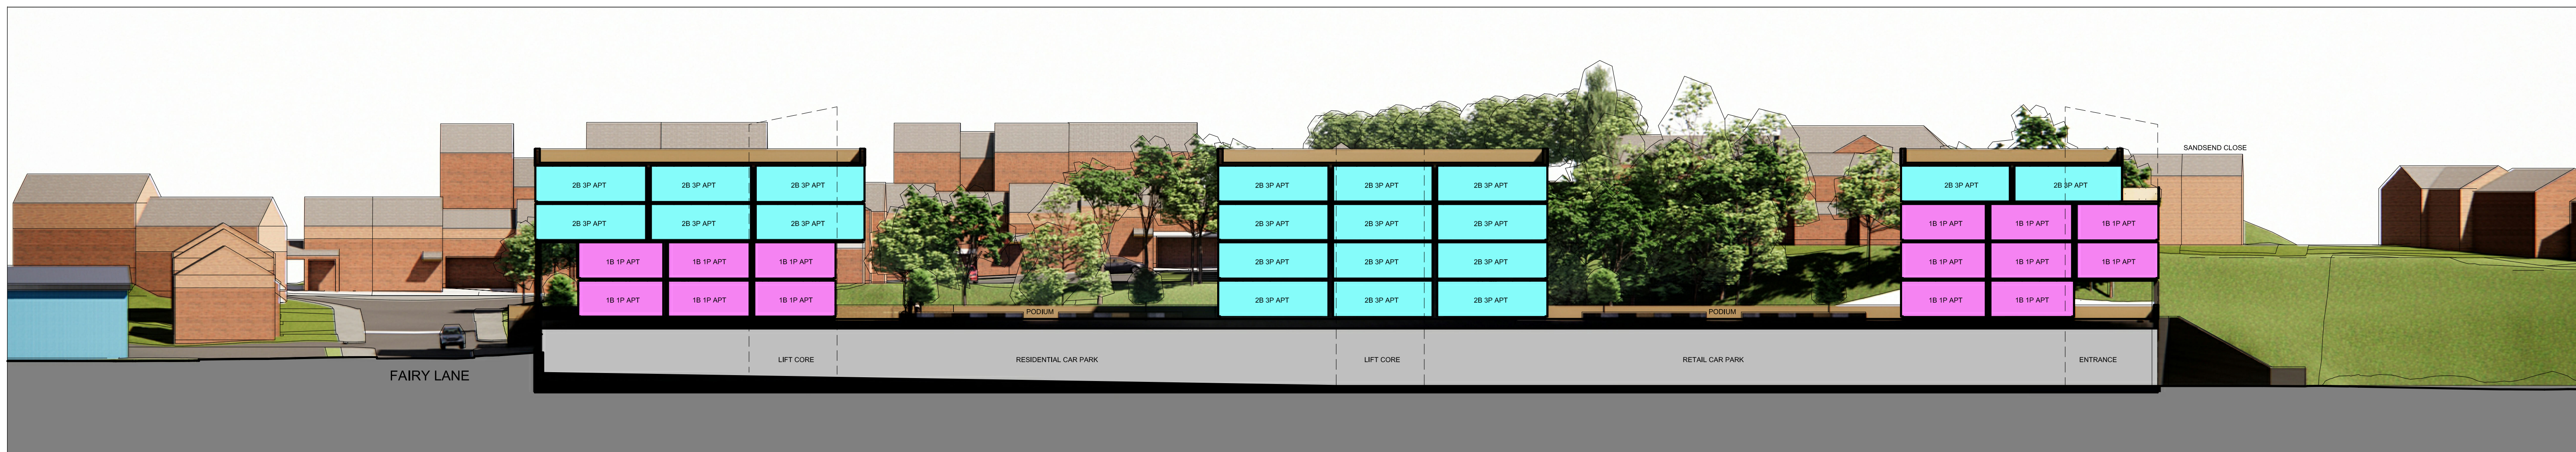


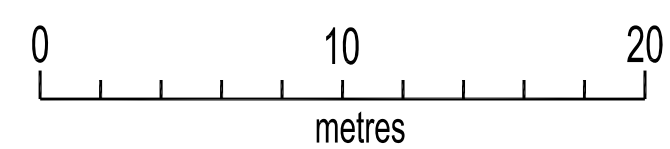

SECTION AA
EXISTING

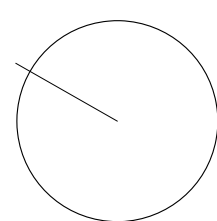

SECTION AA
PROPOSED

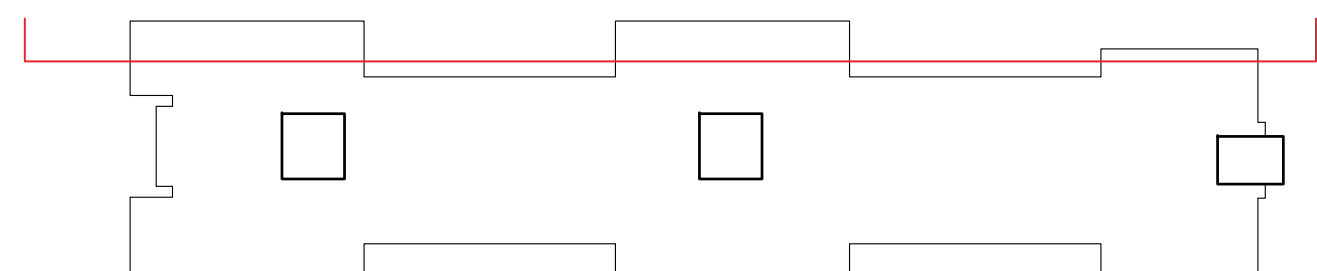

A	08.12.21	OUTLINE PLANNING	JS	DT	DT	
-	06.12.21	FOR CLIENT COMMENT	JS	DT	DT	
REV	DATE	DESCRIPTION	DRN.	CHKD.	AP	

THAA
ARCHITECTS
www.thaa.co.uk

CLIENT
BOI Trading Company Limited

JOB TITLE

LAND AT JUNCTION OF FAIRY LANE &
BURY NEW ROAD, MANCHESTER M8 8BA

DRAWING STATUS

STAGE 3 - OUTLINE PLANNING

SHEET TITLE
SECTION AA
EXISTING & PROPOSED

SCALES 1.250 @ A1

SHEET NUMBER	REVISION	CHECKED
1920_P_24	A	DT
DATE	DRAWN	
08/12/2021	JS	