



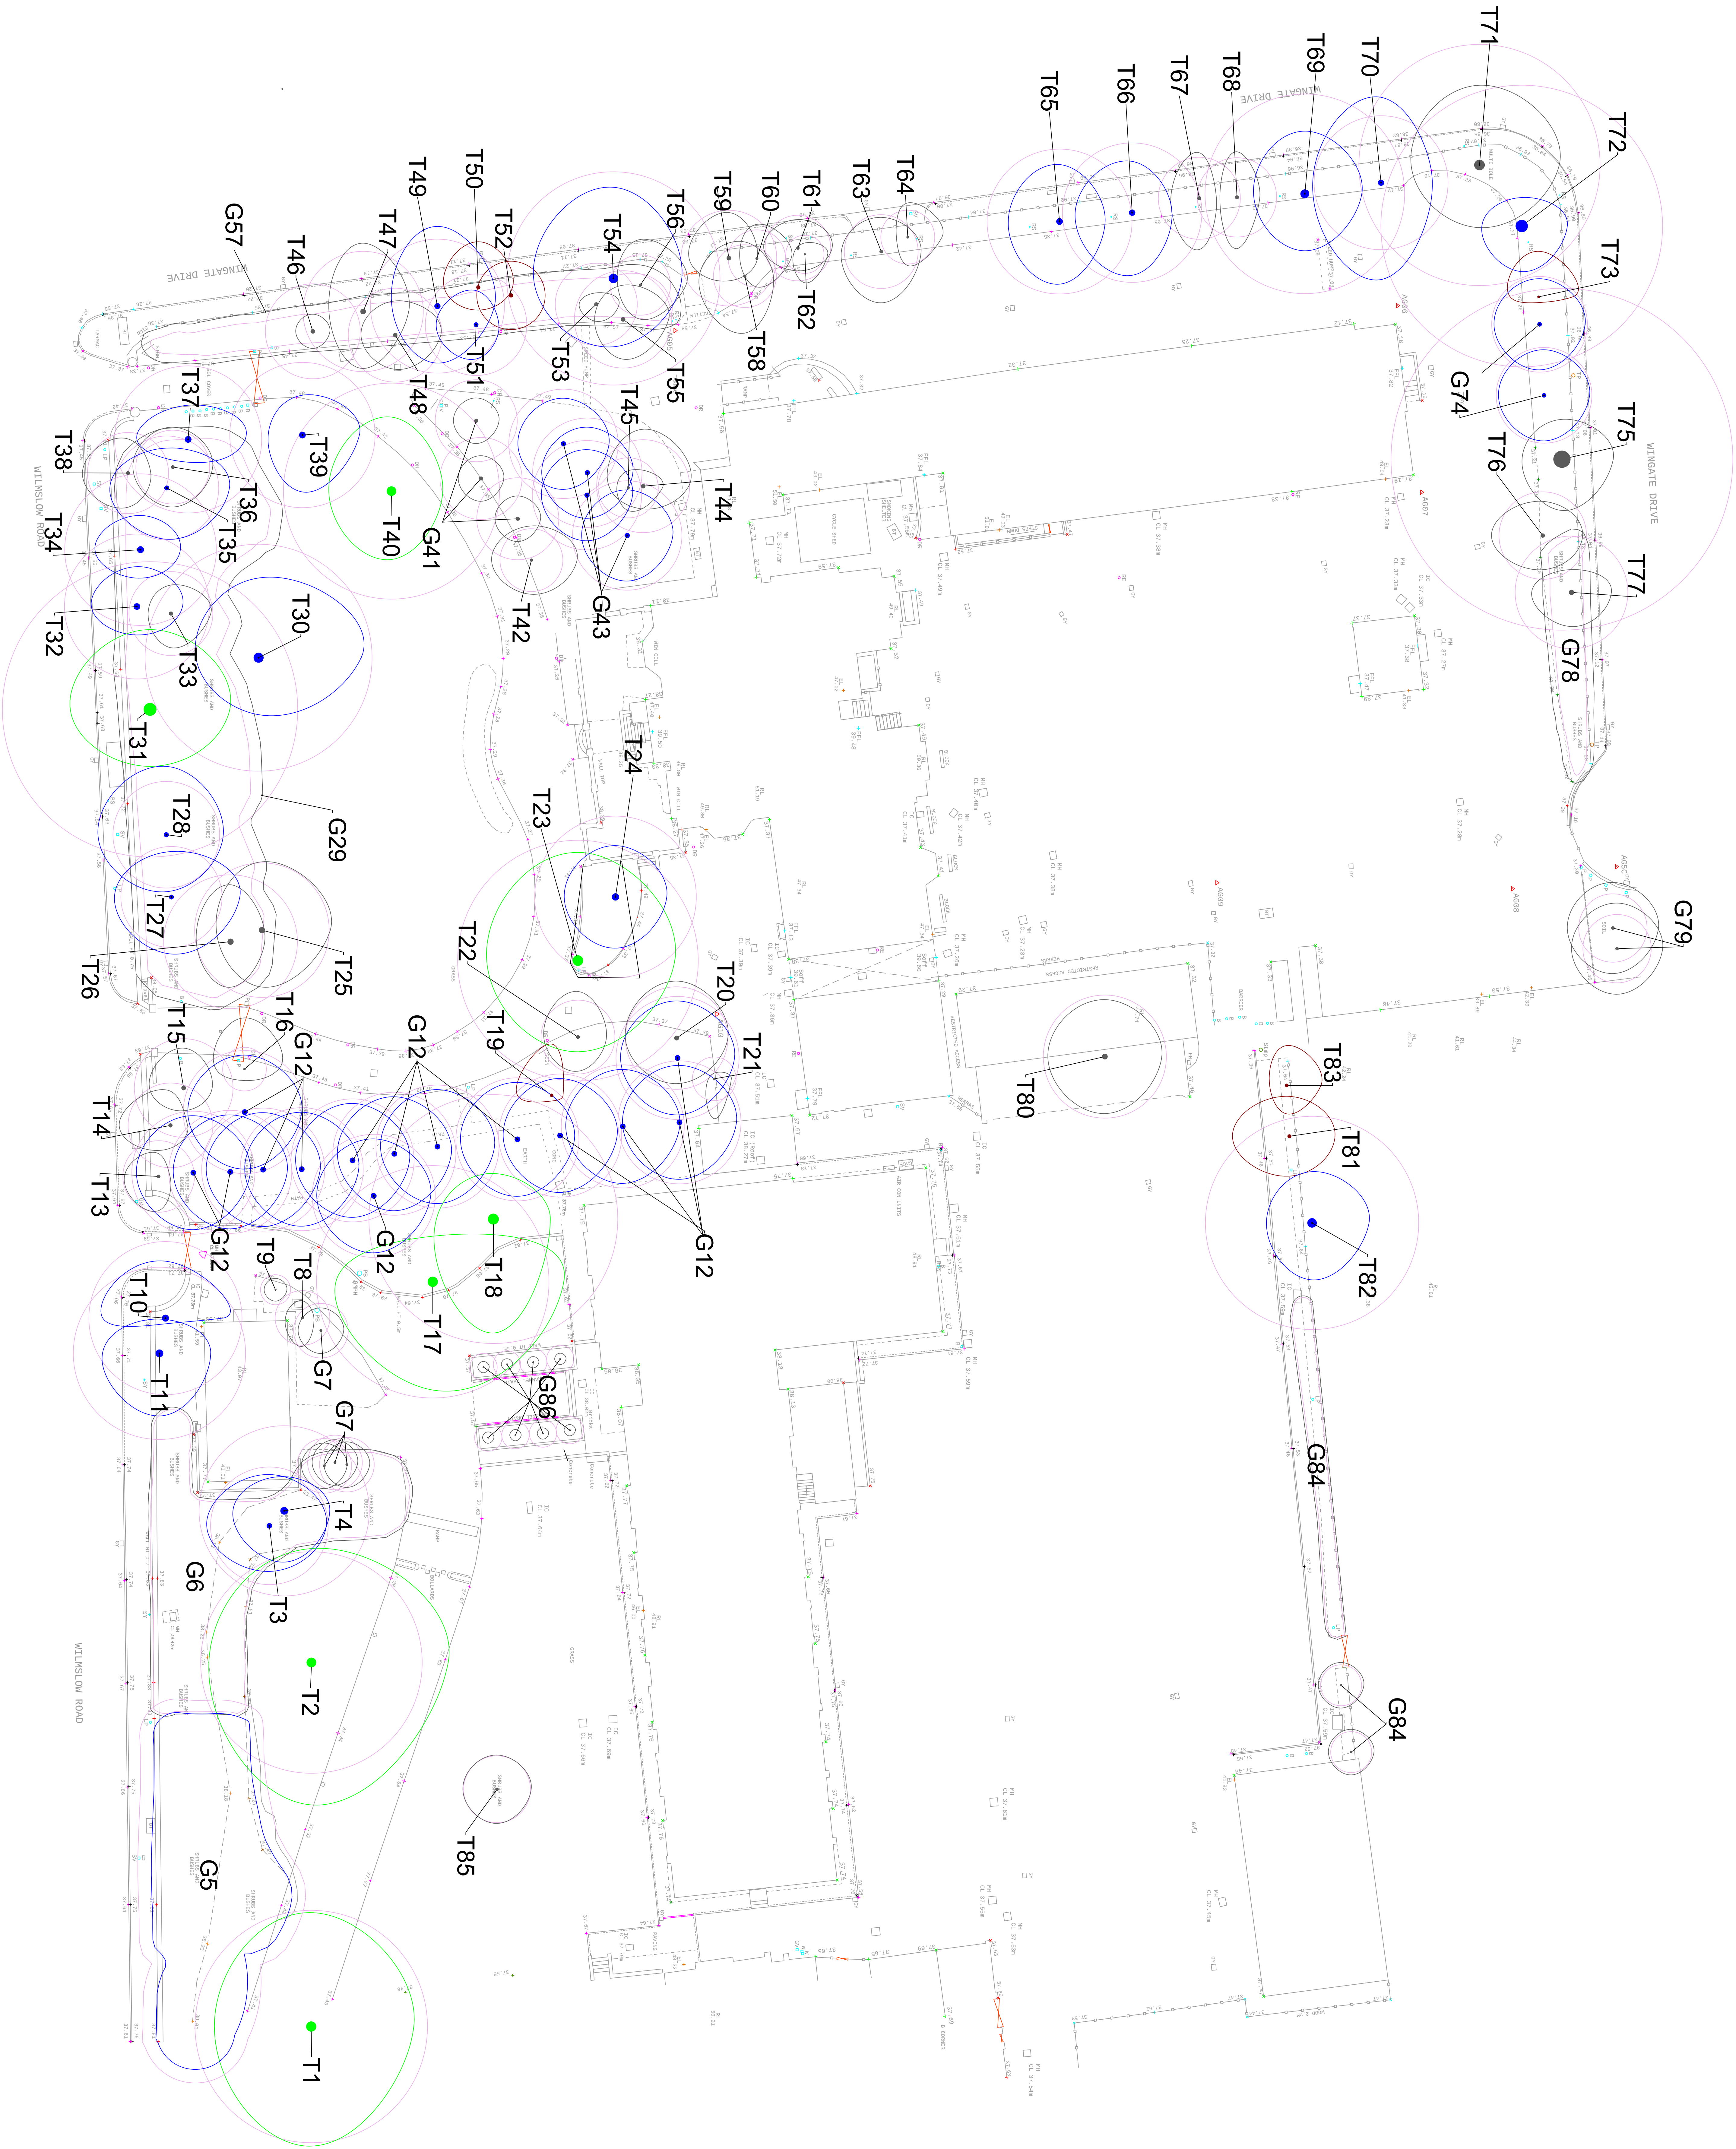

DO NOT SCALE THE DRAWING (printed or electronic version)


This drawing is copyright and is for use on this site only. The drawing should be read in conjunction with all relevant constraints drawings and specialist sub-contractors / supply chain information. It is not to be used for any other purpose without the written consent of the client. All works to be carried out in accordance with the current British Standards / Codes of Practice unless specifically directed otherwise in the specification. Responsibility for the reproduction of the drawing in paper form, or saved in electronic format, when compared to the original paper or electronic image, is the responsibility of the user and is not a contract. Graphical representation of equipment on the drawing have been coordinated, but are not a contract. Information is provided for information only and is not a contract for actual work and is not specific contract information.

Notes:-

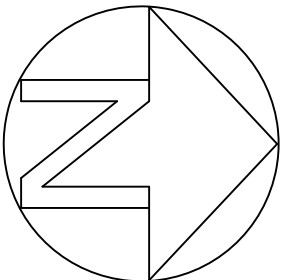

	Category A tree, group or hedge
	Category B tree, group or hedge
	Category C tree, group or hedge
	Category U tree, group or hedge
	Root Protection Area (RPA)

REV	DATE	DESCRIPTION	DRAWN	CHECKED
P03	03/07/18	Planning	ED	KO
P02	20/02/18	Planning	ED	KO
P01	02/02/17	Planning	SC	KO

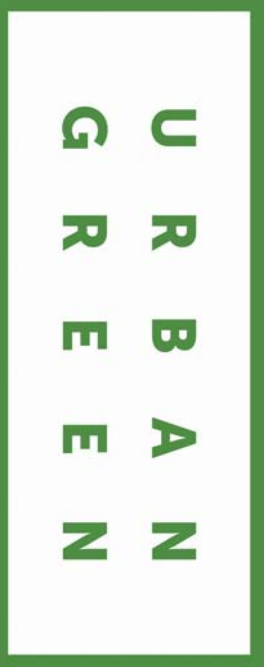

Jactin House, 24 Hood Street, Manchester M4 6WX
T: 0161 312 3131 W: urban-green-space.co.uk

PJ Livesey

Project: Didsbury Lodge
Wilmslow Road

Title: Tree Constraints plan

Status	Planning	Checked:	KO
Project:	11570	Drawn:	JC
Scale	1:200	Date:	02/10/17
@ A6		Approved:	JC
Drawing No:	UG_11570_A08_TCP_03	Revision:	
			P03