


CONVERSION OF GROUND FLOOR OFFICE PREMISES


INDIA HOUSE

WHITWORTH STREET, MANCHESTER


PROPOSED SECTION A-A

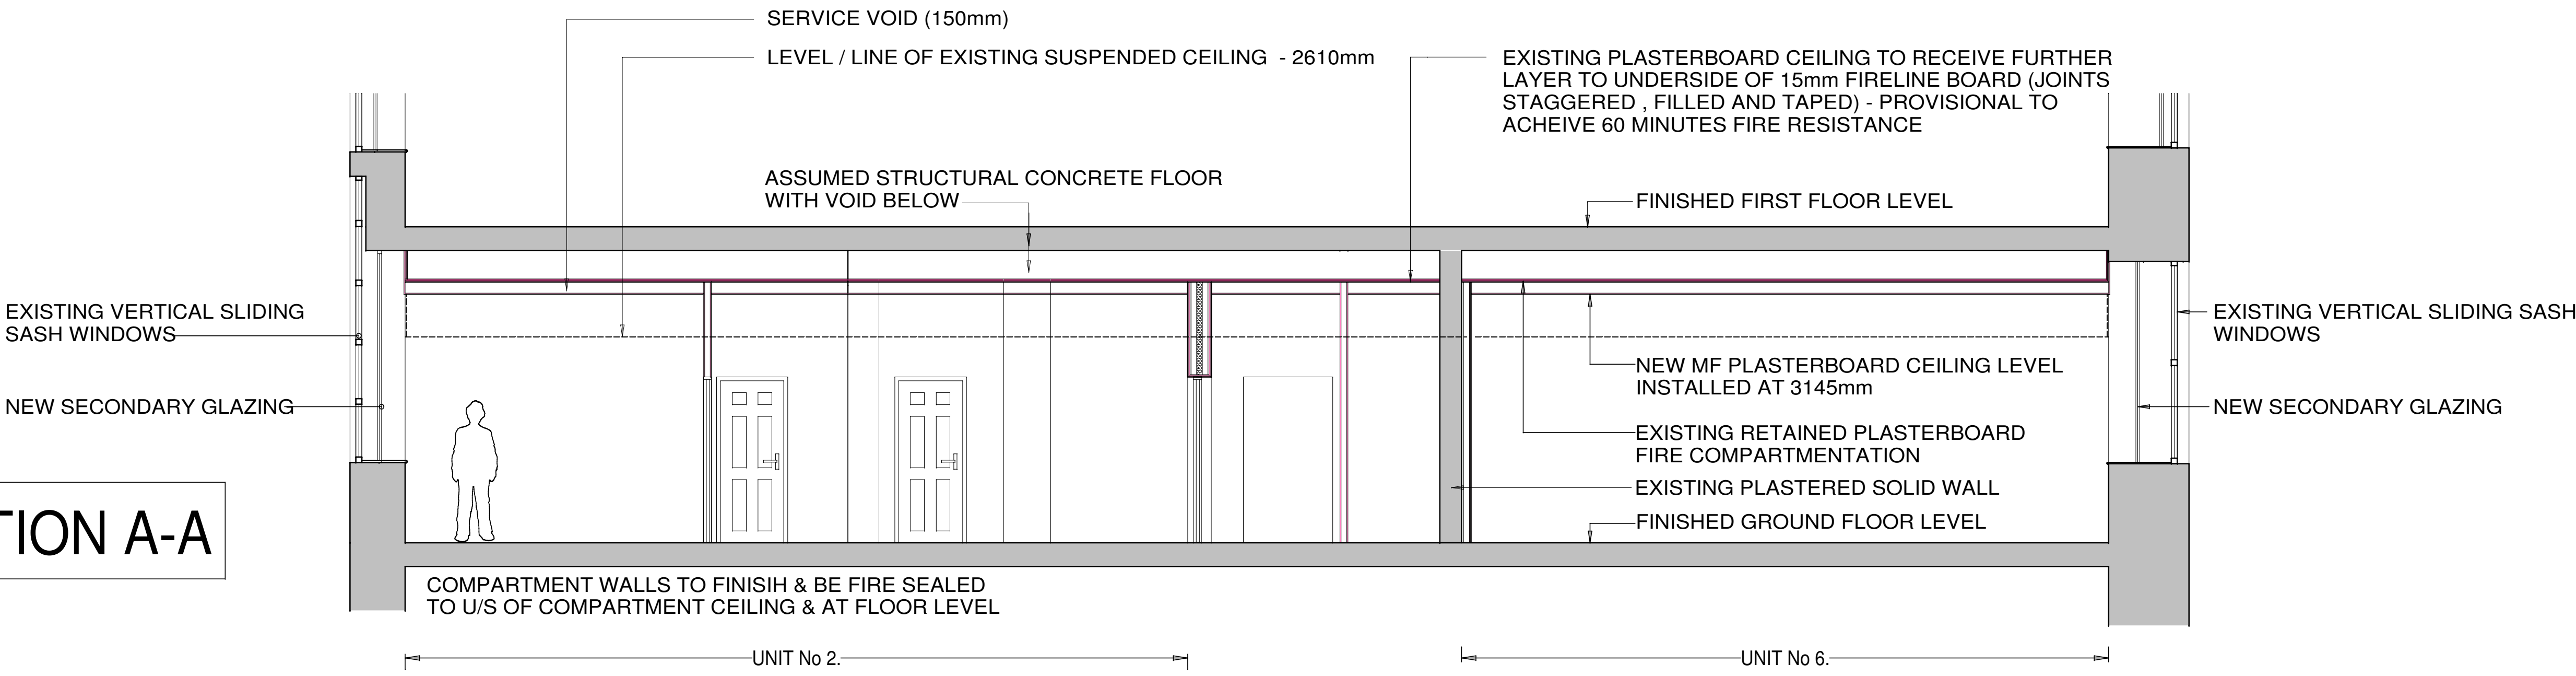


PROPOSED SECTION B-B

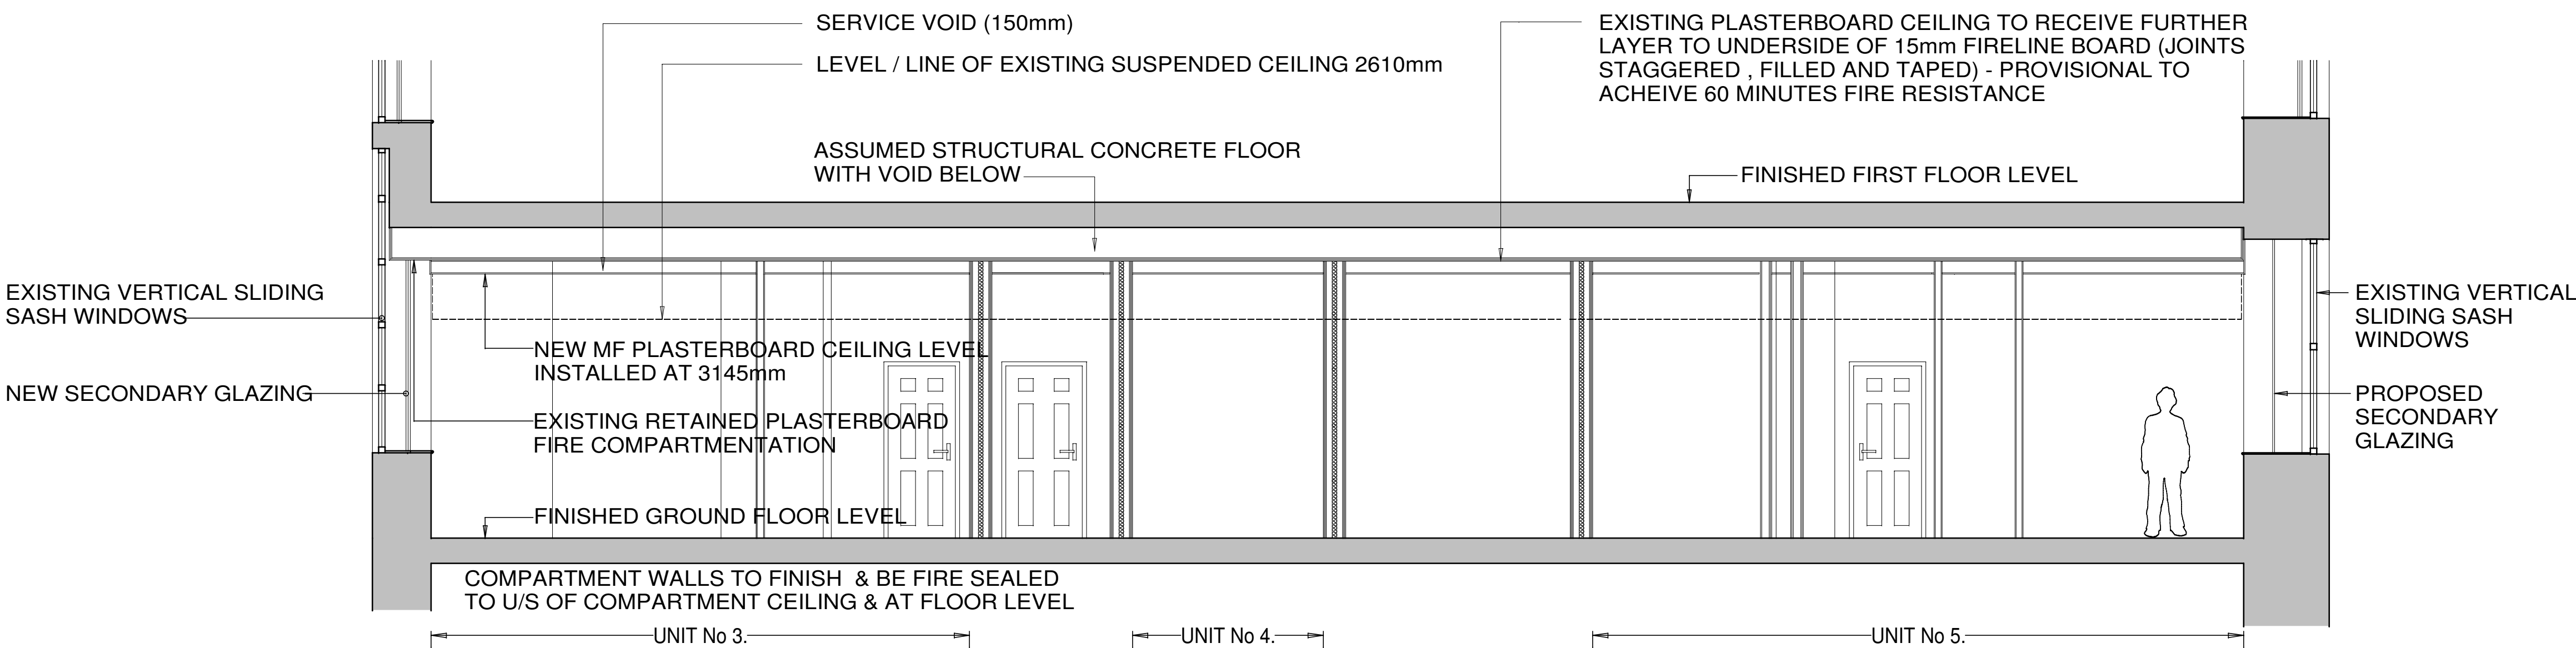

PROPOSED SECTION C-C

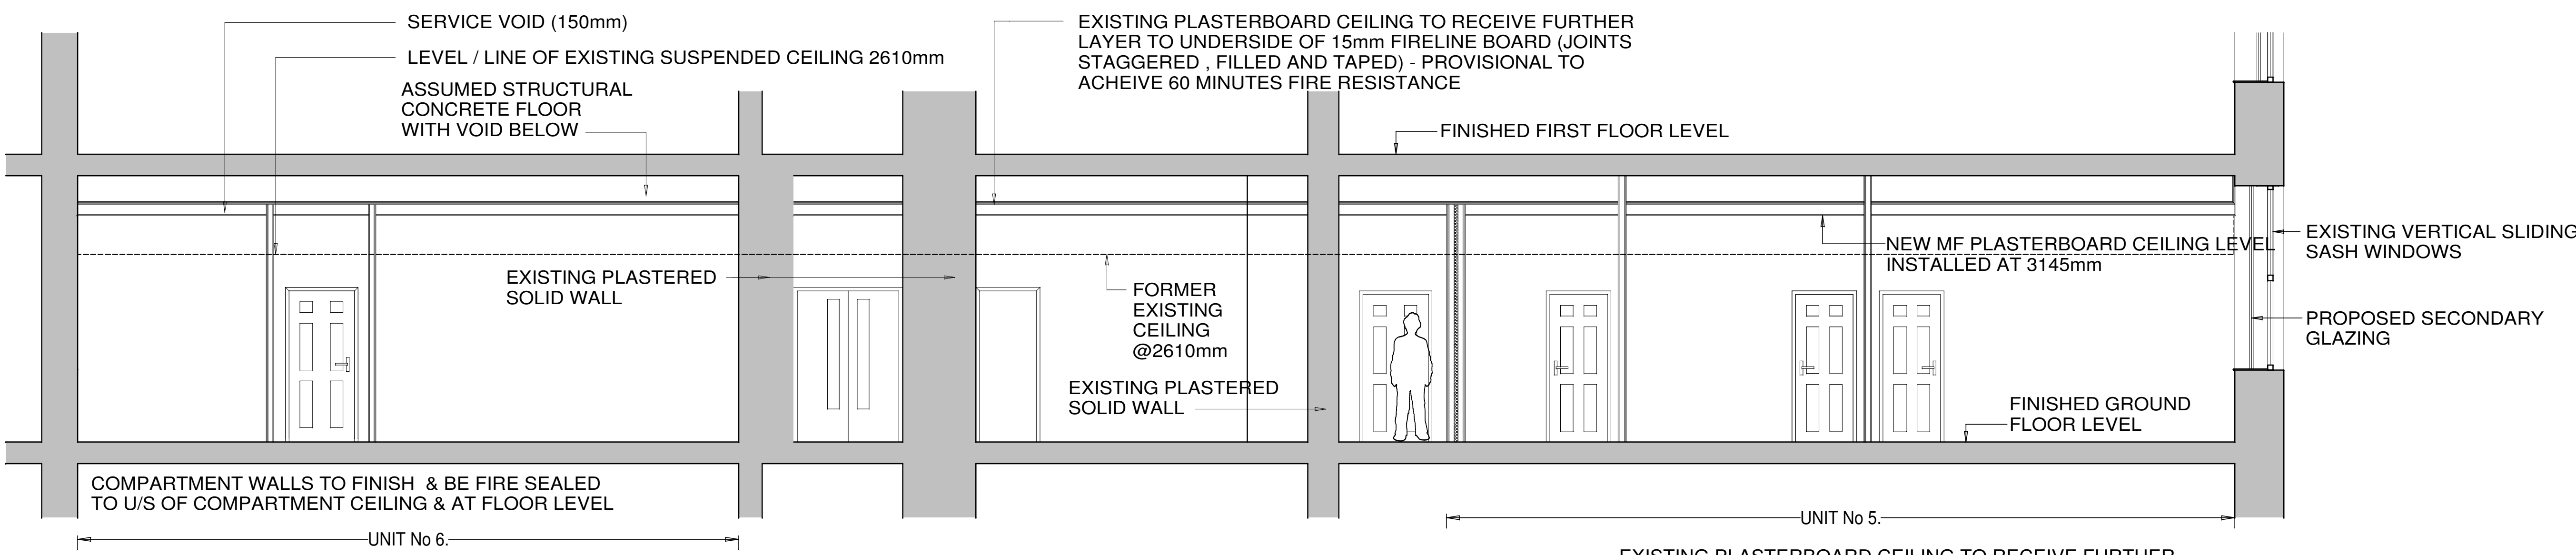

PROPOSED SECTION D-D

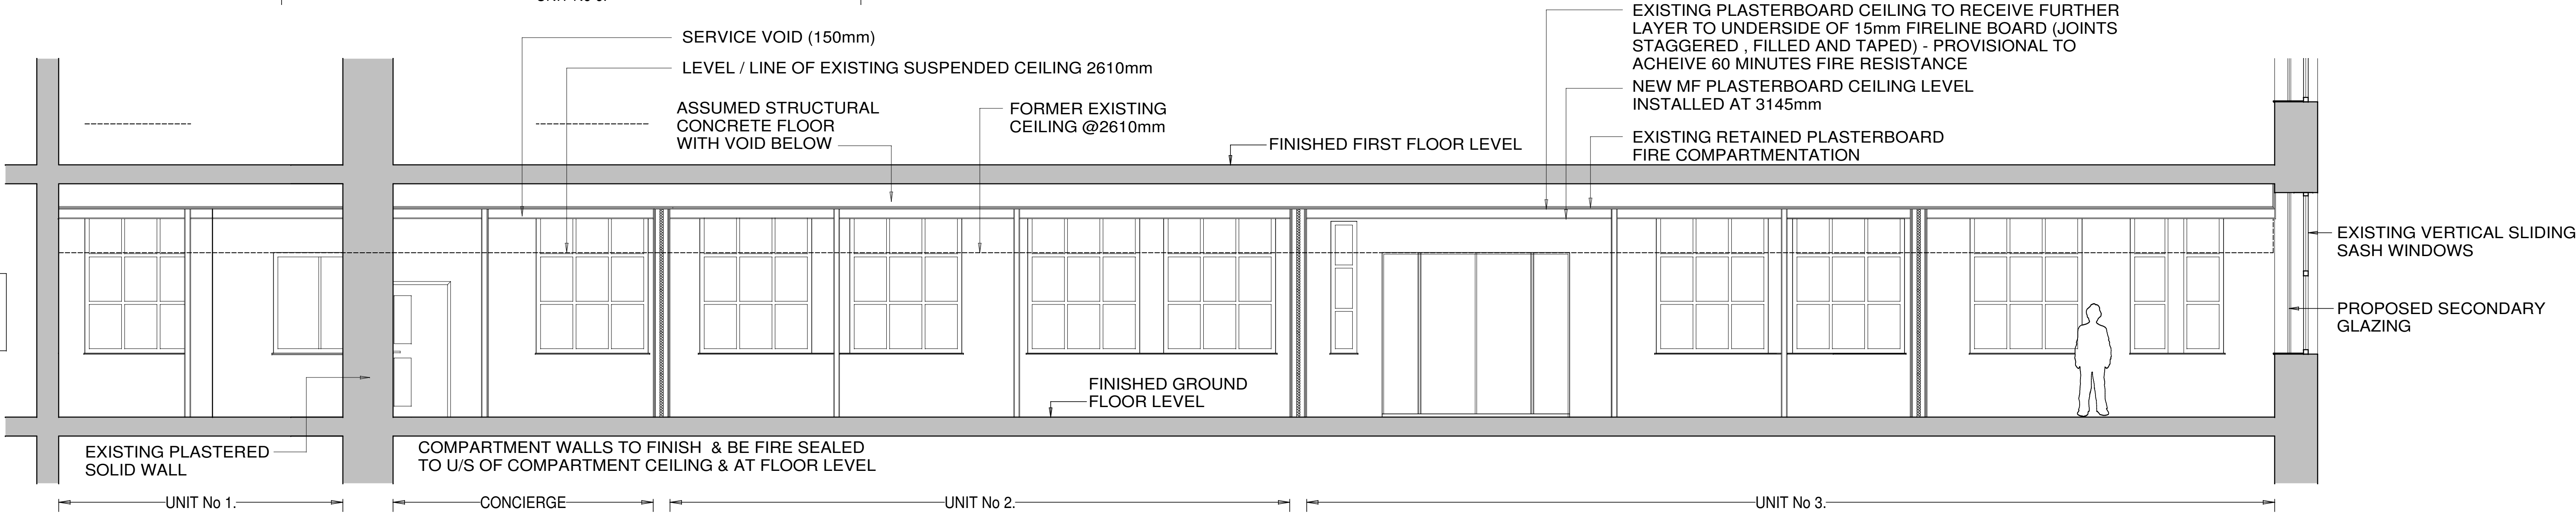

nicol thomas

Revision	Date	Details

nicol thomas
architects project managers construction cost consultants CDM
co-ordinators
Registered in England and Wales. Reg No. 2140629
Quality Assured to BS EN ISO 9001:1994 Certificate Number GB 4723
Heyside House Blackshaw Lane Heyside Royton Oldham OL2 6NS
t:01706 290088 f:01706 290099 e:oldham@nicolthomas.com
Also at Birmingham (Registered office)
Do not scale from this drawing. All dimensions must be checked and
verified before preparing production drawings or commencing works.
This drawing and its design is the copyright of Nicol Thomas Ltd
and may not be reproduced in any form whatsoever without their
prior express written consent.

Client:	The Guinness Partnership		
Job:	India House, Whitworth Street, Manchester		
Drawing title:	Proposed Sections		
Drawing Number: (Job number)	M4371.C.07	Revision:	
Scale:	1:50 @A1		
Date:	JANUARY 2022		
Drawn by/ checked by:			