


42-44 FOUNTAIN STREET

PROPOSED ELEVATIONS & SECTIONS

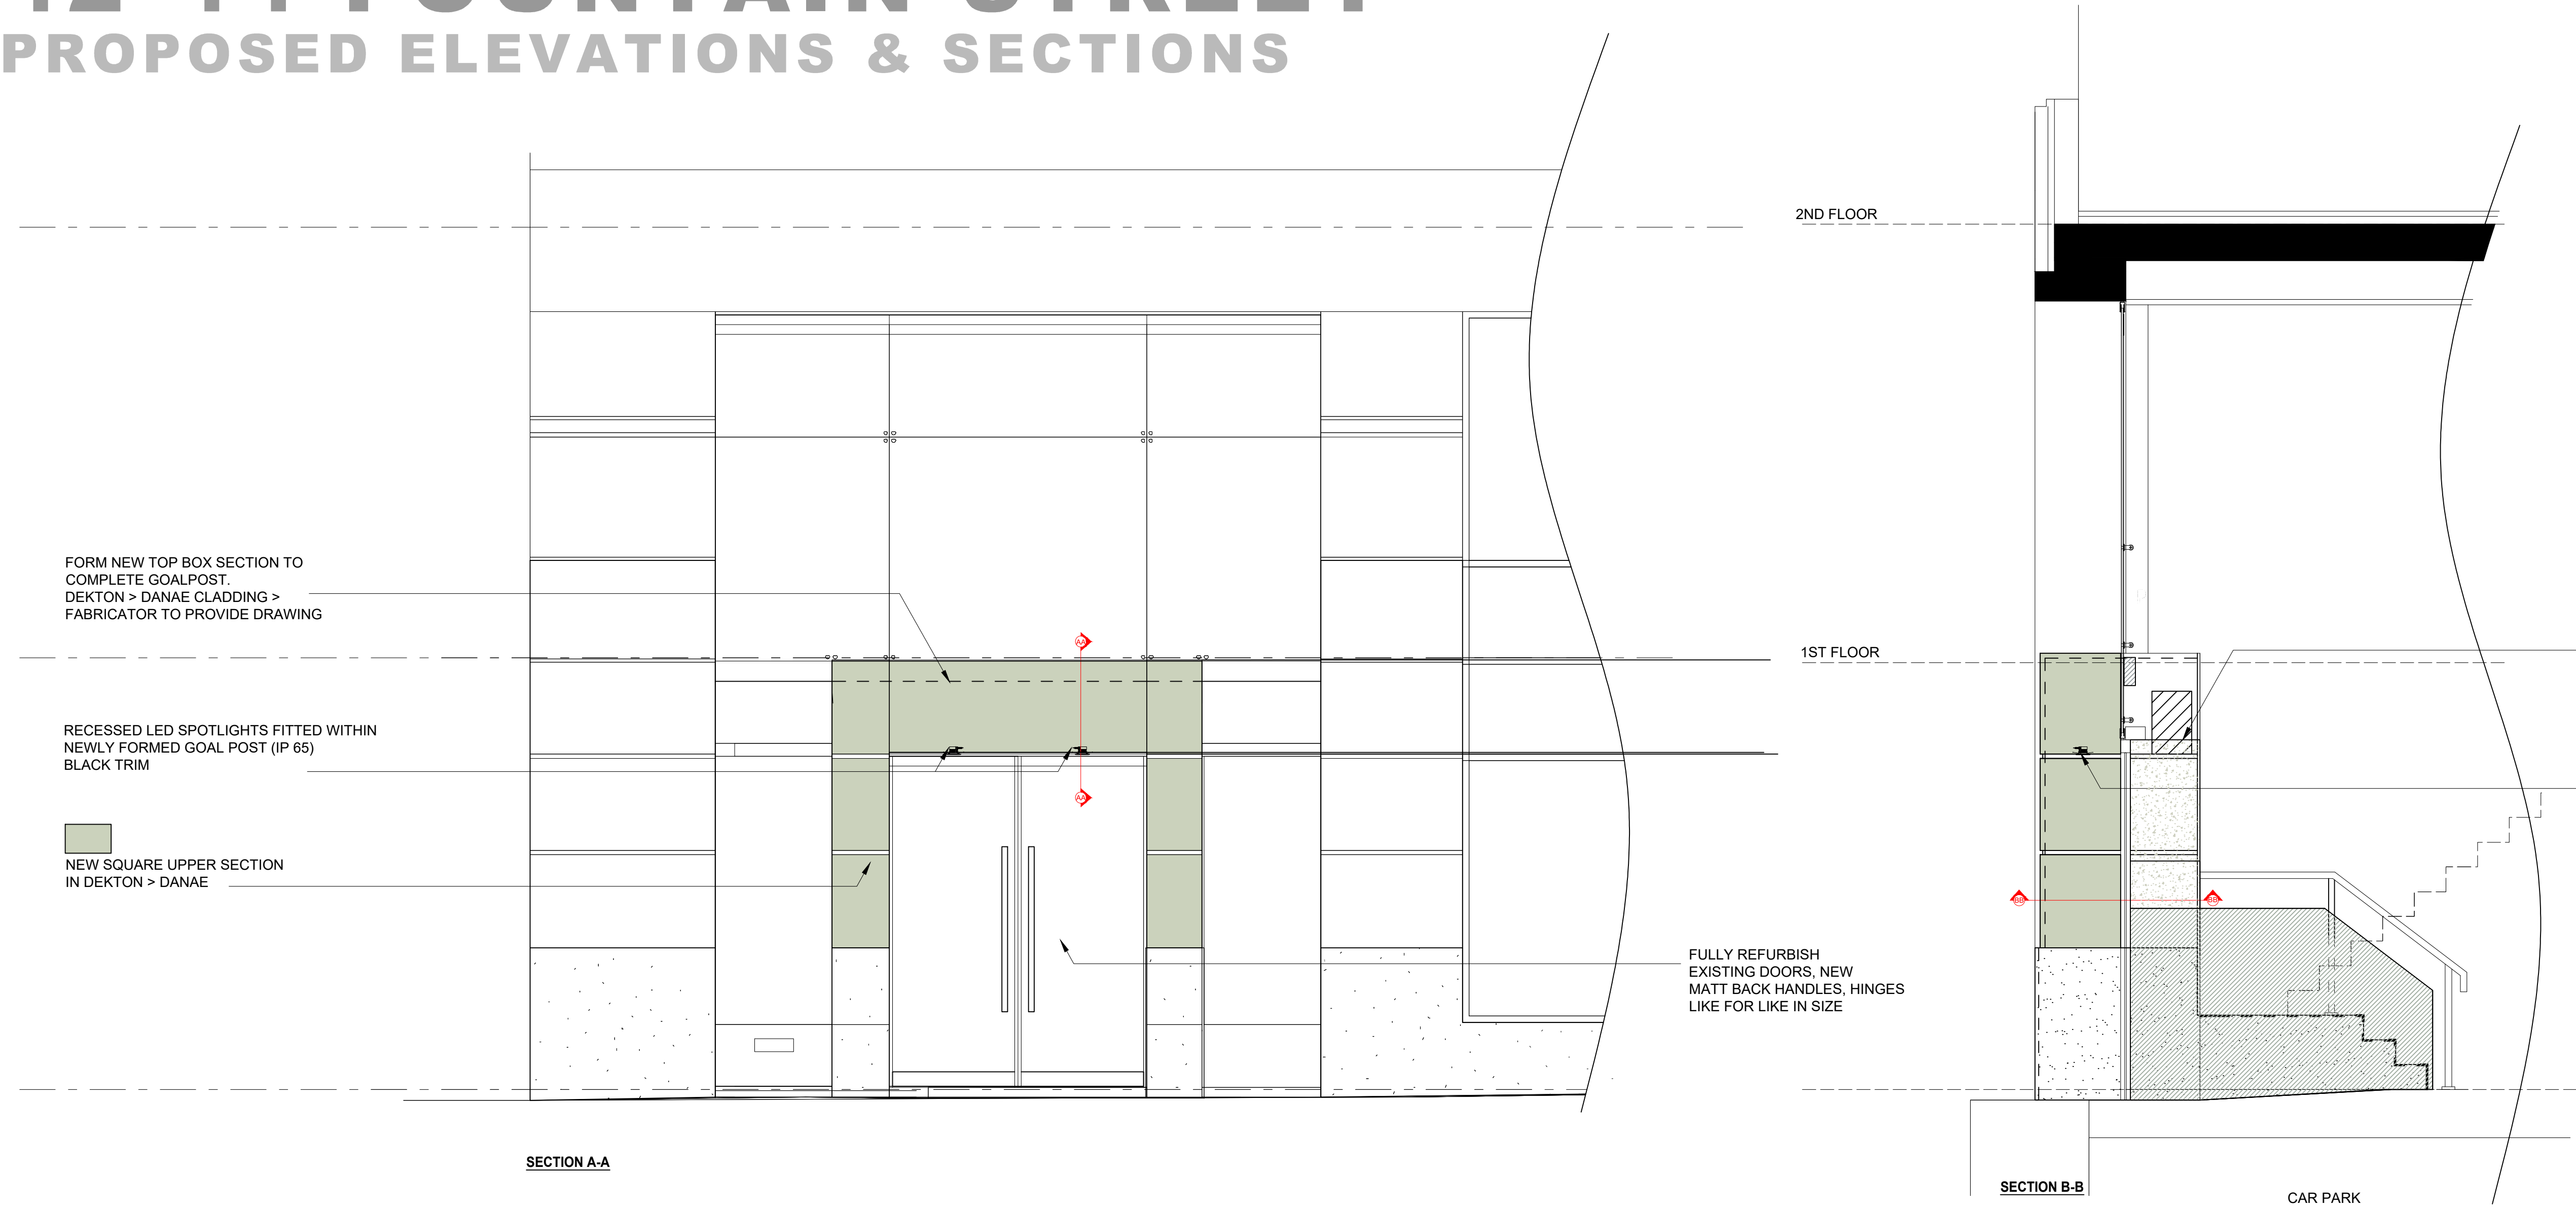

THIS DRAWING IS PROTECTED UNDER COPYRIGHT AND AT NO TIME MUST ANY PORTION OF THIS DRAWING BE REPRODUCED OR COPIED IN ANYWAY WITHOUT THE PERMISSION OF RU CREATIVE LTD.



ALL DIMENSIONS MUST BE CHECKED ON SITE AND NOT SCALED FROM THIS DRAWING.

SUBJECT TO SITE SURVEY

IMPORTANT NOTE

THIS DRAWING SHOWS DESIGN INTENT AND IS SUBJECT TO SITE CONDITIONS. ANY PART OF THE DESIGN THAT CONTRADICTS BEST PRACTICE THEN PLEASE MAKE THE DESIGN TEAM AWARE. SITE SURVEY REQUIRED PRIOR TO PLACING ORDERS.

REV	DETAILS	BY	DATE
5	CLADDING SPECIFICATION	RU	04.09.21
4	SIGNAGE REMOVED	RU	30.03.21
3	DIMENSIONS	RU	24.03.21
2	SIGNAGE TO SIDES	RU	24.03.21
1	BUILDING NUMBER SIGNAGE TO SIDES	RU	24.03.21

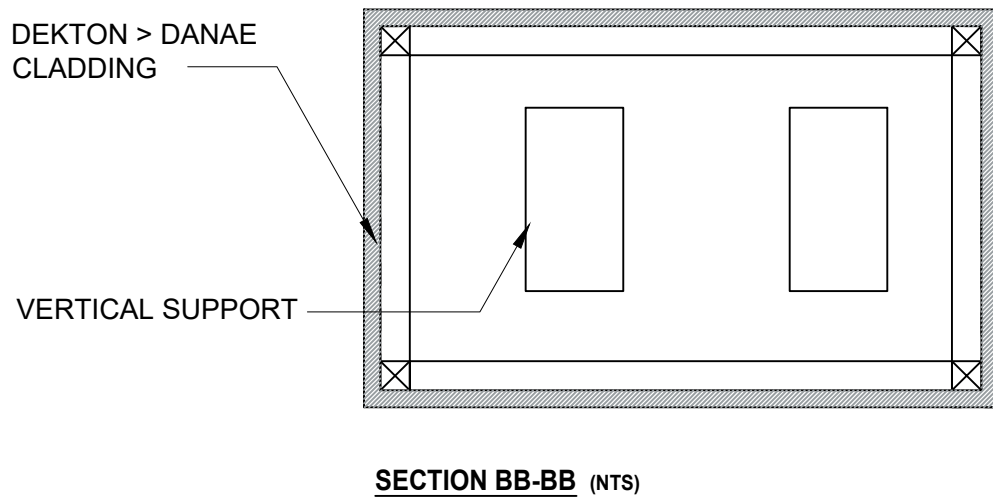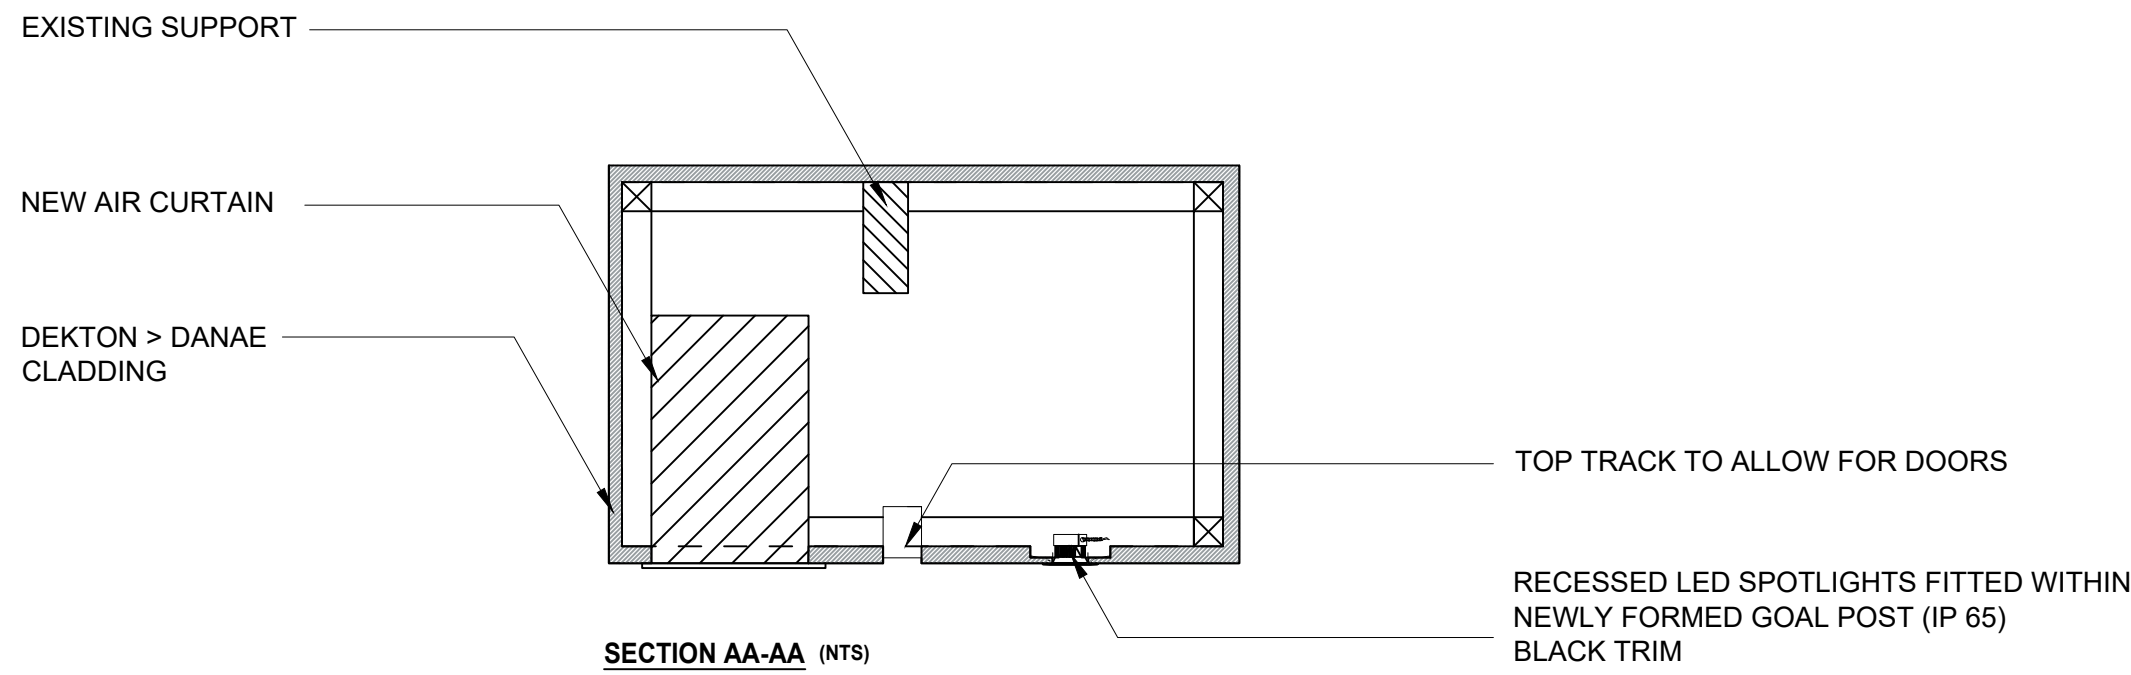

ruCREATIVE

6.34 WINDSOR HOUSE
HARROGATE HG1 2PW
TELEPHONE: 01423 52 02 69
EMAIL: INFO@RUCREATIVE.CO.UK
WEB: WWW.RUCREATIVE.CO.UK

CLIENT
ADAPT REAL ESTATE

PROJECT
42-44 FOUNTAIN STREET
MANCHESTER
M2 2AN

TITLE
GROUND FLOOR_SECTION A-A B-B

SCALE	DATE	DESIGNER	CHECKED BY
1:30 @ A1	07.12.20	RU	~

PROJECT NO.	BUILDING	LEVEL	DRAWING NO.	REV
4244.FT.MAN	4244FT	GF	006F	5

PLANNING