


Revision	Description	Author	Checker	Date
P01	First Issue	RG	AWA	25/08/21
P02	Boundary fence rationalised and set out, including secondary access gate to south. Additional Coordinates added for setting out purposes.	RG	NJ	07/09/21

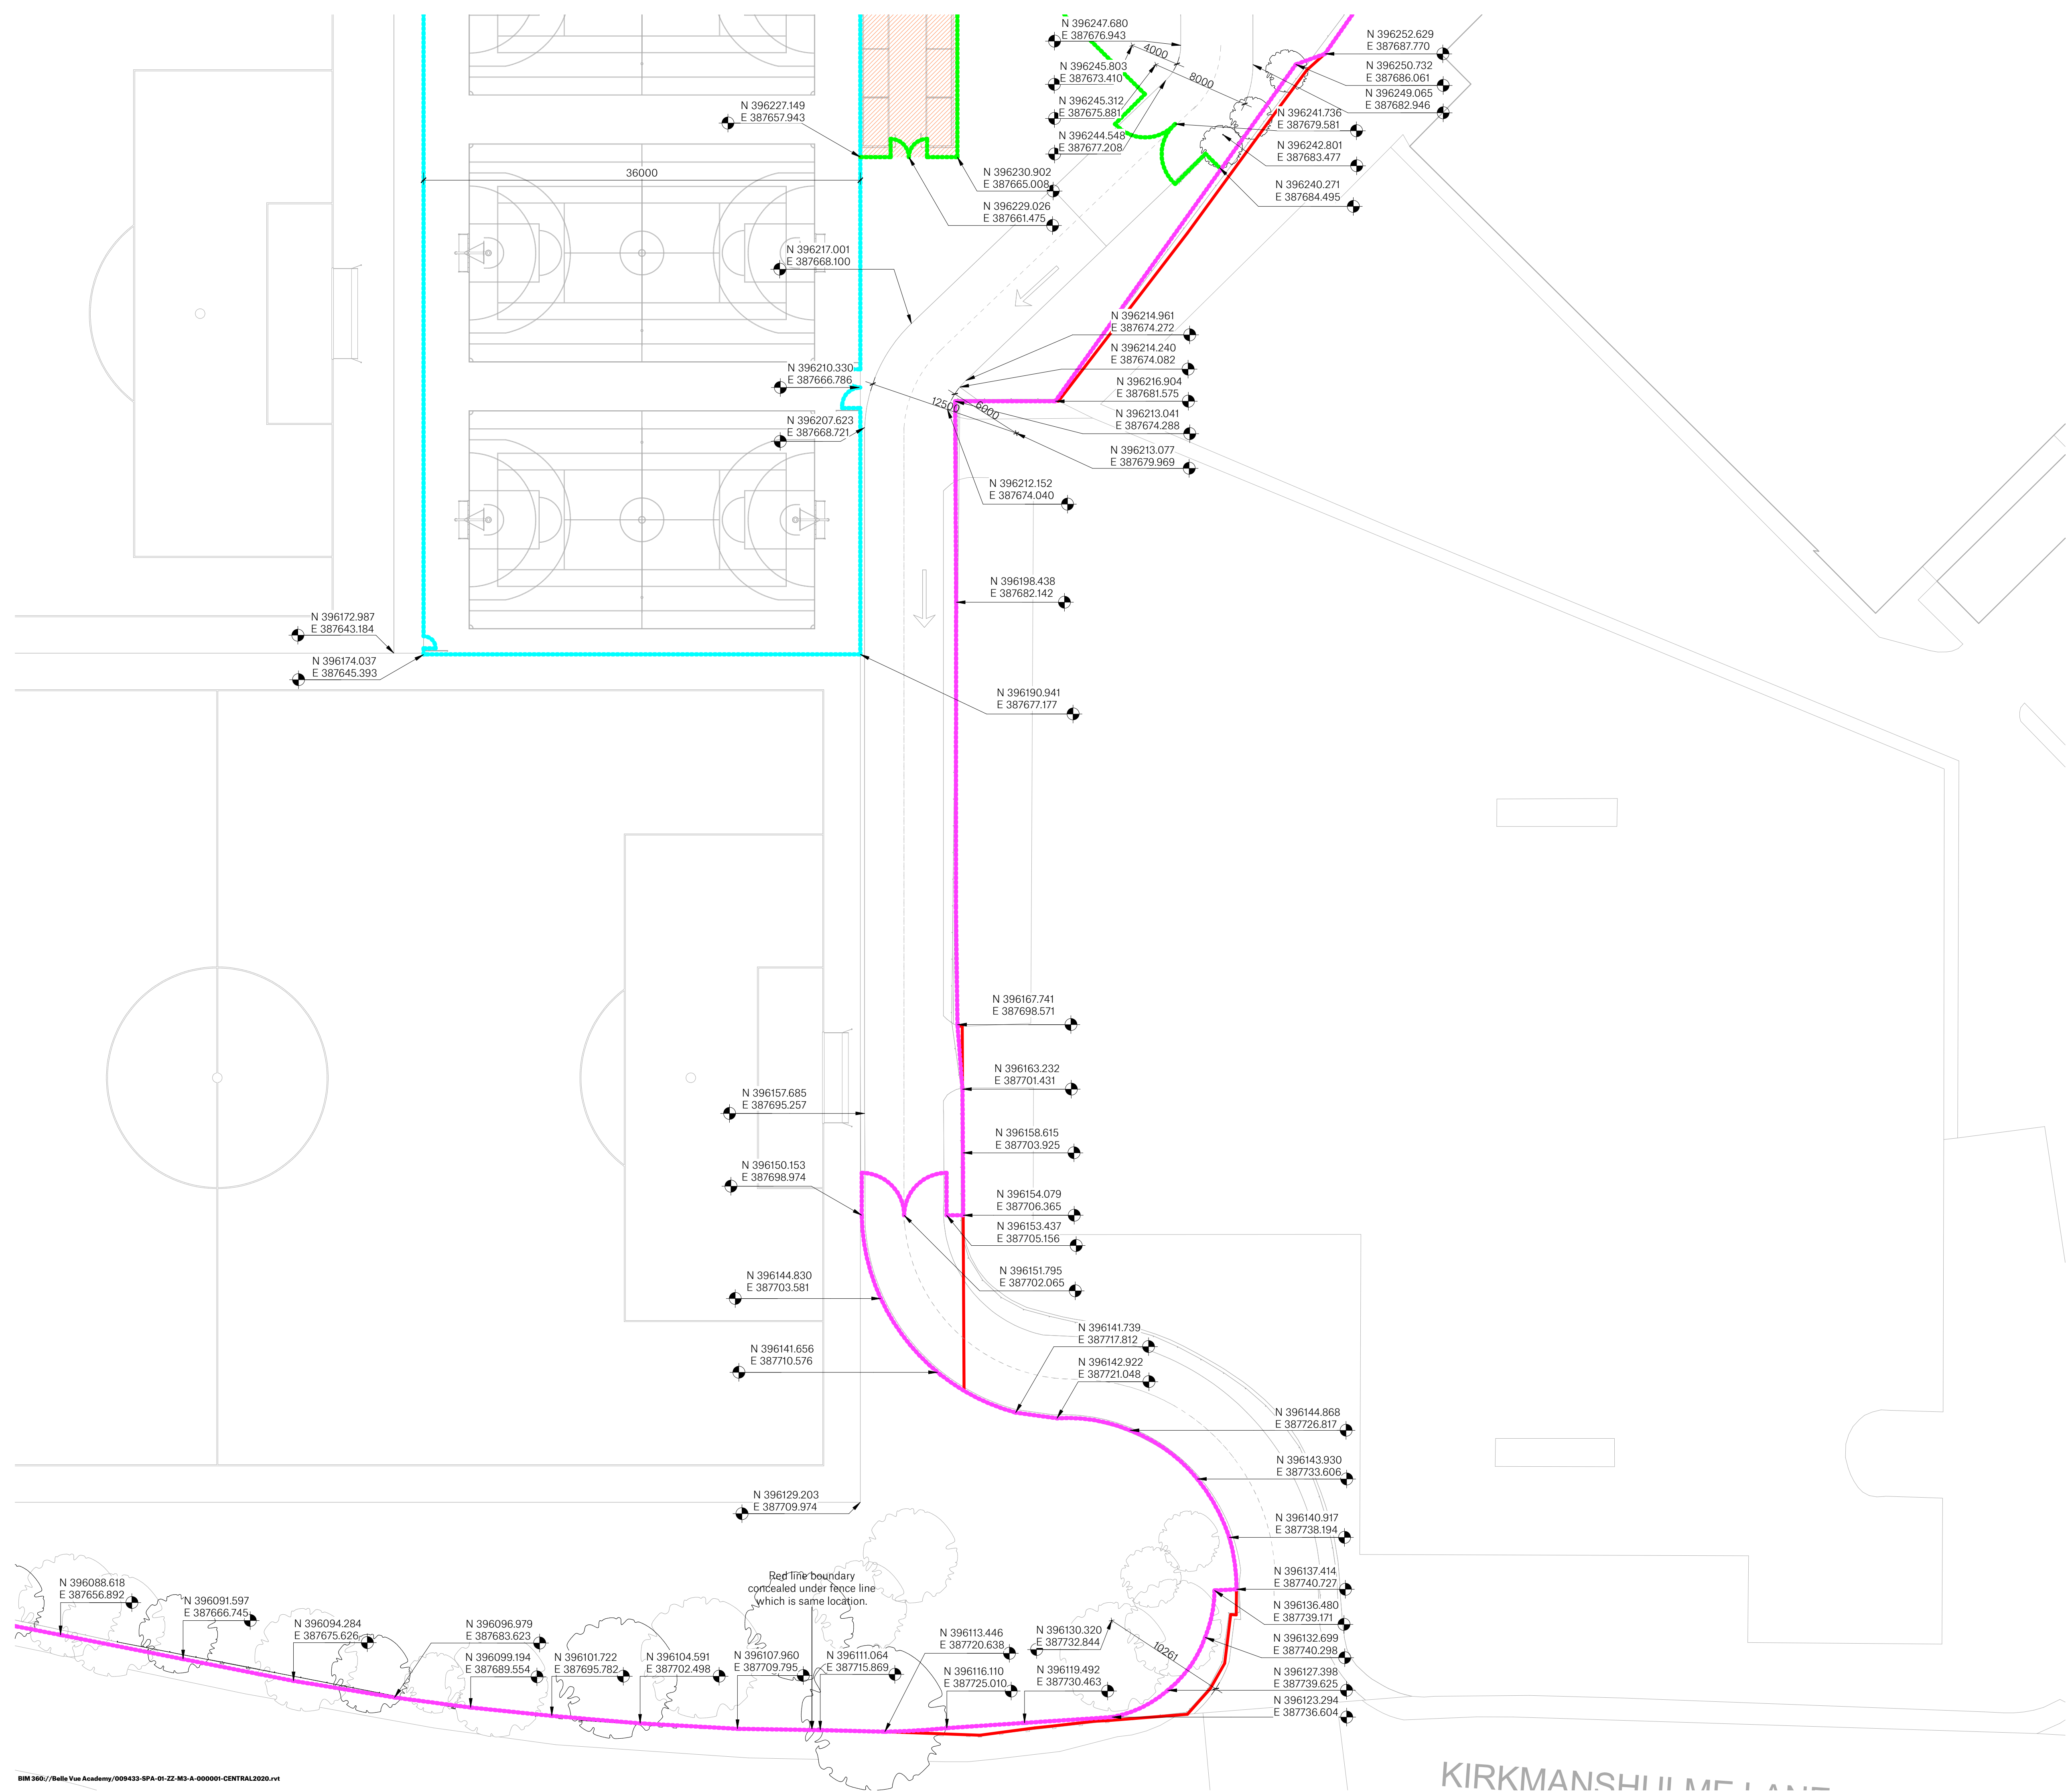

SPACE

**Sir Robert
McALPINE**

Spaceworks, Benton Park Road, Newcastle upon Tyne,
NE7 7LX
T: +44 (0)844 800 6660
www.spacearchitects.co.uk

**MANCHESTER
CITY COUNCIL**

Project Belle Vue Co-op Academy, Manchester				
Drawing Title Landscape Setting Out - Sheet 04 of 04				
Project No. 009433	Drawing No. 01-XX-DR-L-910021	Status P02	Revision P02	Scale at A1 1:250
File Reference: 009433-SPA-01-XX-DR-L-910021				

This drawing is Copyright - Check all dimensions on site - Inform originator of any discrepancies - Work to figured dimensions only - Do not scale