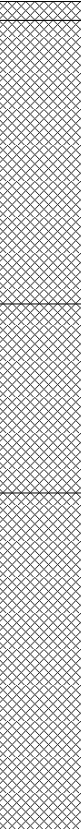
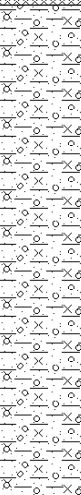
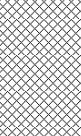
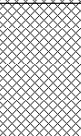
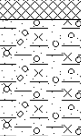
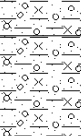
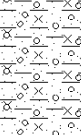
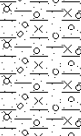


 Houldsworth Mill Business & Arts Centre Houldsworth Street Stockport SK5 6DA					Borehole Log			Borehole No. WS1 Sheet 1 of 1		
Project Name: Claremont Road					Project No. A2212		Co-ords: 385084.00 - 395111.00		Hole Type WS	
Location: Manchester					Level:		Scale 1:20		Logged By JS	
Client: Jordan Contractors Ltd					Dates: 20/12/2018 - 20/12/2018					
Well	Water Strikes	Samples and In Situ Testing			Depth (m)	Level (m)	Legend	Stratum Description		
		Depth (m)	Type	Results						
		0.05	ES		0.05			ASPHALT.	1	
		0.30						MADE GROUND: Blackish brown, sandy, gravelly CLAY with frequent cobbles of concrete and intact bricks. Gravel of fine to coarse, subangular mudstone, brick, concrete, wood, plastic, coal, clinker and tile fragments.		
		0.80						MADE GROUND: Firm brown, sandy, gravelly CLAY. Gravel of fine to coarse subangular brick, concrete and clinker.		
		1.00	N=27 (2,10/6,7,7,7)	1.30		MADE GROUND: Sandy GRAVEL and COBBLES of intact, broken and crushed bricks. (Probable relict basement foundations).	2			
		2.00		N=14 (3,4/4,3,3,4)	2.20		Stiff becoming very stiff, brown mottled blue grey, silty, slightly sandy, slightly gravelly CLAY. Gravel of fine to coarse, subrounded to rounded mudstone and siltstone.	3		
		2.70 - 3.00	U	HVP=132						
3.00		N=49 (4,5/12,12,12,13)								
		3.50		N=50 (9,12/50 for 275mm) HVP=140	3.50		Refusal in very stiff clay. End of borehole at 3.50 m	4		
Remarks 1. Hand dug pit to 1.2m. 2. No groundwater encountered. 3. Borehole backfilled with arisings.										

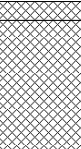
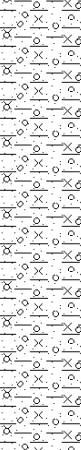
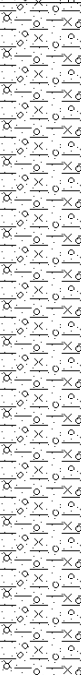
 Houldsworth Mill Business & Arts Centre Houldsworth Street Stockport SK5 6DA					Borehole Log			Borehole No. WS2 Sheet 1 of 1			
Project Name: Claremont Road					Project No. A2212		Co-ords: 385089.00 - 395102.00		Hole Type WS		
Location: Manchester					Level:		Scale 1:20		Logged By JS		
Client: Jordan Contractors Ltd					Dates: 20/12/2018 - 20/12/2018						

Well	Water Strikes	Samples and In Situ Testing			Depth (m)	Level (m)	Legend	Stratum Description	
		Depth (m)	Type	Results					
					0.05			ASPHALT.	1
								MADE GROUND: Grey, clayey, sandy fine to coarse, subangular GRAVEL of mudstone, concrete, clinker and brick fragments.	
		0.60	ES		0.60			MADE GROUND: Soft dark grey, slightly sandy, slightly gravelly CLAY. Gravel of fine to medium, subangular mudstone and occasional brick fragments.	
		1.00		N=7 (2,2/2,1,2,2) HVP=24	1.00		Soft grey silty, slightly sandy, slightly gravelly CLAY with occasional decayed organic inclusions. Gravel of fine to medium, subrounded to rounded mudstone and siltstone.		
		1.20	D	HVP=48	1.40		Stiff brown mottled blue grey, silty, slightly sandy, slightly gravelly CLAY. Gravel of fine to coarse, subrounded to rounded mudstone and siltstone.		
		1.80 - 2.00	U				...Silty SAND band between 1.9m and 2.0m.		
		2.00		N=24 (3,4/5,6,6,7) HVP=140	2.50		Very stiff, brown, slightly silty, slightly gravelly CLAY. Gravel of fine to medium, subangular to subrounded mudstone, siltstone and sandstone.		
		3.00		N=38 (5,5/7,9,10,12) HVP=140					
		3.80		N=50 (25 for 135mm/50 for 265mm)	3.80		Refusal in very stiff clay. End of borehole at 3.80 m	4	

Remarks
 1. Hand dug pit to 1.2m.
 2. No groundwater encountered.
 3. Borehole backfilled with arisings.



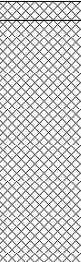
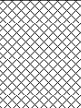
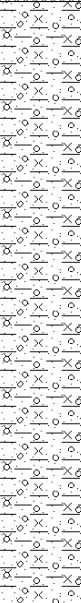
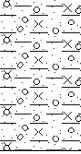
 Houldsworth Mill Business & Arts Centre Houldsworth Street Stockport SK5 6DA					Borehole Log			Borehole No. WS3 Sheet 1 of 1		
Project Name: Claremont Road					Project No. A2212		Co-ords: 385082.00 - 395093.00		Hole Type WS	
Location: Manchester					Level:		Scale 1:20		Logged By JS	
Client: Jordan Contractors Ltd					Dates: 20/12/2018 - 20/12/2018					

Well	Water Strikes	Samples and In Situ Testing			Depth (m)	Level (m)	Legend	Stratum Description	
		Depth (m)	Type	Results					
		0.05	ES		0.05		ASPHALT.	1	
		0.40			MADE GROUND: Grey clayey, sandy fine to coarse, subangular GRAVEL of mudstone, concrete, clinker and brick fragments.				
		0.60			MADE GROUND: Soft dark grey, slightly sandy, slightly gravelly CLAY. Gravel of fine to medium, subangular mudstone and occasional brick fragments.				
		1.00	U	N=11 (1,2/2,2,3,4) HVP=122	0.80		Firm becoming stiff, brown mottled blue grey, silty, slightly sandy, slightly gravelly CLAY. Gravel of fine to coarse, subrounded to rounded mudstone and siltstone.	2	
		1.50 - 1.80			2.00		Stiff becoming very stiff, brown, slightly silty, slightly gravelly CLAY. Gravel of fine to medium, subangular to subrounded mudstone, siltstone and sandstone.		
		3.00	D	N=23 (2,4/4,6,6,7) HVP=140 N=38 (5,6/7,7,10,14) HVP=140	3.00		...With occasional silty SAND partings from 3.0m.	3	
3.50	3.80	Refusal in very stiff clay. End of borehole at 3.80 m			4				
		3.80		N=50 (10,14/50 for 255mm)	3.80				

Remarks
 1. Hand dug pit to 1.2m.
 2. No groundwater encountered.
 3. Borehole backfilled with arisings.

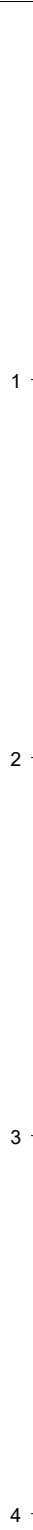
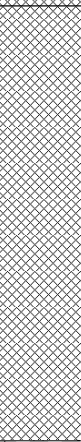
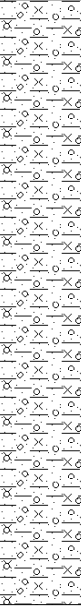


 Houldsworth Mill Business & Arts Centre Houldsworth Street Stockport SK5 6DA					Borehole Log			Borehole No. WS4 Sheet 1 of 1		
Project Name: Claremont Road					Project No. A2212		Co-ords: 385094.00 - 395089.00		Hole Type WS	
Location: Manchester					Level:		Scale 1:20		Logged By JS	
Client: Jordan Contractors Ltd					Dates: 20/12/2018 - 20/12/2018					

Well	Water Strikes	Samples and In Situ Testing			Depth (m)	Level (m)	Legend	Stratum Description	
		Depth (m)	Type	Results					
					0.05			ASPHALT.	1 2 3 4
		0.40	ES					MADE GROUND: Grey, sandy, gravelly, slightly cobbly CLAY. Gravel and cobbles of fine to coarse, subangular mudstone, brick, concrete, shale, coal and clinker fragments. Slight hydrocarbon odour.	
					0.70			MADE GROUND: Soft dark grey, slightly sandy, slightly gravelly CLAY. Gravel of fine to medium, subangular mudstone and occasional brick fragments.	
		0.90	ES						
		1.00		N=14 (1,2/2,4,4,4)	1.00		Firm becoming stiff, brown mottled blue grey, silty, slightly sandy, slightly gravelly CLAY. Gravel of fine to coarse, subrounded to rounded mudstone and siltstone.		
		1.80	D	HVP=96					
		2.00		HVP=120					
			2.60			Very stiff, brown, slightly silty, slightly gravelly CLAY. Gravel of fine to medium, subangular to subrounded mudstone, siltstone and sandstone.			
2.70	D	HVP=140							
			3.00			Refusal in very stiff clay. End of borehole at 3.00 m	3		
								4	

Remarks 1. Hand dug pit to 1.2m. 2. Perched groundwater inflow from 0.40m. 3. Borehole backfilled with arisings.									
---	--	--	--	--	--	--	--	---	--

 Houldsworth Mill Business & Arts Centre Houldsworth Street Stockport SK5 6DA					Borehole Log			Borehole No. WS5 Sheet 1 of 1		
Project Name: Claremont Road					Project No. A2212		Co-ords: 385085.00 - 395081.00		Hole Type WS	
Location: Manchester					Level:		Scale 1:20		Logged By JS	
Client: Jordan Contractors Ltd					Dates: 20/12/2018 - 20/12/2018					

Well	Water Strikes	Samples and In Situ Testing			Depth (m)	Level (m)	Legend	Stratum Description	
		Depth (m)	Type	Results					
		0.05			0.05		 ASPHALT. SUBBASE: Yellowish brown sandy, fine to coarse, subangular GRAVEL of limestone, sandstone and concrete.		
		0.25			0.25				 MADE GROUND: Grey, clayey, sandy fine to coarse, subangular GRAVEL of mudstone, concrete, clinker, slate and brick fragments.
		0.50	ES						
		1.00		N=10 (2,2/2,3,3,2)					
		1.40							
		1.70 - 1.90	U	HVP=120		 Stiff becoming very stiff, brown mottled blue grey, silty, slightly sandy, slightly gravelly CLAY. Gravel of fine to coarse, subrounded to rounded mudstone and siltstone.			
		2.00		N=25 (3,4/5,6,7,7) HVP=135					
				HVP=140					
		3.00		N=50 (9,9/50 for 260mm) HVP=140	3.00	 Refusal. Sandstone recovered at base of sampler. Possible bedrock. End of borehole at 3.00 m			

Remarks

- Hand dug pit to 1.2m.
- Perched groundwater inflow from 0.40m.
- Borehole backfilled with arisings.



 EARTH ENVIRONMENTAL & GEOTECHNICAL Earth Environmental & Geotechnical Ltd Houldsworth Mill Business Centre Houldsworth Street Stockport SK5 6DA					Borehole Log				Borehole No. WS201 Sheet 1 of 1	
Project Name: Claremont Road					Project No. A2212		Co-ords: 385100.75 - 395073.62		Hole Type WS	
Location: Manchester					Level:		Scale 1:10			
Client: Create It Studios					Dates: 26/05/2021 - 26/05/2021		Logged By LG			
Well	Water Strikes	Samples and In Situ Testing			Depth (m)	Level (m)	Legend	Stratum Description		
		Depth (m)	Type	Results						
					0.15			MADE GROUND: Asphalt hardstanding.		
		0.50	ES					MADE GROUND: Dark grey, grey and red, GRAVEL. Gravel is angular, fine to coarse of red brick, concrete, sandstone, glass. and rope.		
					1.00			End of borehole at 1.00 m	1	
									2	
Remarks 1) Hole location scanned with CAT. 2) No monitoring installation; backfilled with arisings.									 EARTH ENVIRONMENTAL & GEOTECHNICAL	

 EARTH ENVIRONMENTAL & GEOTECHNICAL Earth Environmental & Geotechnical Ltd Houldsworth Mill Business Centre Houldsworth Street Stockport SK5 6DA					Borehole Log				Borehole No. WS202 Sheet 1 of 1	
Project Name: Claremont Road					Project No. A2212		Co-ords: 385098.46 - 395082.03		Hole Type WS	
Location: Manchester					Level:		Scale 1:10			
Client: Create It Studios					Dates: 26/05/2021 - 26/05/2021		Logged By LG			
Well	Water Strikes	Samples and In Situ Testing			Depth (m)	Level (m)	Legend	Stratum Description		
		Depth (m)	Type	Results						
					0.15			MADE GROUND: Asphalt hardstanding.		
								MADE GROUND: Dark grey and dark brown, clayey, sandy GRAVEL. Sand is fine to coarse. Gravel is angular, fine to coarse of red brick, concrete, plastic, carbonaceous fragments, sandstone, and slate.		
		0.70	ES					MADE GROUND: Dark grey and dark brown, very clayey, sandy GRAVEL. Sand is fine to coarse. Gravel is angular, fine to coarse of red brick, concrete, plastic, carbonaceous fragments, sandstone, and slate.		
					0.80					
					1.00			End of borehole at 1.00 m	1	
									2	

Remarks
 1) Hole location scanned with CAT.
 2) No monitoring installation; backfilled with arisings.

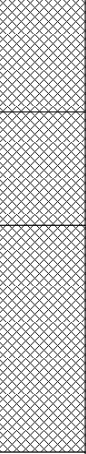

EARTH ENVIRONMENTAL & GEOTECHNICAL

 Earth Environmental & Geotechnical Ltd Houldsworth Mill Business Centre Houldsworth Street Stockport SK5 6DA					Borehole Log			Borehole No. WS203 Sheet 1 of 1		
Project Name: Claremont Road					Project No. A2212		Co-ords: 385094.75 - 395084.90		Hole Type WS	
Location: Manchester					Level:		Scale 1:10		Logged By LG	
Client: Create It Studios					Dates: 26/05/2021 - 26/05/2021					
Well	Water Strikes	Samples and In Situ Testing			Depth (m)	Level (m)	Legend	Stratum Description		
		Depth (m)	Type	Results						
					0.15			MADE GROUND: Asphalt hardstanding.		
		0.40	ES					MADE GROUND: Dark grey and dark brown, clayey, sandy GRAVEL. Sand is fine to coarse. Gravel is angular, fine to coarse of red brick, concrete, plastic, carbonaceous fragments, sandstone, and slate.		
					0.50			NO RECOVERY		
					1.00			End of borehole at 1.00 m	1	
									2	

Remarks
1) Hole location scanned with CAT.
2) No monitoring installation; backfilled with arisings.



 EARTH ENVIRONMENTAL & GEOTECHNICAL Earth Environmental & Geotechnical Ltd Houldsworth Mill Business Centre Houldsworth Street Stockport SK5 6DA					Borehole Log				Borehole No. WS204 Sheet 1 of 1	
Project Name: Claremont Road					Project No. A2212		Co-ords: 385095.96 - 395089.04		Hole Type WS	
Location: Manchester					Level:		Scale 1:10			
Client: Create It Studios					Dates: 26/05/2021 - 26/05/2021		Logged By LG			
Well	Water Strikes	Samples and In Situ Testing			Depth (m)	Level (m)	Legend	Stratum Description		
		Depth (m)	Type	Results						
					0.15			MADE GROUND: Asphalt hardstanding.		
					0.30			Dark grey clayey slightly sandy GRAVEL. Sand is fine to coarse. Gravel is angular, fine to coarse of red brick, concrete, and carbonaceous fragments.		
		0.60	ES					MADE GROUND: Grey, silty slightly sandy slightly gravelly CLAY. Sand is fine to coarse. Gravel is angular, fine to medium of red brick and sandstone.		
					1.00			End of borehole at 1.00 m	1	
									2	
Remarks 1) Hole location scanned with CAT. 2) No monitoring installation; backfilled with arisings.									 EARTH ENVIRONMENTAL & GEOTECHNICAL	

 EARTH ENVIRONMENTAL & GEOTECHNICAL Earth Environmental & Geotechnical Ltd Houldsworth Mill Business Centre Houldsworth Street Stockport SK5 6DA					Borehole Log				Borehole No. WS205 Sheet 1 of 1	
Project Name: Claremont Road					Project No. A2212		Co-ords: 385094.68 - 395093.05		Hole Type WS	
Location: Manchester					Level:		Scale 1:10			
Client: Create It Studios					Dates: 26/05/2021 - 26/05/2021		Logged By LG			
Well	Water Strikes	Samples and In Situ Testing			Depth (m)	Level (m)	Legend	Stratum Description		
		Depth (m)	Type	Results						
		0.50	ES		0.15			MADE GROUND: Asphalt hardstanding.	1	
					0.30		MADE GROUND: Dark grey and dark brown, clayey, sandy GRAVEL. Sand is fine to coarse. Gravel is angular, fine to coarse of red brick, concrete, plastic, carbonaceous fragments, sandstone, and slate.			
					0.60		MADE GROUND: Brown, slightly silty, slightly sandy, gravelly CLAY. Sand is fine to coarse. Gravel is angular, fine to medium of red brick, concrete, and sandstone.			
					1.00		NO RECOVERY			
								End of borehole at 1.00 m	2	
Remarks 1) Hole location scanned with CAT. 2) No monitoring installation; backfilled with arisings.									 EARTH ENVIRONMENTAL & GEOTECHNICAL	

 EARTH ENVIRONMENTAL & GEOTECHNICAL Earth Environmental & Geotechnical Ltd Houldsworth Mill Business Centre Houldsworth Street Stockport SK5 6DA					Borehole Log			Borehole No. WS206 Sheet 1 of 1		
Project Name: Claremont Road					Project No. A2212		Co-ords: 385098.09 - 395095.81		Hole Type WS	
Location: Manchester					Level:		Scale 1:10		Logged By LG	
Client: Create It Studios					Dates: 26/05/2021 - 26/05/2021					
Well	Water Strikes	Samples and In Situ Testing			Depth (m)	Level (m)	Legend	Stratum Description		
		Depth (m)	Type	Results						
					0.05			MADE GROUND: Asphalt hardstanding.		
								MADE GROUND: Dark grey and red, SAND & GRAVEL. Sand is fine to coarse. Gravel is angular, fine to coarse of red brick, concrete, wood, and sandstone. Frequent cobbles of red brick and concrete.		
					0.30			MADE GROUND: Grey, silty slightly sandy slightly gravelly CLAY. Sand is fine to coarse. Gravel is angular, fine to medium of red brick and sandstone.		
		0.80	ES							
					0.90			NO RECOVERY		
					1.00			End of borehole at 1.00 m	1	
										2
Remarks 1) Hole location scanned with CAT. 2) No monitoring installation; backfilled with arisings.									 EARTH ENVIRONMENTAL & GEOTECHNICAL	

 EARTH ENVIRONMENTAL & GEOTECHNICAL Earth Environmental & Geotechnical Ltd Houldsworth Mill Business Centre Houldsworth Street Stockport SK5 6DA					Borehole Log				Borehole No. WS207 Sheet 1 of 1	
Project Name: Claremont Road					Project No. A2212		Co-ords: 385093.07 - 395098.63		Hole Type WS	
Location: Manchester					Level:		Scale 1:10			
Client: Create It Studios					Dates: 26/05/2021 - 26/05/2021		Logged By LG			
Well	Water Strikes	Samples and In Situ Testing			Depth (m)	Level (m)	Legend	Stratum Description		
		Depth (m)	Type	Results						
					0.05			MADE GROUND: Asphalt hardstanding.		
		0.20	ES					MADE GROUND: Dark grey and red, SAND & GRAVEL. Sand is fine to coarse. Gravel is angular, fine to coarse of red brick, concrete, wood, and sandstone. Frequent cobbles of red brick and concrete.		
					0.40			NO RECOVERY		
					1.00			End of borehole at 1.00 m	1	
									2	

Remarks
 1) Hole location scanned with CAT.
 2) No monitoring installation; backfilled with arisings.


EARTH ENVIRONMENTAL & GEOTECHNICAL

 EARTH ENVIRONMENTAL & GEOTECHNICAL Earth Environmental & Geotechnical Ltd Houldsworth Mill Business Centre Houldsworth Street Stockport SK5 6DA					Borehole Log				Borehole No. WS208 Sheet 1 of 1	
Project Name: Claremont Road					Project No. A2212		Co-ords: 385097.16 - 395106.10		Hole Type WS	
Location: Manchester					Level:		Scale 1:10			
Client: Create It Studios					Dates: 26/05/2021 - 26/05/2021		Logged By LG			
Well	Water Strikes	Samples and In Situ Testing			Depth (m)	Level (m)	Legend	Stratum Description		
		Depth (m)	Type	Results						
					0.05			MADE GROUND: Asphalt hardstanding.		
								MADE GROUND: Dark grey and red, SAND & GRAVEL. Sand is fine to coarse. Gravel is angular, fine to coarse of red brick, concrete, wood, and sandstone.		
		0.40	ES		0.50			NO RECOVERY		
					1.00			End of borehole at 1.00 m	1	
									2	

Remarks
 1) Hole location scanned with CAT.
 2) No monitoring installation; backfilled with arisings.


EARTH ENVIRONMENTAL & GEOTECHNICAL

 EARTH ENVIRONMENTAL & GEOTECHNICAL Earth Environmental & Geotechnical Ltd Houldsworth Mill Business Centre Houldsworth Street Stockport SK5 6DA					Borehole Log			Borehole No. WS209 Sheet 1 of 1		
Project Name: Claremont Road					Project No. A2212		Co-ords: 385091.37 - 395104.57		Hole Type WS	
Location: Manchester					Level:		Scale 1:10			
Client: Create It Studios					Dates: 26/05/2021 - 26/05/2021		Logged By LG			
Well	Water Strikes	Samples and In Situ Testing			Depth (m)	Level (m)	Legend	Stratum Description		
		Depth (m)	Type	Results						
			ES		0.05		MADE GROUND: Asphalt hardstanding.			
					MADE GROUND: Dark grey and red, SAND & GRAVEL. Sand is fine to coarse. Gravel is angular, fine to coarse of red brick, concrete, wood, glass, clinker, and sandstone.					
		0.30			0.40		MADE GROUND: Grey, silty slightly sandy slightly gravelly CLAY. Sand is fine to coarse. Gravel is angular, fine to medium of red brick and sandstone.			
					0.75		Stiff, orangish brown, mottled/ grey, slightly sandy, slightly gravelly CLAY. Sand is fine to coarse. Gravel is angular to subangular, fine of sandstone and carbonaceous fragments.			
					1.00		End of borehole at 1.00 m	1		
										2
Remarks 1) Hole location scanned with CAT. 2) No monitoring installation; backfilled with arisings.									 EARTH ENVIRONMENTAL & GEOTECHNICAL	

 EARTH ENVIRONMENTAL & GEOTECHNICAL Earth Environmental & Geotechnical Ltd Houldsworth Mill Business Centre Houldsworth Street Stockport SK5 6DA					Borehole Log				Borehole No. WS210 Sheet 1 of 1	
Project Name: Claremont Road					Project No. A2212		Co-ords: 385084.71 - 395104.04		Hole Type WS	
Location: Manchester					Level:		Scale 1:10			
Client: Create It Studios					Dates: 26/05/2021 - 26/05/2021		Logged By LG			
Well	Water Strikes	Samples and In Situ Testing			Depth (m)	Level (m)	Legend	Stratum Description		
		Depth (m)	Type	Results						
		0.50	ES		0.04			MADE GROUND: Asphalt hardstanding.		
								MADE GROUND: Dark grey and red, SAND & GRAVEL. Sand is fine to coarse. Gravel is angular, fine to coarse of red brick, concrete, wood, and sandstone.		
					0.25			MADE GROUND: Grey, silty slightly sandy slightly gravelly CLAY. Sand is fine to coarse. Gravel is angular, fine to medium of red brick and sandstone.		
								Gravel pocket.		
					0.80			Stiff, orangish brown, mottled/ grey, slightly sandy, slightly gravelly CLAY. Sand is fine to coarse. Gravel is angular to subangular, fine of sandstone and carbonaceous fragments.		
	1.00	End of borehole at 1.00 m							1	
										2
Remarks 1) Hole location scanned with CAT. 2) No monitoring installation; backfilled with arisings.									 EARTH ENVIRONMENTAL & GEOTECHNICAL	