


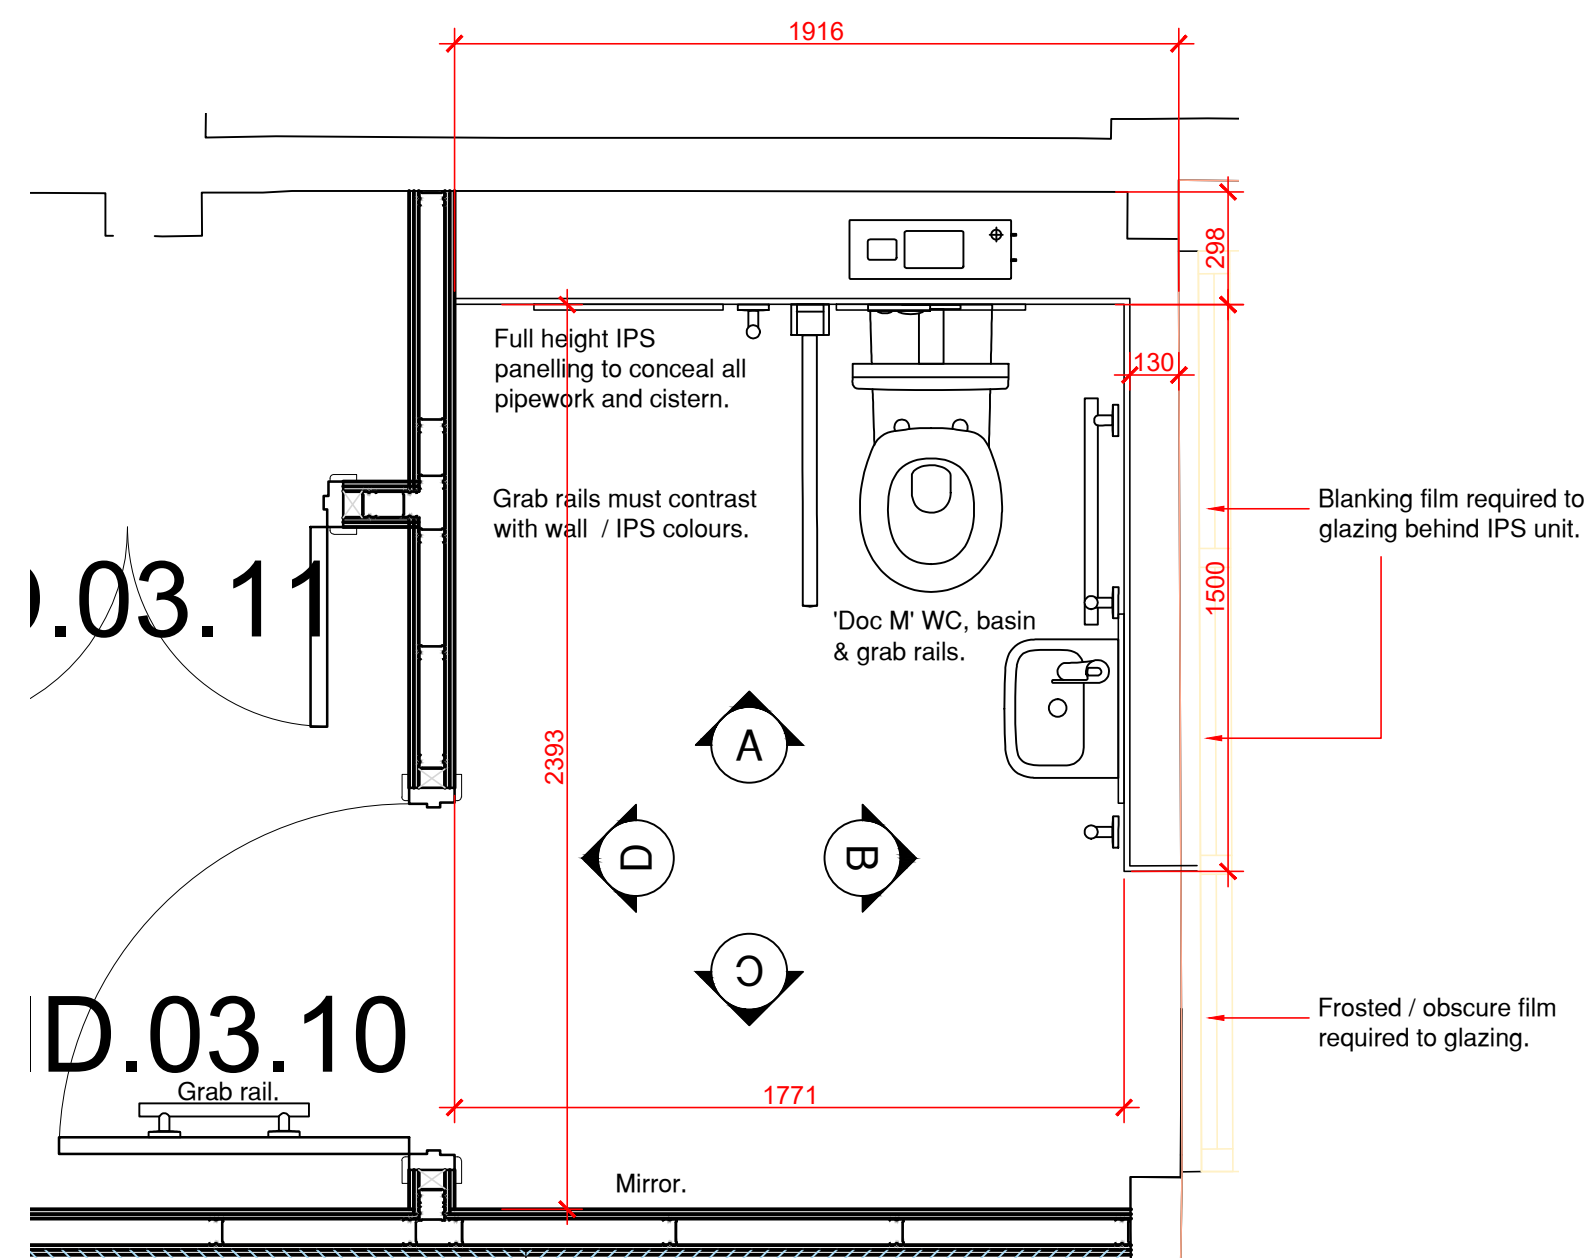

PLAN
Scale 1:20

DOC M PACK :-

Wylfords Rimless Back-to-Wall Pack (PK8357BE)

Avalon 700mm projection BTW Rimfree pan

Concealed cistern, single flush lever, 4 litre flush

Avalon 50mm extension for WC

Avalon seat ring, stainless steel bar hinge, top fix and stability buffers

Oc.M back support with cushion

Sola square handrinse basin 400, no overflow 1 tap

Sola thermostatic basin mixer with fixed spout and copper tails (SF1140CP)

Grid waste,

Wall bolts (pair),

4 x 600mm grab rails concealed fixings,

4 x 450mm grab rail concealed fixings,

3 x Hinged support rail and toilet roll holder concealed fixings

All fixtures and fittings to be installed in accordance with setting out and spacing dimensions in Building Regulations Approved Document Part M2 and BS8300.

DRAINAGE :-

See MEP details

All waste fittings & pipework to be in uPVC to B.S. 3506 and C.P. 304.

75mm deep seal traps, anti-siphonic to waste pipes.

All omnibus waste pipes to be 50mm diameter with rodding access points at all changes in direction.

82mm diameter waste pipes to hand basins.

100mm diameter soil pipes.

All waste pipes to connect onto existing system.

SERVICES :-

See M&E drawings for water supply, ventilation, lighting, smoke detection, emergency alarm, and all other services to toilet areas.



IPS :-

New IPS panelling to match with existing WC cubicle system and colours (as above).


Flashgaps - Salt

Panels - Wenge

Colours to be checked on site prior to manufacture.


High Pressure Laminate panels and flashgaps

Lockable lift off panels.

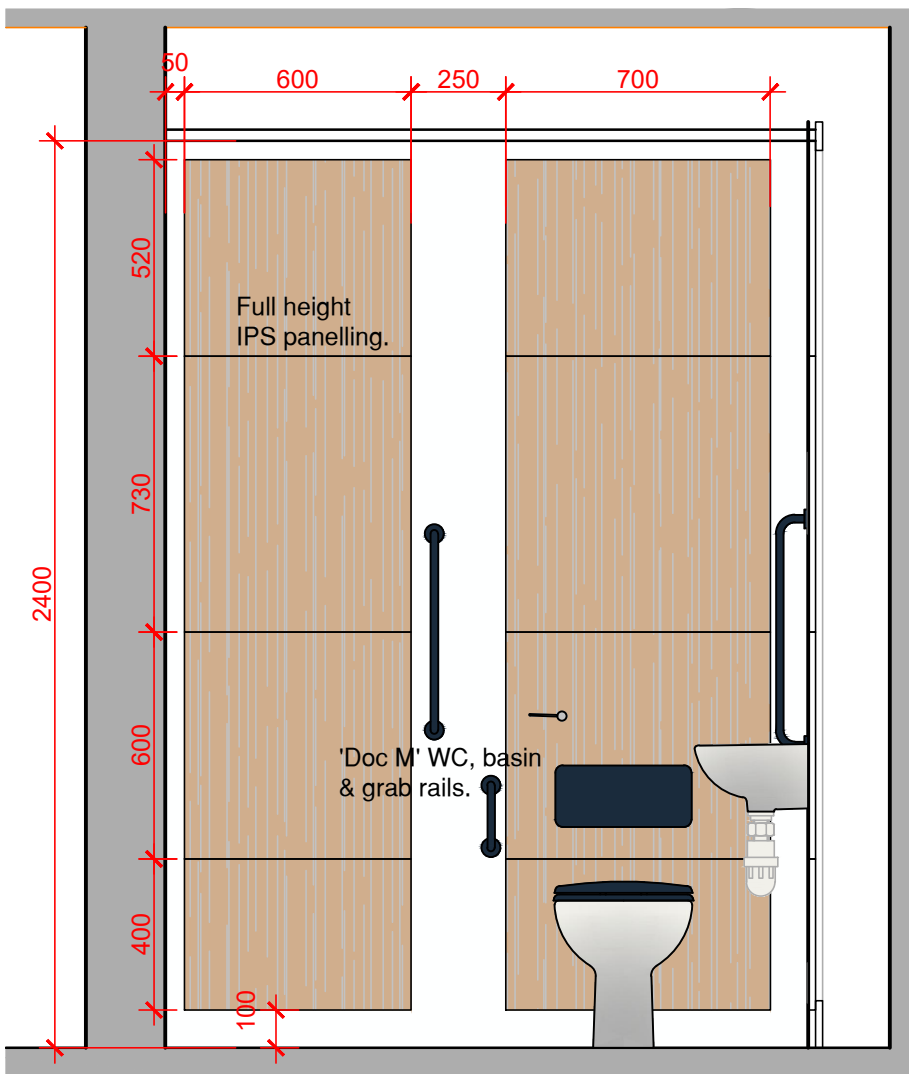


ELEVATION A

Scale 1:20

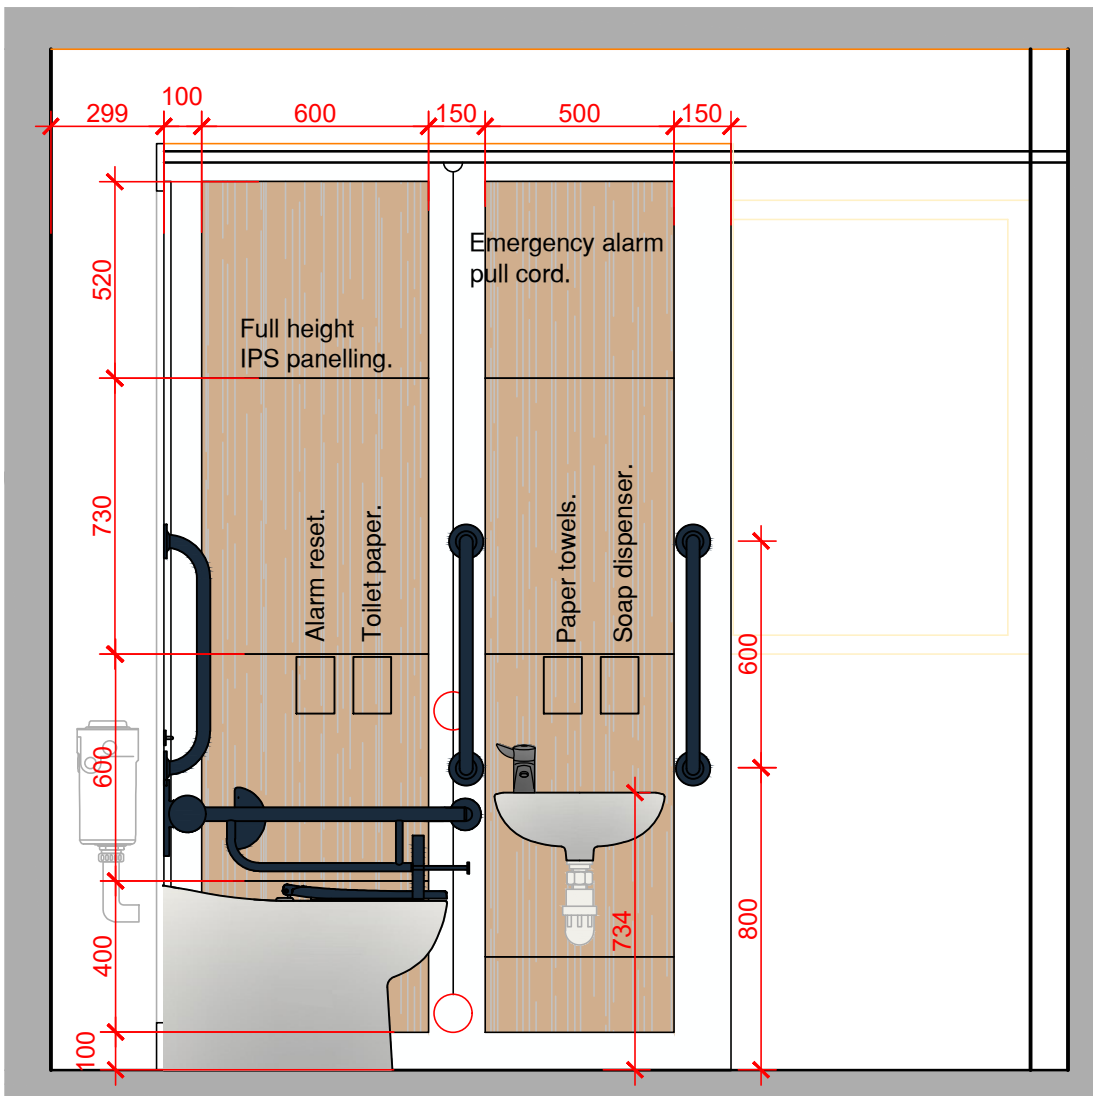


ELEVATION B

Scale 1:20

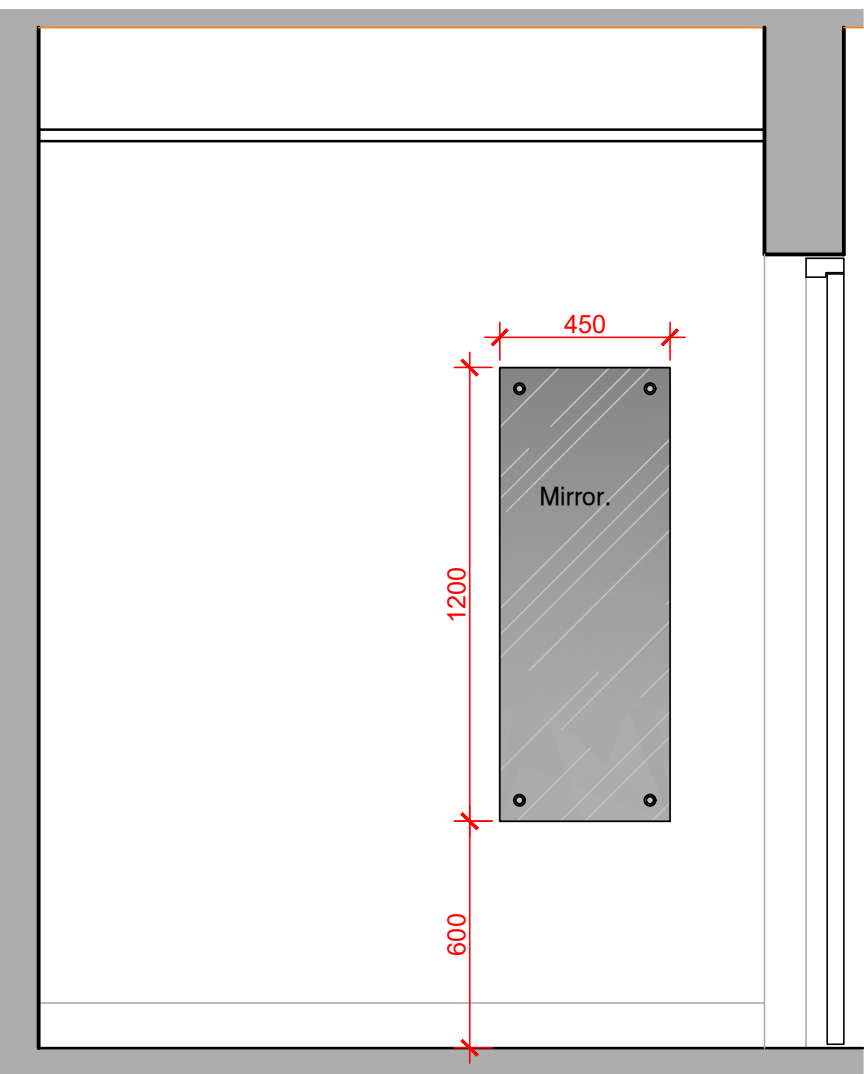

ELEVATION C

Scale 1:20

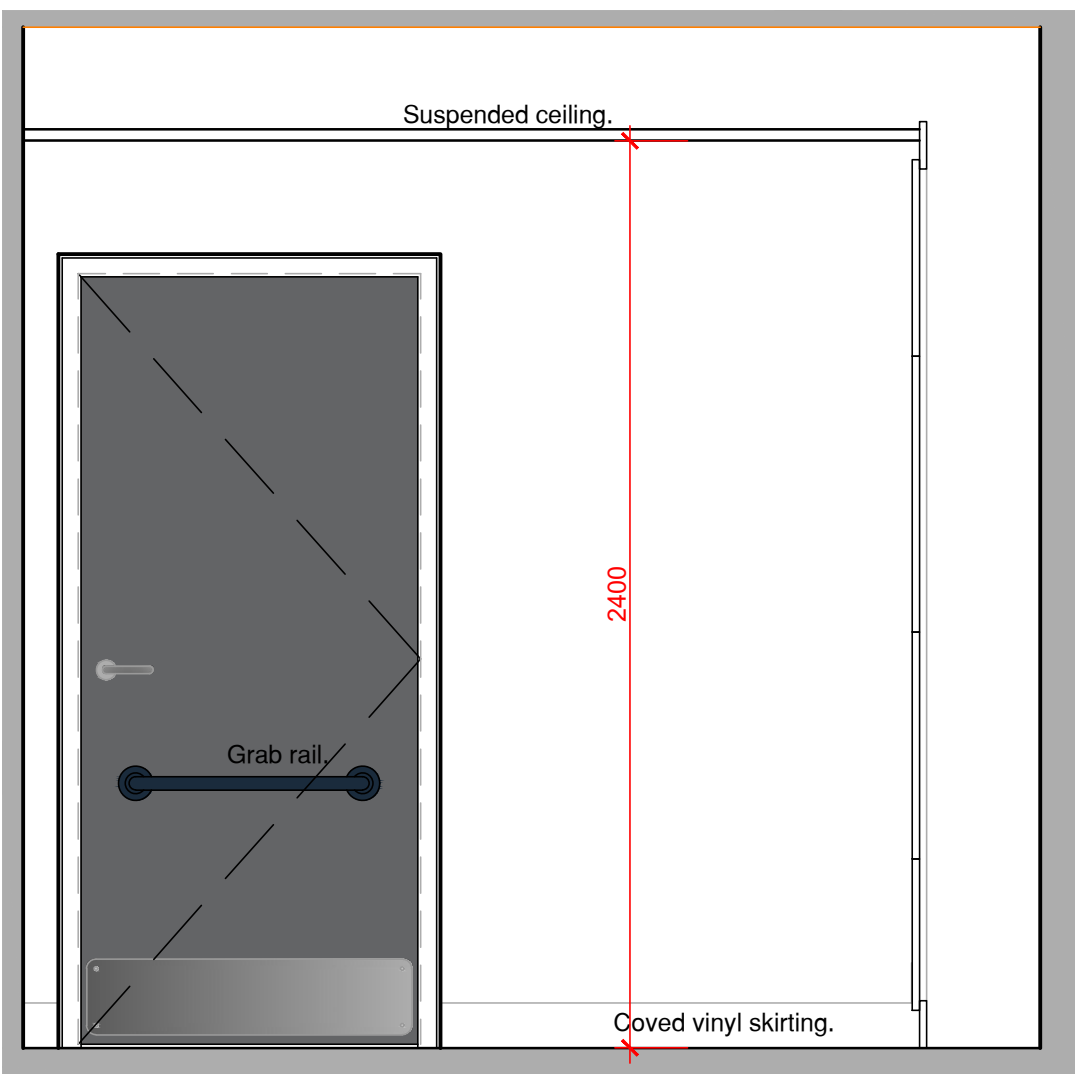

ELEVATION D

Scale 1:20

Rev.	Tender Issue		09.02.2022	
Rev.	Description		Date	
Client				
Manchester Metropolitan University				
Project				
MSA Decant Appraisal				
Drawing Title				
Dis WC Details				
Drawn by	JKB	Checked by	SB	Date 31.01.2022
Status	D2		Scale @ A1	1:20
Job no.	Dwg.no.		Rev.	
11264	CAA-05-03-DR-A-016001			P1
				
www.cassidyashton.co.uk				
Architecture + Building Surveying + Town Planning				
7 East Cliff, Preston, Lancashire, PR1 3JE			01772 258 356	
10 Hunters Walk, Canal Street, Chester, CH1 4EB			01244 402 900	