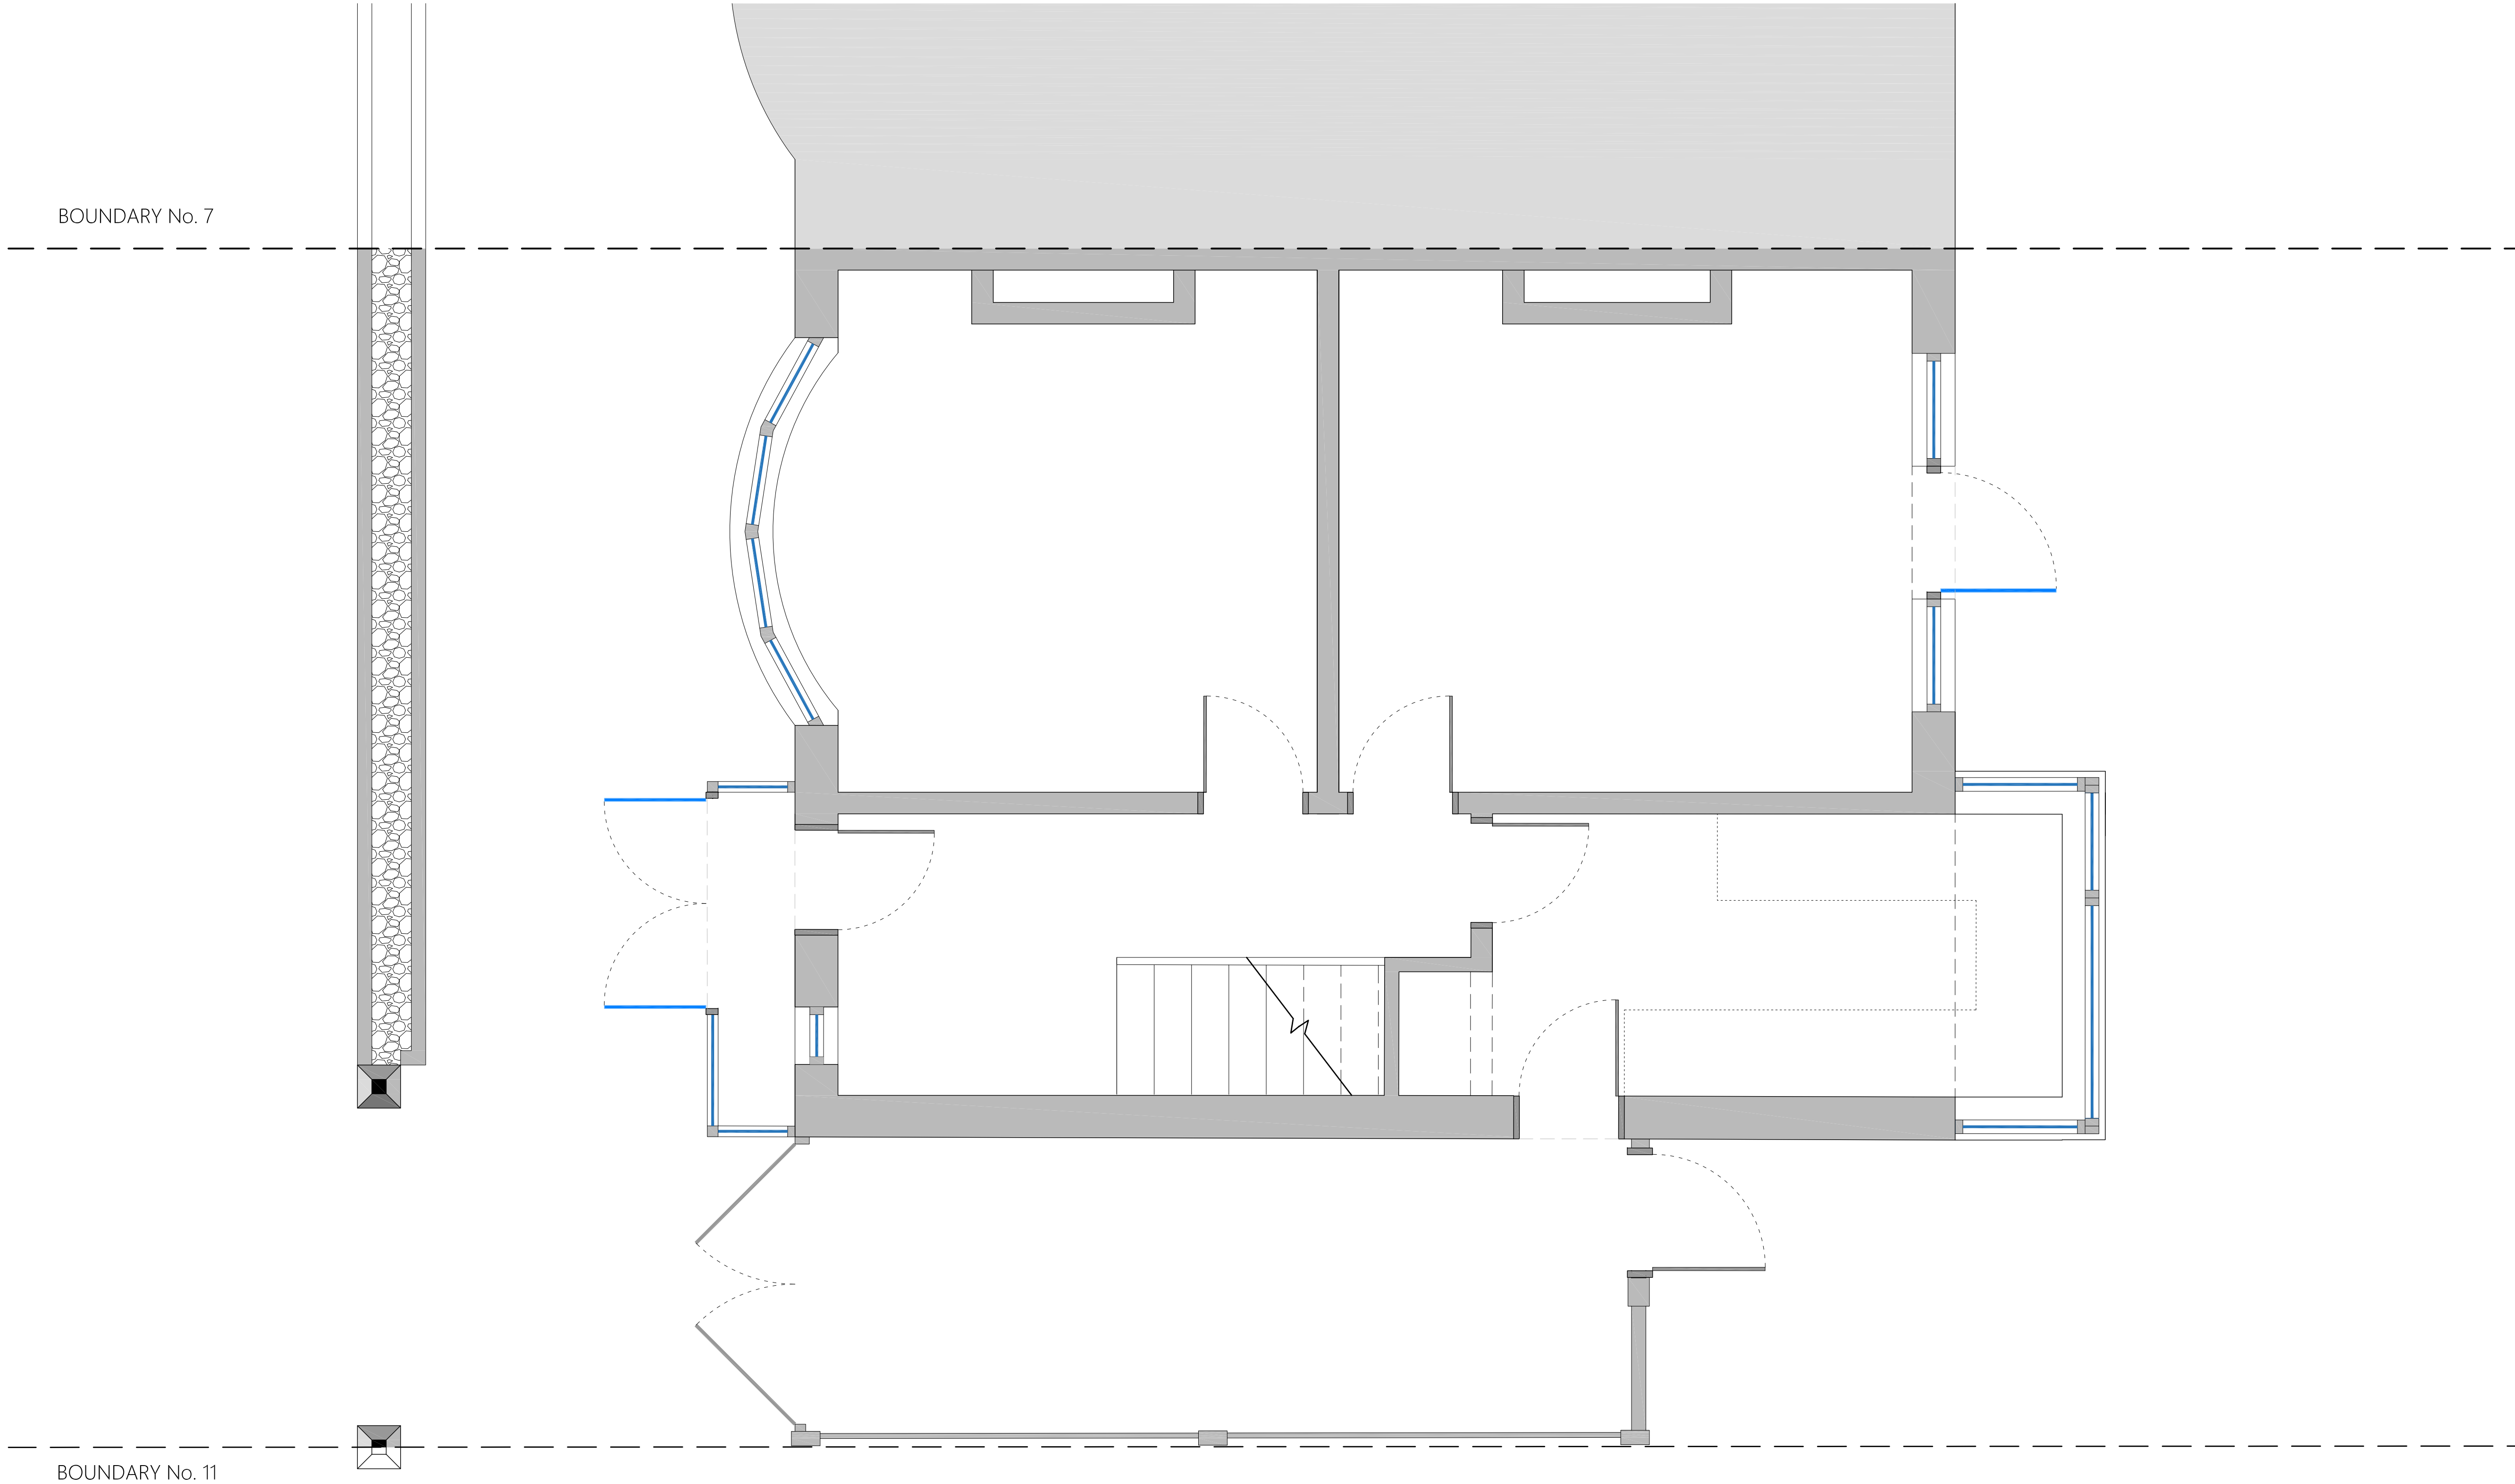


EXISTING GROUND FLOOR GA PLAN
Scale 1:25 @ A1 / 1:50 @ A3

©

DO NOT SCALE. Use figured dimensions only. Contractor is to check all dimensions before commencement of works. This drawing is copyright. This data to be used as x-ref file only - not as live data. This drawing must only be used for the purpose for which it is supplied.

STATUS

For Information

NOTES:

/.	09.11.21	For Information	HD
no.	date	revision details	by



Brightside Design
Planning & Architectural Services
07856573810 info@brightsidedesign.co.uk

client

Mr & Mrs Babington

job title

9 Patterson Ave
Chorlton
Manchester

drawing title

EXISTING GF GA PLAN

scale	drawn by	date
1:25 @ A1	HD	09/11/21

job no.	drawing no.	revision no.
0035	001	/.