


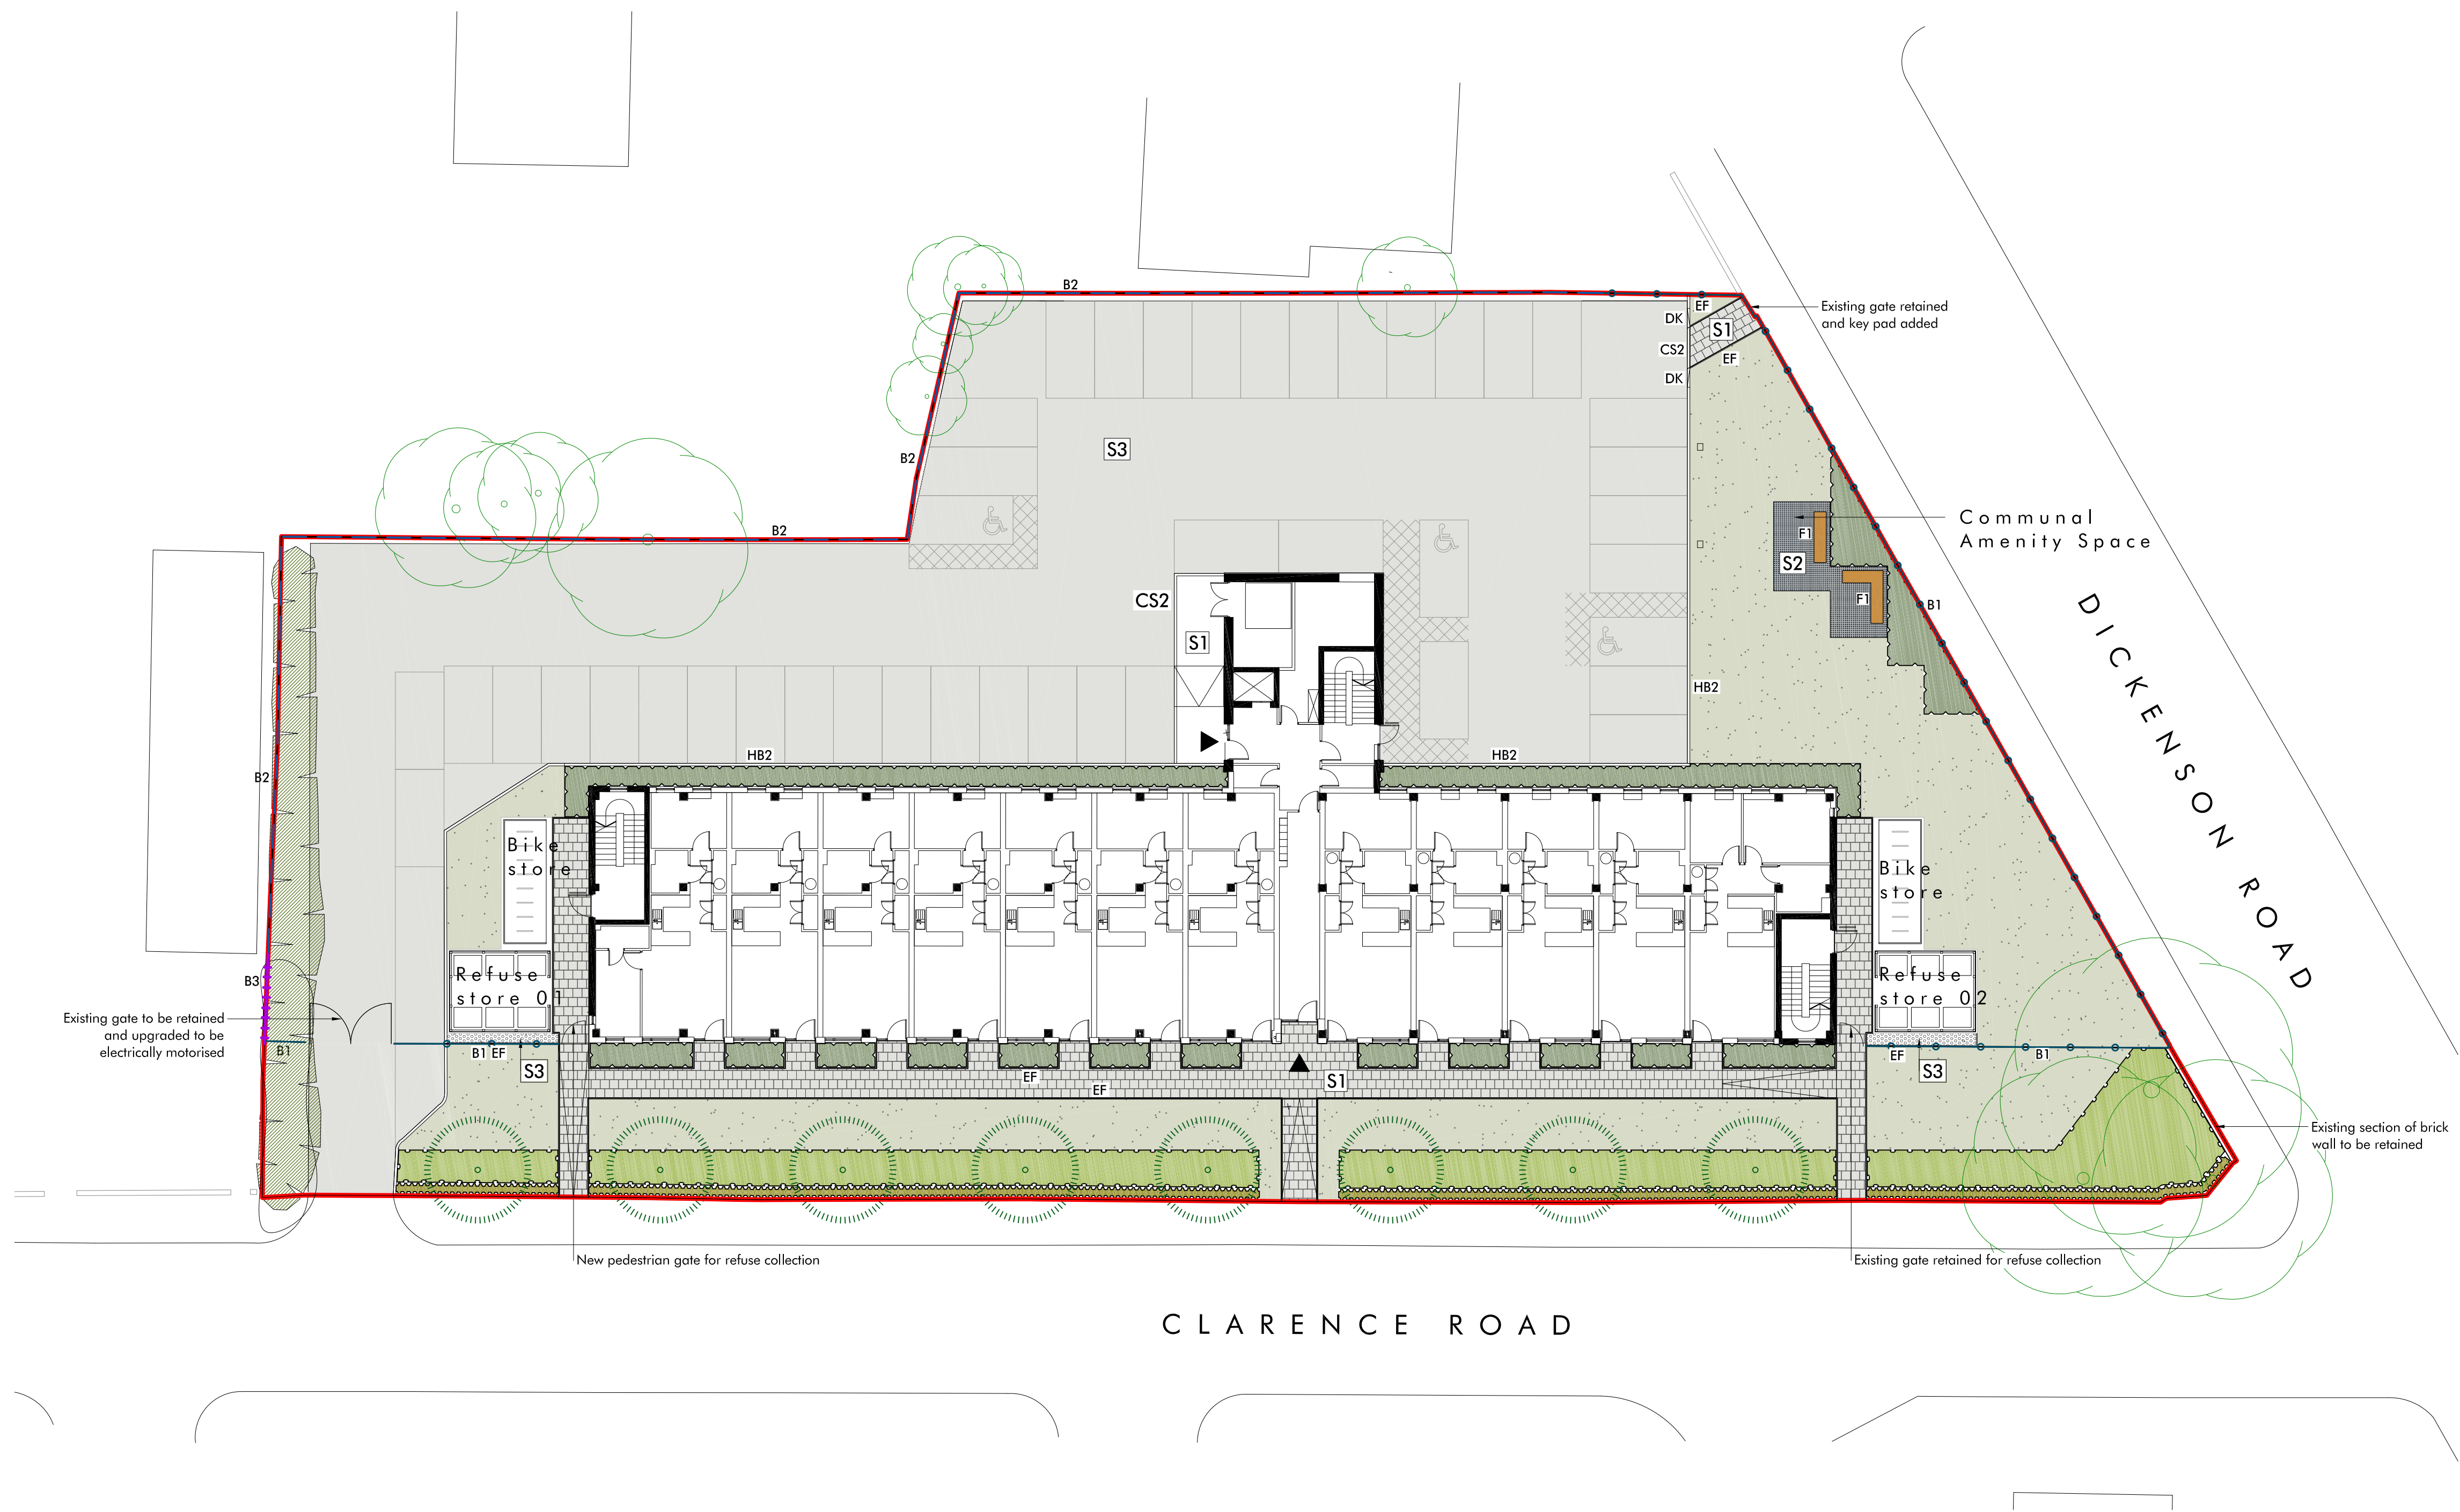

KEY

SITE BOUNDARY

SURFACING/EDGINGS


- 450 X 450 X 32MM SOLO TEXTURED PAVING
NATURAL COLOUR, LAID IN STRETCHER COURSES
SUPPLIER - RPC LTD
- 100 X 100 X 60MM FUSION MODULAR BLOCK PAVING
NOIR COLOUR, LAID IN STACK BOND
SUPPLIER - TOBERMORE
- LOOSE GRAVEL
14MM WHITE LIMESTONE CHIPPINGS
SUPPLIER - LONG RAKE SPAR
- 125 x 150 x 914MM CONCRETE KERB
BRITISH STANDARD TYPE CS2
LAID FLUSH, 125MM WIDE
- 125 x 255 x 914MM CONCRETE KERB
BRITISH STANDARD TYPE HB2
LAID WITH A 125MM UPSTAND, 125MM WIDE
- 125 x 150 x 914MM CONCRETE KERB
BRITISH STANDARD TYPE DK
LAID TO FORM A DROP KERB, 125MM WIDE
- 50 X 150 x 914MM CONCRETE KERB
BRITISH STANDARD TYPE EF2
LAID FLUSH, 50MM WIDE

BOUNDARY TREATMENTS/SITE FURNITURE

- EXISTING VERTICAL BAR RAILINGS TO BE RETAINED
- 1.8M HIGH CLOSE BOARDED TIMBER FENCE TO ALL REAR BOUNDARIES
- EXISTING CONCRETE PANEL FENCE TO FRONT OF NURSERY TO BE RETAINED
- TIMBER BENCHES

SOFT LANDSCAPE

- EXISTING TREE TO BE RETAINED AND PROTECTED
ACCORDING TO ARBORICULTURAL IMPACT ASSESSMENT
- CLEAR STEMMED TREE
- 1M HIGH EVERGREEN HEDGE
- EXISTING ORNAMENTAL PLANTING TO BE RETAINED
- ORNAMENTAL PLANTING
- GROUND COVER PLANTING
- AMENITY GRASS TURF

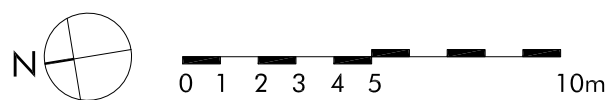

NOTES	REVISIONS		
	Rev.	Description	Drawn by Date
	A	Landscape updated to reflect new site layout	EEJR 01/03/22
Do not scale from this drawing.			
Use figured dimensions only.			
The content of this drawing remains the copyright of EAT Landscape.			
All dimensions to be checked on site. Any discrepancies to be reported to the relevant parties.			
This drawing must only be used for the purpose for which it is supplied and its contents must not be reproduced for any purpose without written consent.			

Client Placefirst			 EATlandscape e: info@eatlandscape.co.uk w: www.eatlandscape.co.uk t: 0151 558 1288 m: 07837 835 774	
Project Title 123 Clarence Road, Longsight				
Scale: 1:200	Drawing size A1	Status Planning	Drawing Title General Arrangement	
Date May 2020	Drawn by EEJR	Checked by EEJR	Drawing No. D164.001	Revision A