

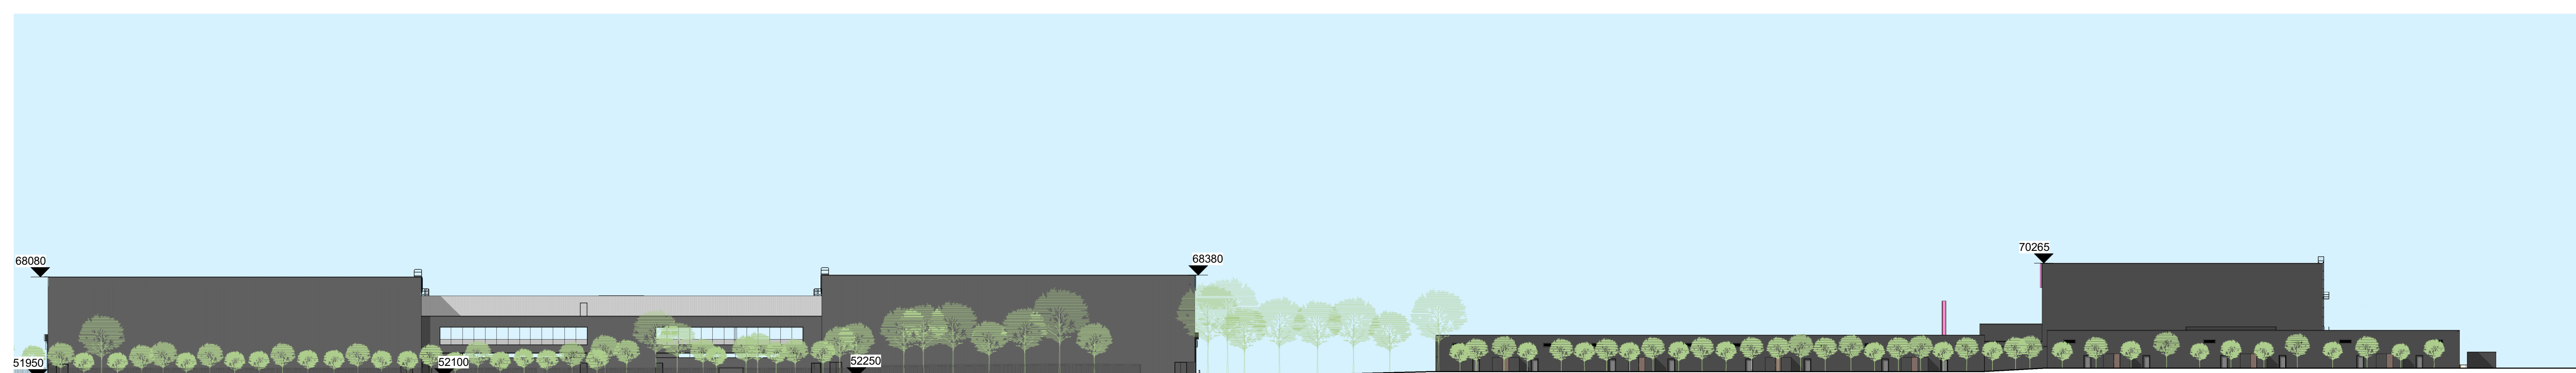


- The contractor is responsible for checking dimensions, tolerances and references. Any discrepancy will be verified with the Architect before proceeding with the works. Where an item is covered by drawings to different scales the largest scale drawing is to be used.
- Do not scale drawing. Figure dimensions to be worked to in all cases.
- Where products have been specified, PRP have reviewed available product available in the UK at the time of writing the specification, from which product names in the specification have been selected.
- Where the contractor has suggested alternative products, representative samples and a full technical appraisal should be submitted by the contractor to the employer demonstrating that their proposed alternative has equal or better performance.
- Any alternative products are subject to design team, building control, warranty provider and employer acceptance.
- CDM REGULATIONS 2015. All current drawings and specifications for the project must be read in conjunction with the Designer's Hazard and Environmental Assessment File.
- All intellectual property rights reserved.


KEY PLAN

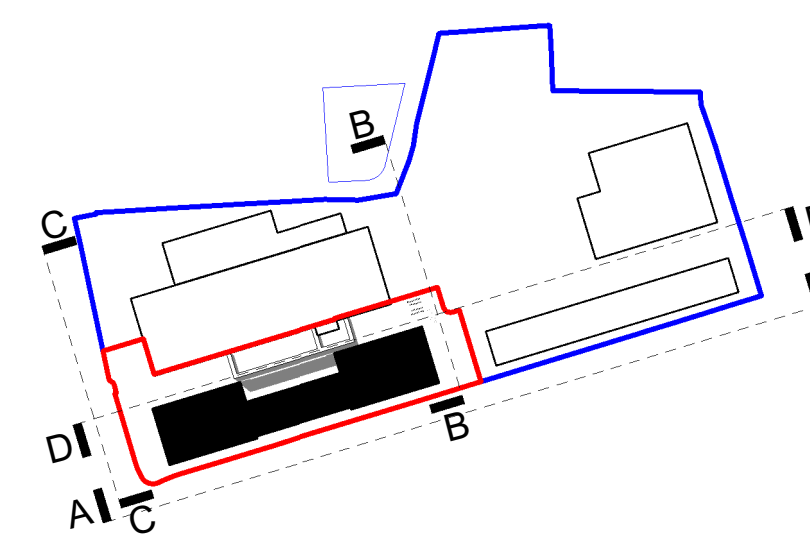


1 | Proposed Site Section A - Wenlock Way
1 : 500

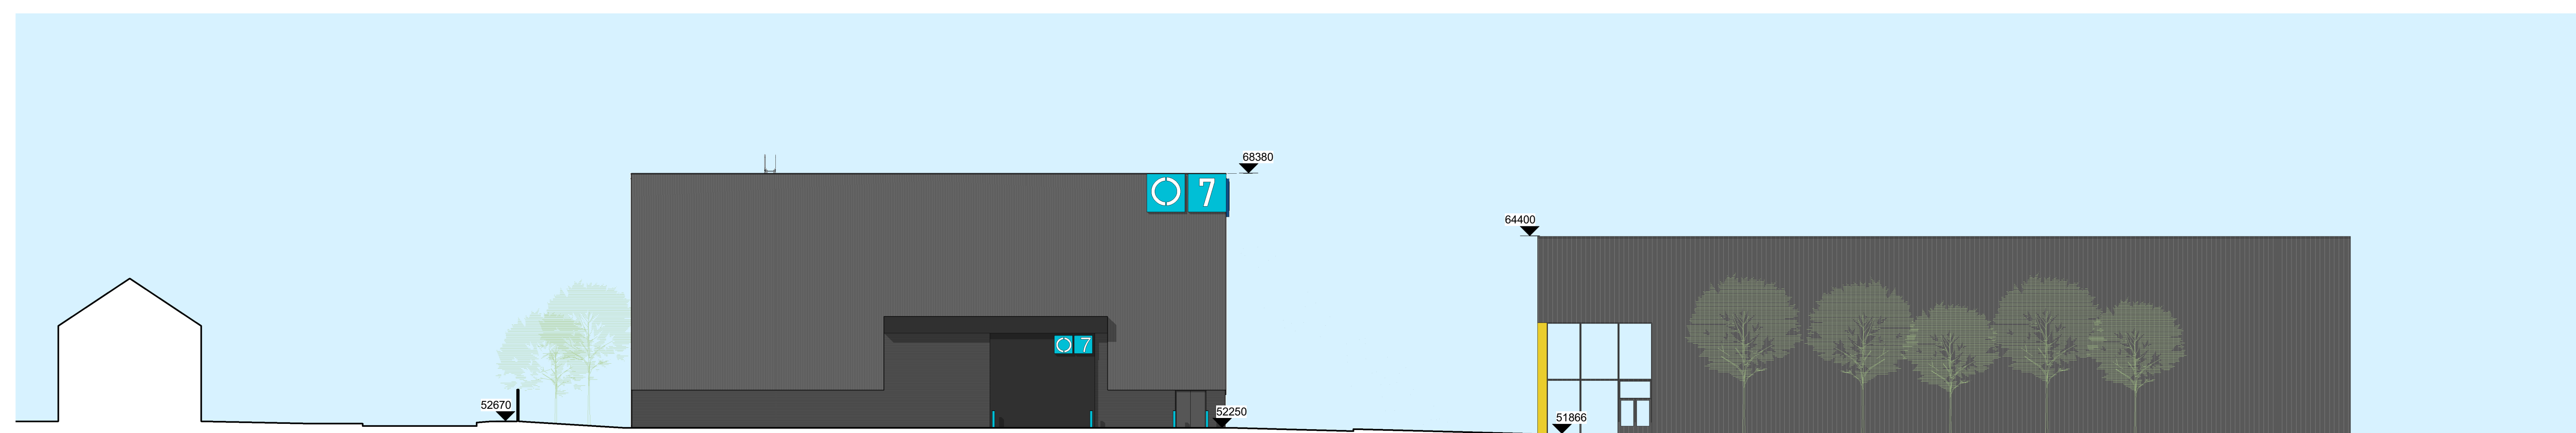

2 | Proposed Site Section B - Facing Entrance of Phase 1
1 : 200

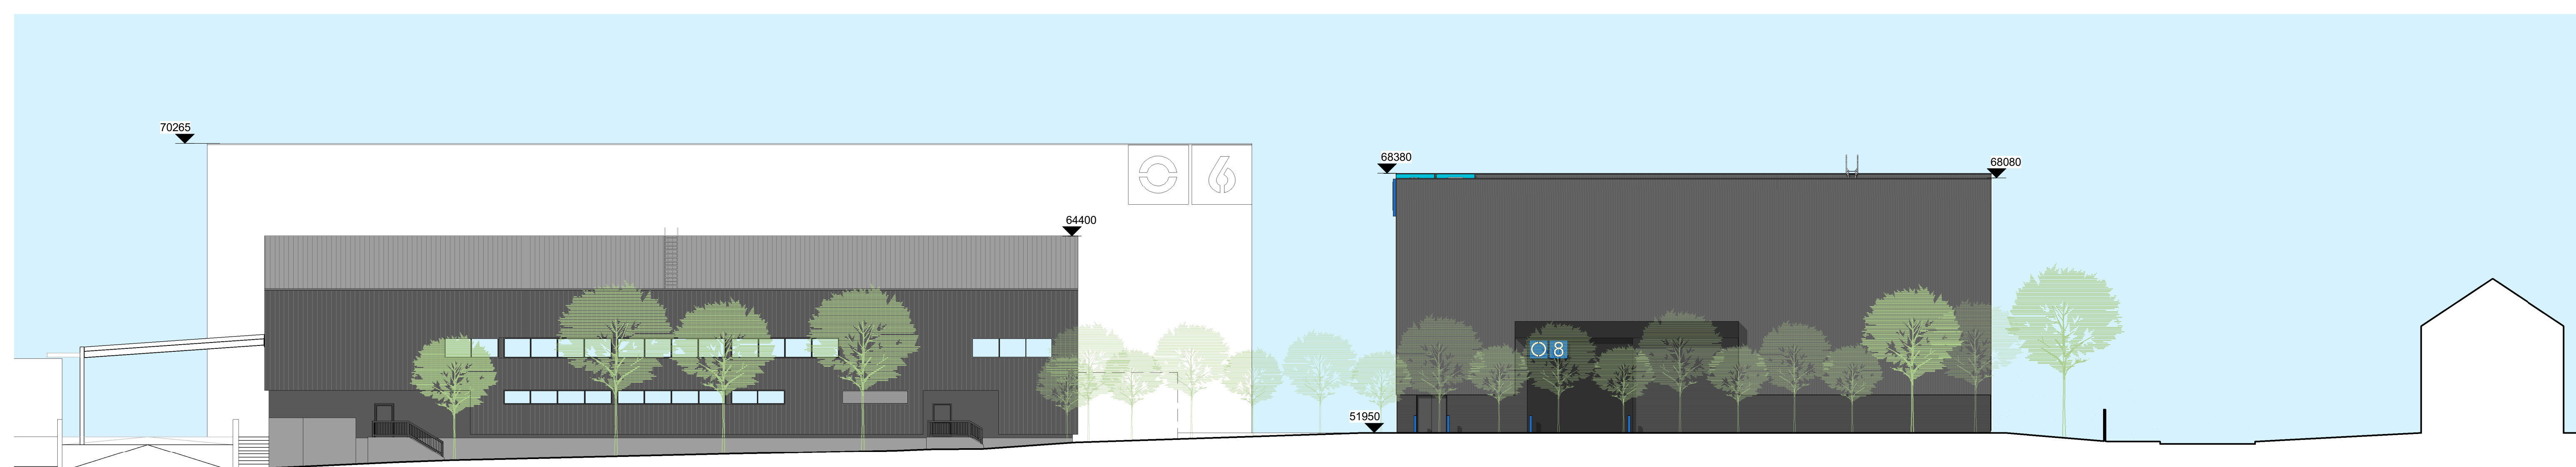

3 Proposed Site Section C - Kniveton Road

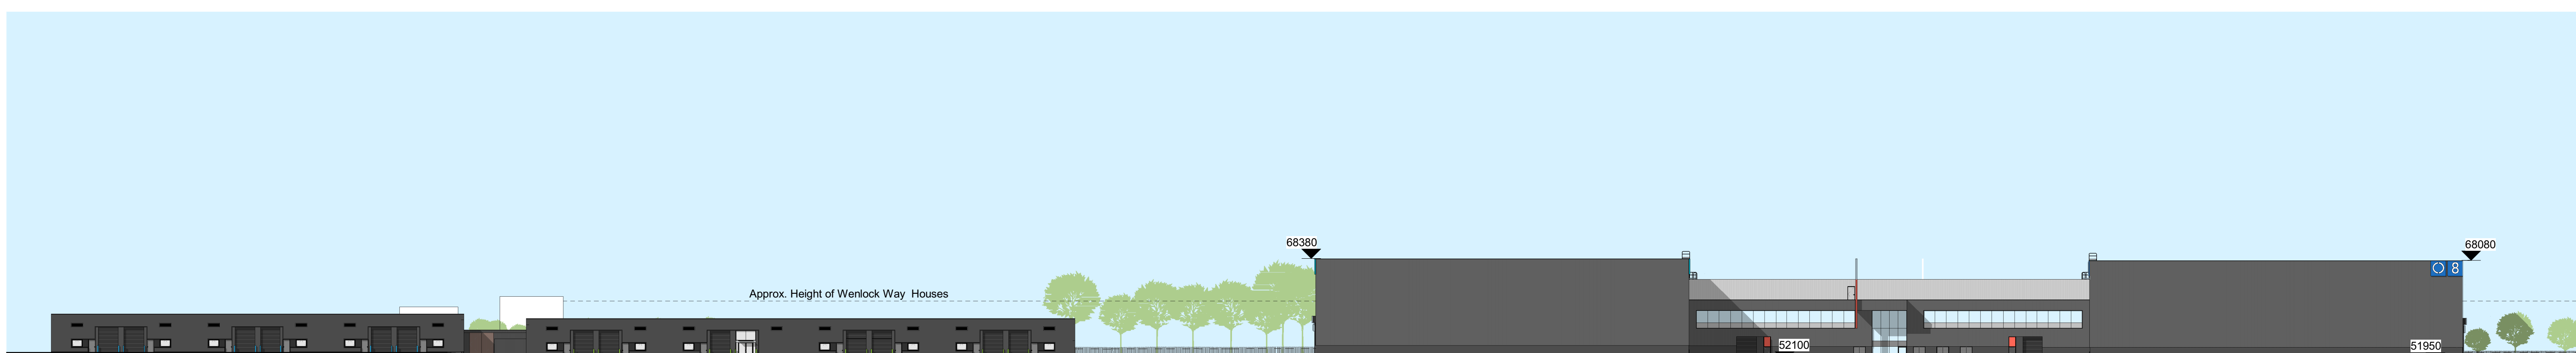

4 Proposed Site Section C - Facing South

P03	08.02.22	Planning pack updated to reflect internal substation and change to switch / dinner room layout.	VP	JH
P02	05.11.21	Updated for Planning	VP	JH
P01	06.07.21	First Issue	VP	JH
Rev	Date	Description	Dwn	Cks

SPACE STUDIOS MANCHESTER - AA7746
PROPOSED SITE ELEVATIONS

Project	Origin	Zone	Level	Type	Role	Number
SPC -	PRP -	ZZZ -	ZZ -	DR -	A -	002110
Revision						
P03						
Status						
S4 - FOR PLANNING APPROVAL						
Drawn VP	Checked JH	Date JULY 2021	Scale @ A0 As indicated			