


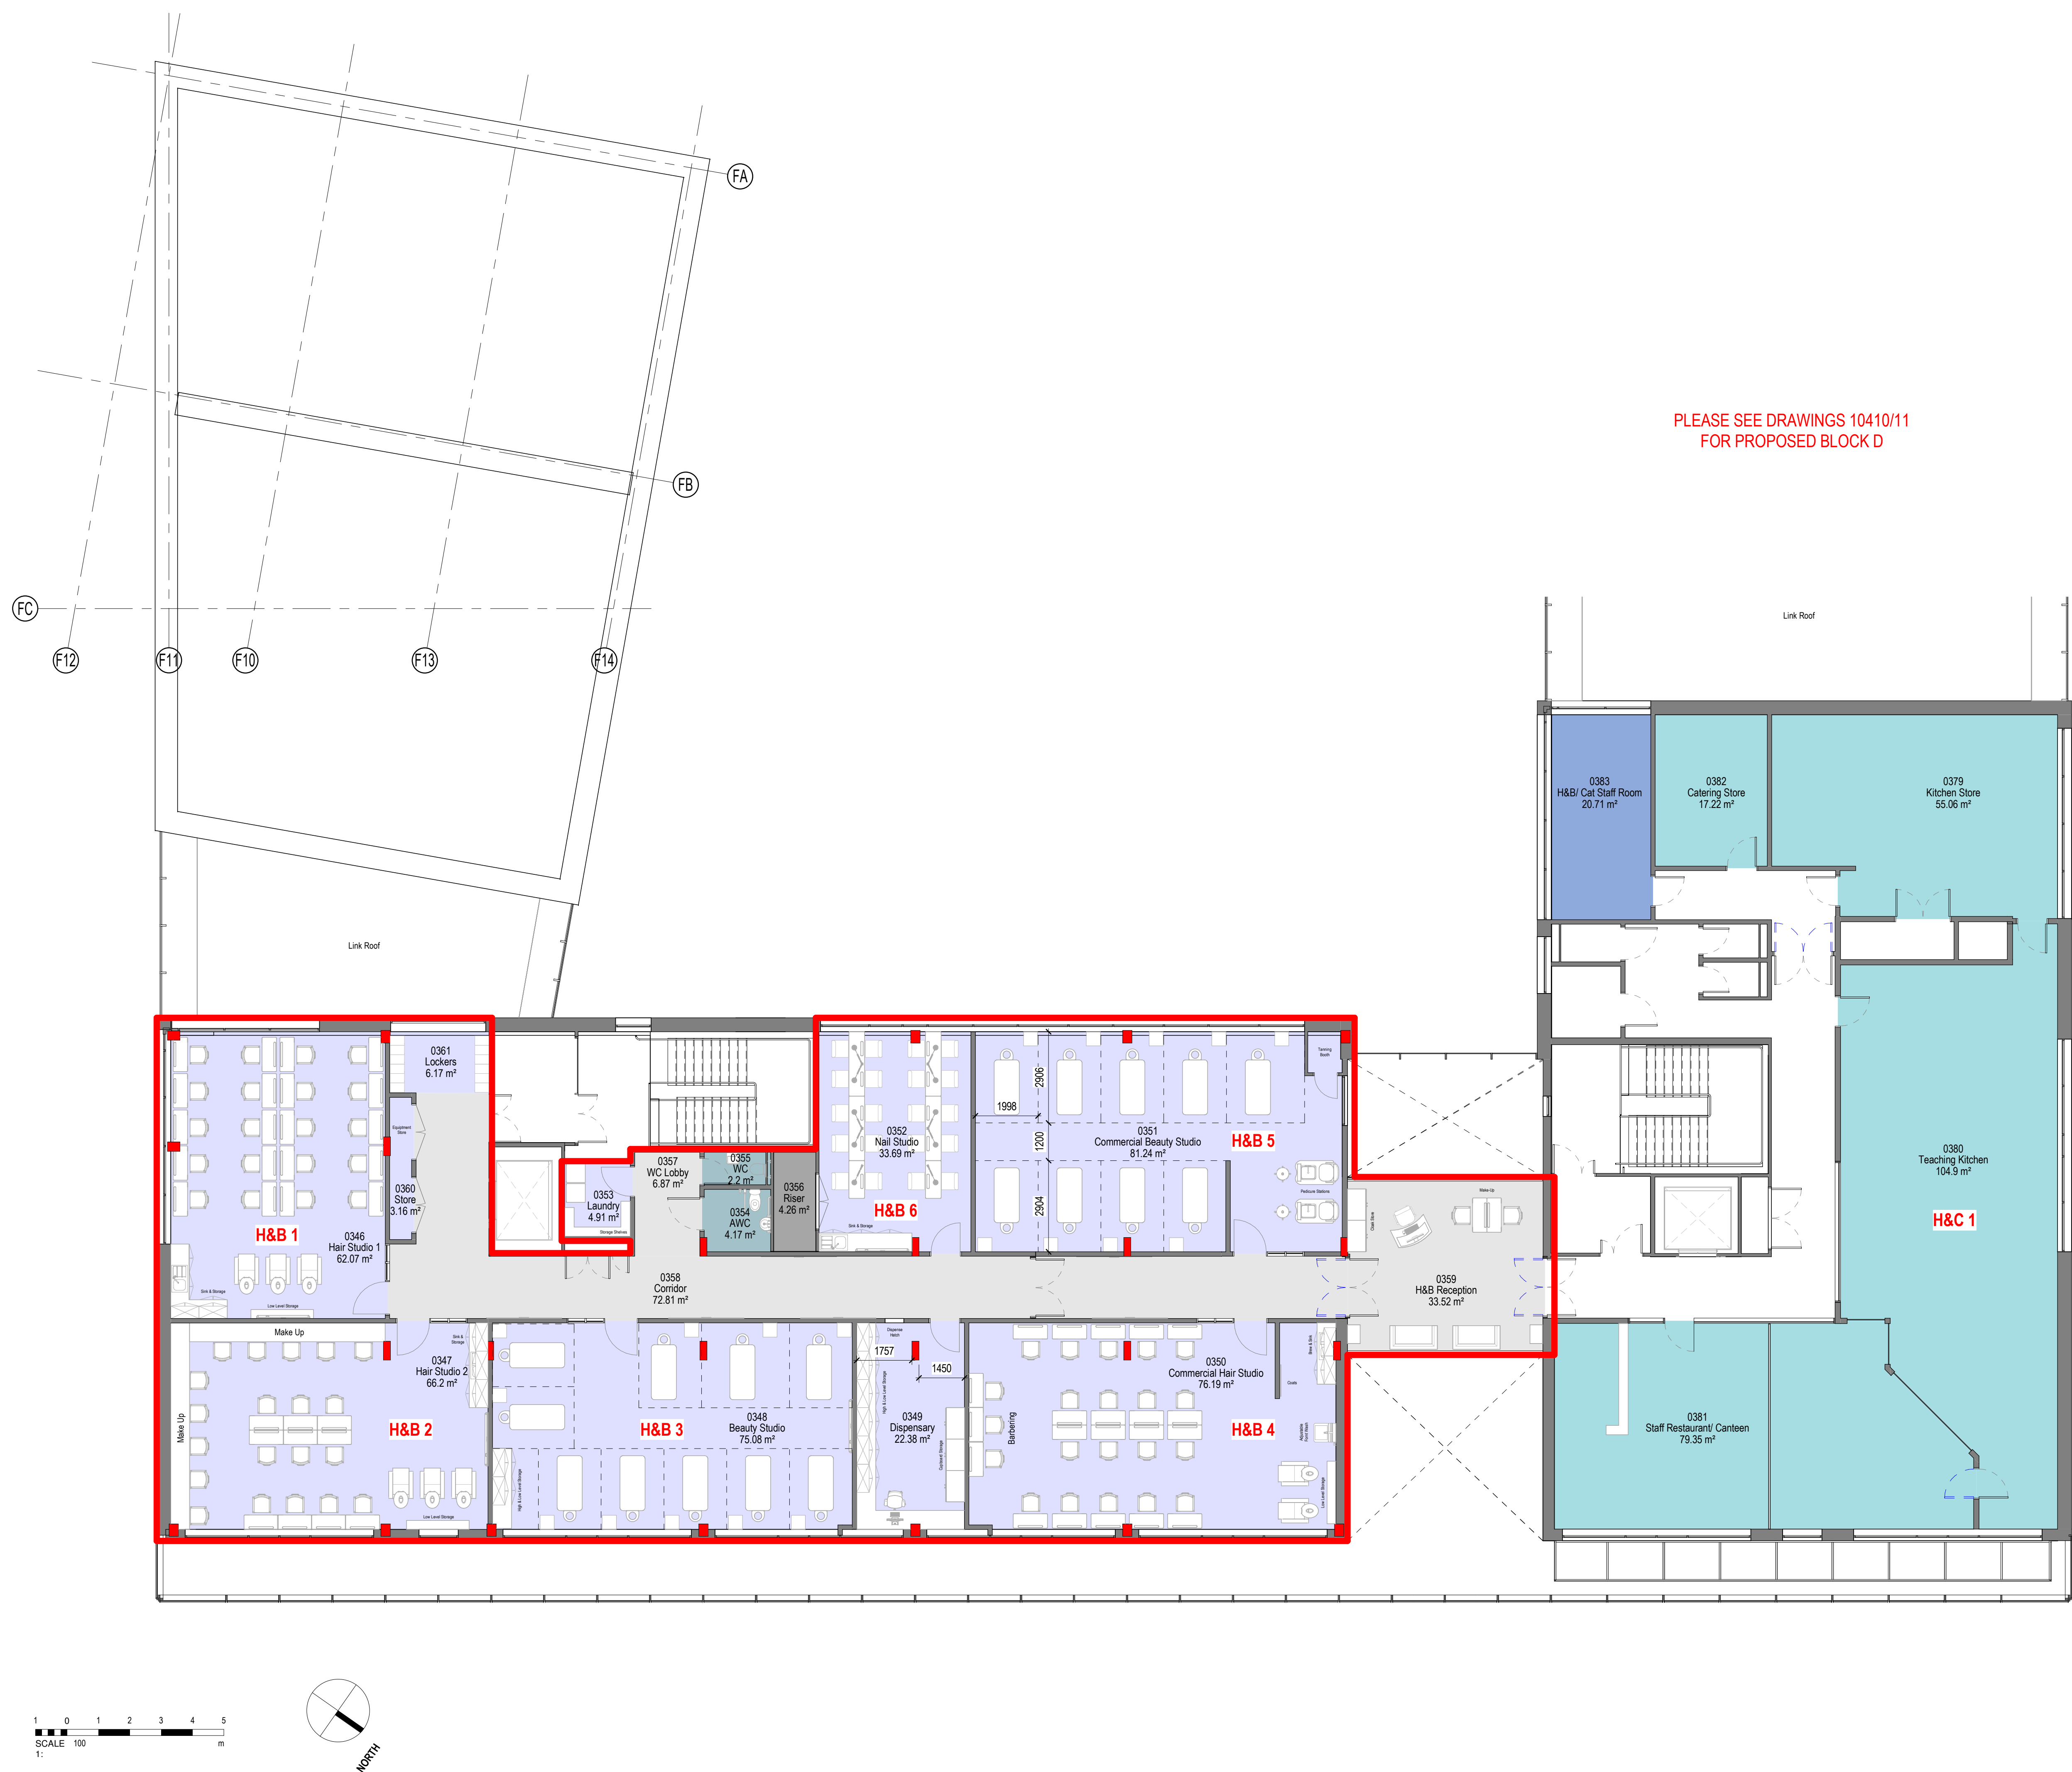

Department Title

- Circulation
- Hair & Beauty
- Hospitality & Catering
- Plant
- Sanitary
- Staff Room/Workspace

Left Alone

Extent of Work Areas

elliswilliams

Project Number: 2627
Project Name: Wythenshawe College

Drawing Status: Stage 3
Drawing Number: 2627- EWA- 01- 03- DR- A- 10403
Drawing Name: Level 03 - (EIF) GA
Date: 00.00.18
Drawn By: Author
Rev: P3
Scale: 1 : 100

Wellfield Chester Road Preston Brook WA7 3BA
T: 01928 752200 E: info@ewa.co.uk W: ewa.co.uk