





ROOF NOTES:
Existing roof members to be inspected and repaired/replace if required in accordance with Listed Building Consent & SE details.
Roof built up to achieve overall min. 0.18W/m²K U-value, subject to Building Control confirmation.

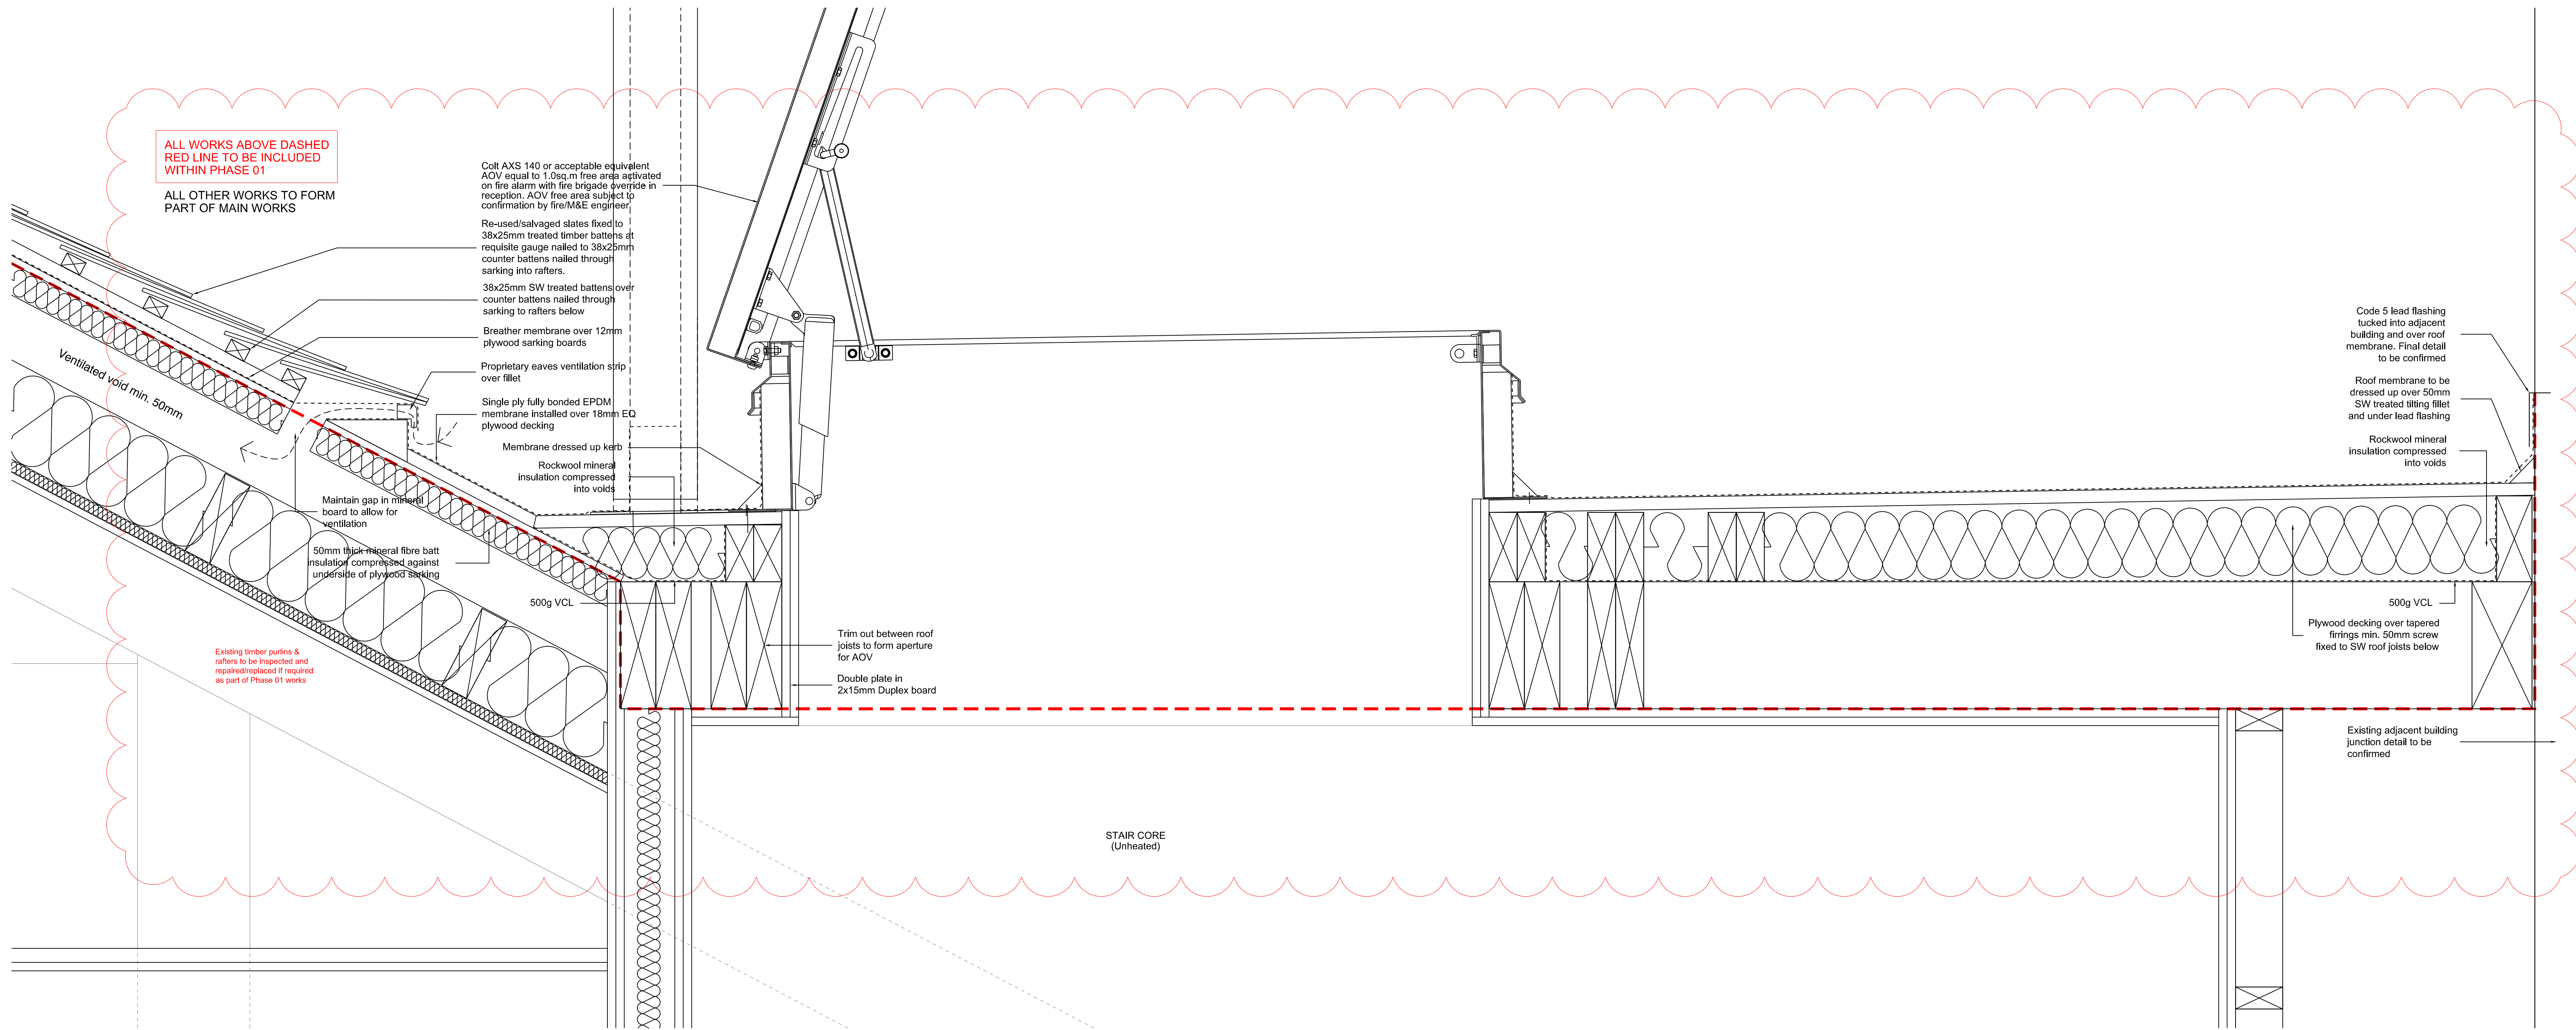

ROOF DETAIL 04:
AIR OPENING VENT

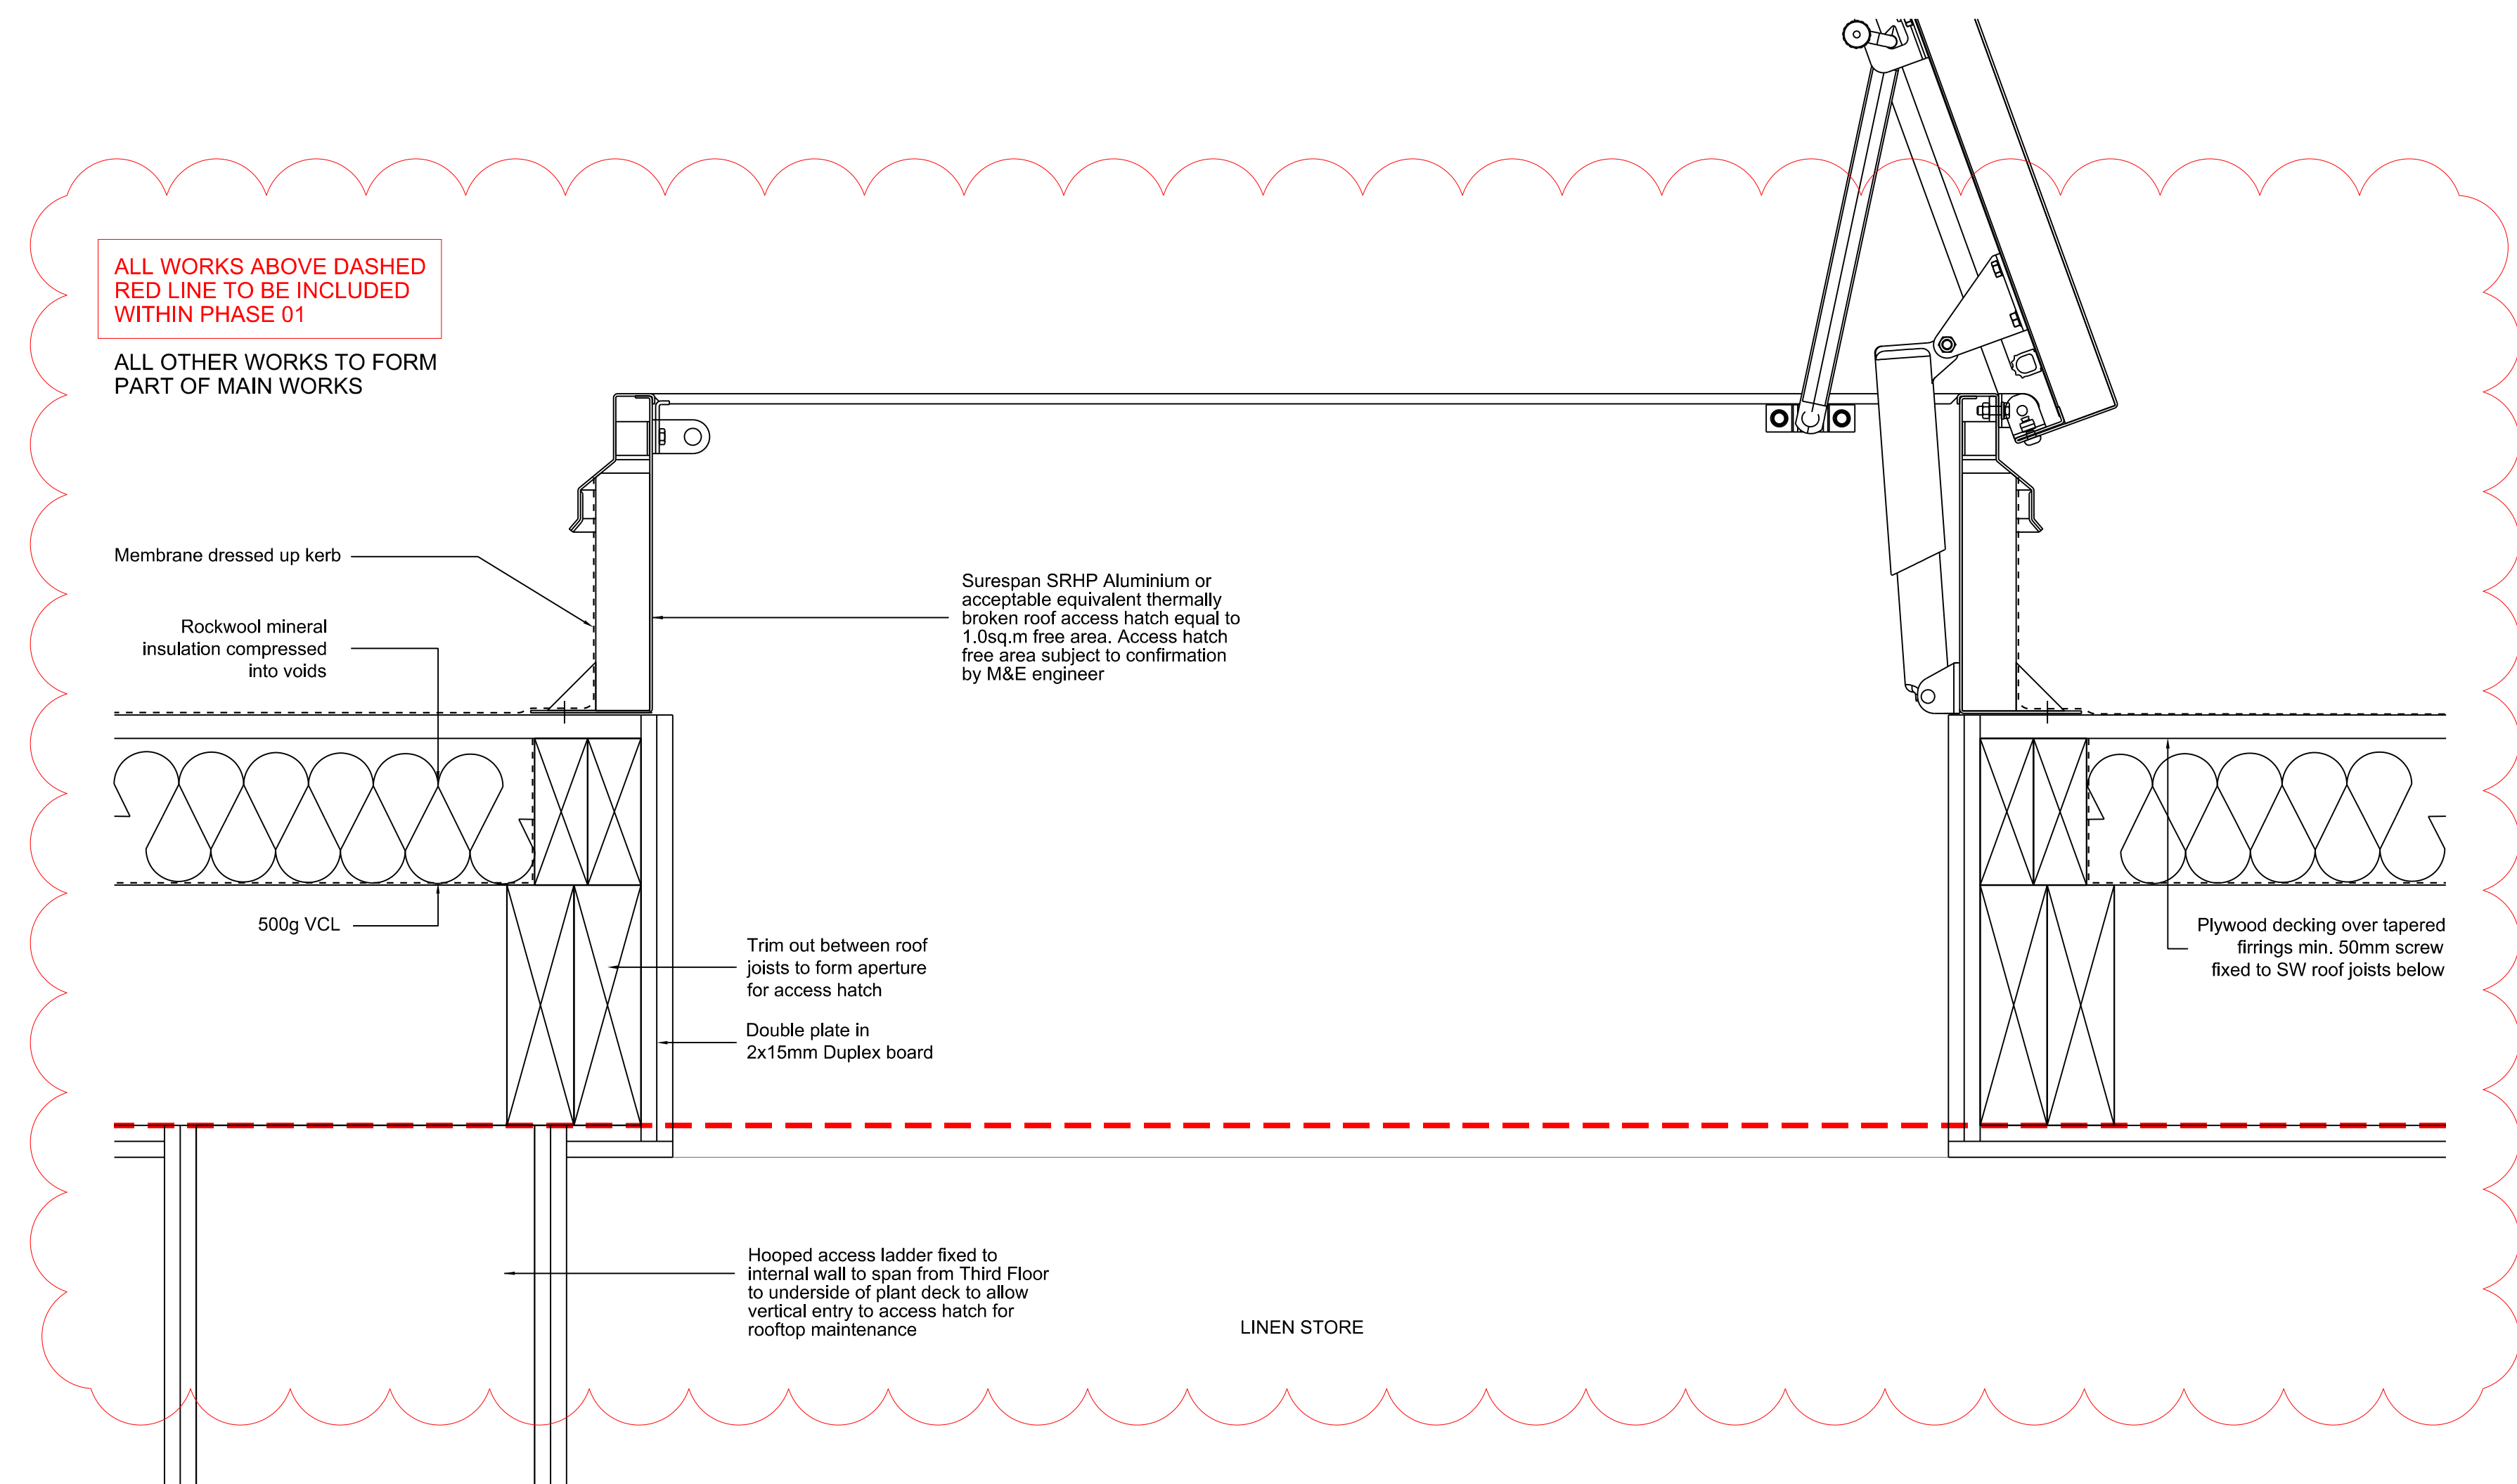

ROOF DETAIL 06:
ACCESS HATCH

P04	17.02.22	SW	MS	Detail 5 omitted.
P03	11.01.21	MS	GJ	Acoustic screen added, notes amended.
P02	23.10.20	MS	GJ	Updated to comments.
P01	19.10.20	MS	GJ	First Issue.
Rev:	1 Date:	1 By:	1 Chk By:	1 Rev Note:

FALCONER
CHESTER
HALL



London | Liverpool | Manchester | www.falconerchestrarchitects.com | +44(0)151 243 5800

Project Title
47 Peter Street, Manchester

Client
WRO Hospitality

Drawing Title
Proposed Roof Details - Sheet 02

Drawing No.
P20048-FCH-XX-RF-DR-A-7601

Station
02

Issue available for:
Contractual Design

Job No.
P20-048

Drawing Stage
TENDER

Date
15.11.20

Scale
1:5 @ A2

Checked By
GJ

Rev.
P04

Drawn By
MS

Rev.
P04