


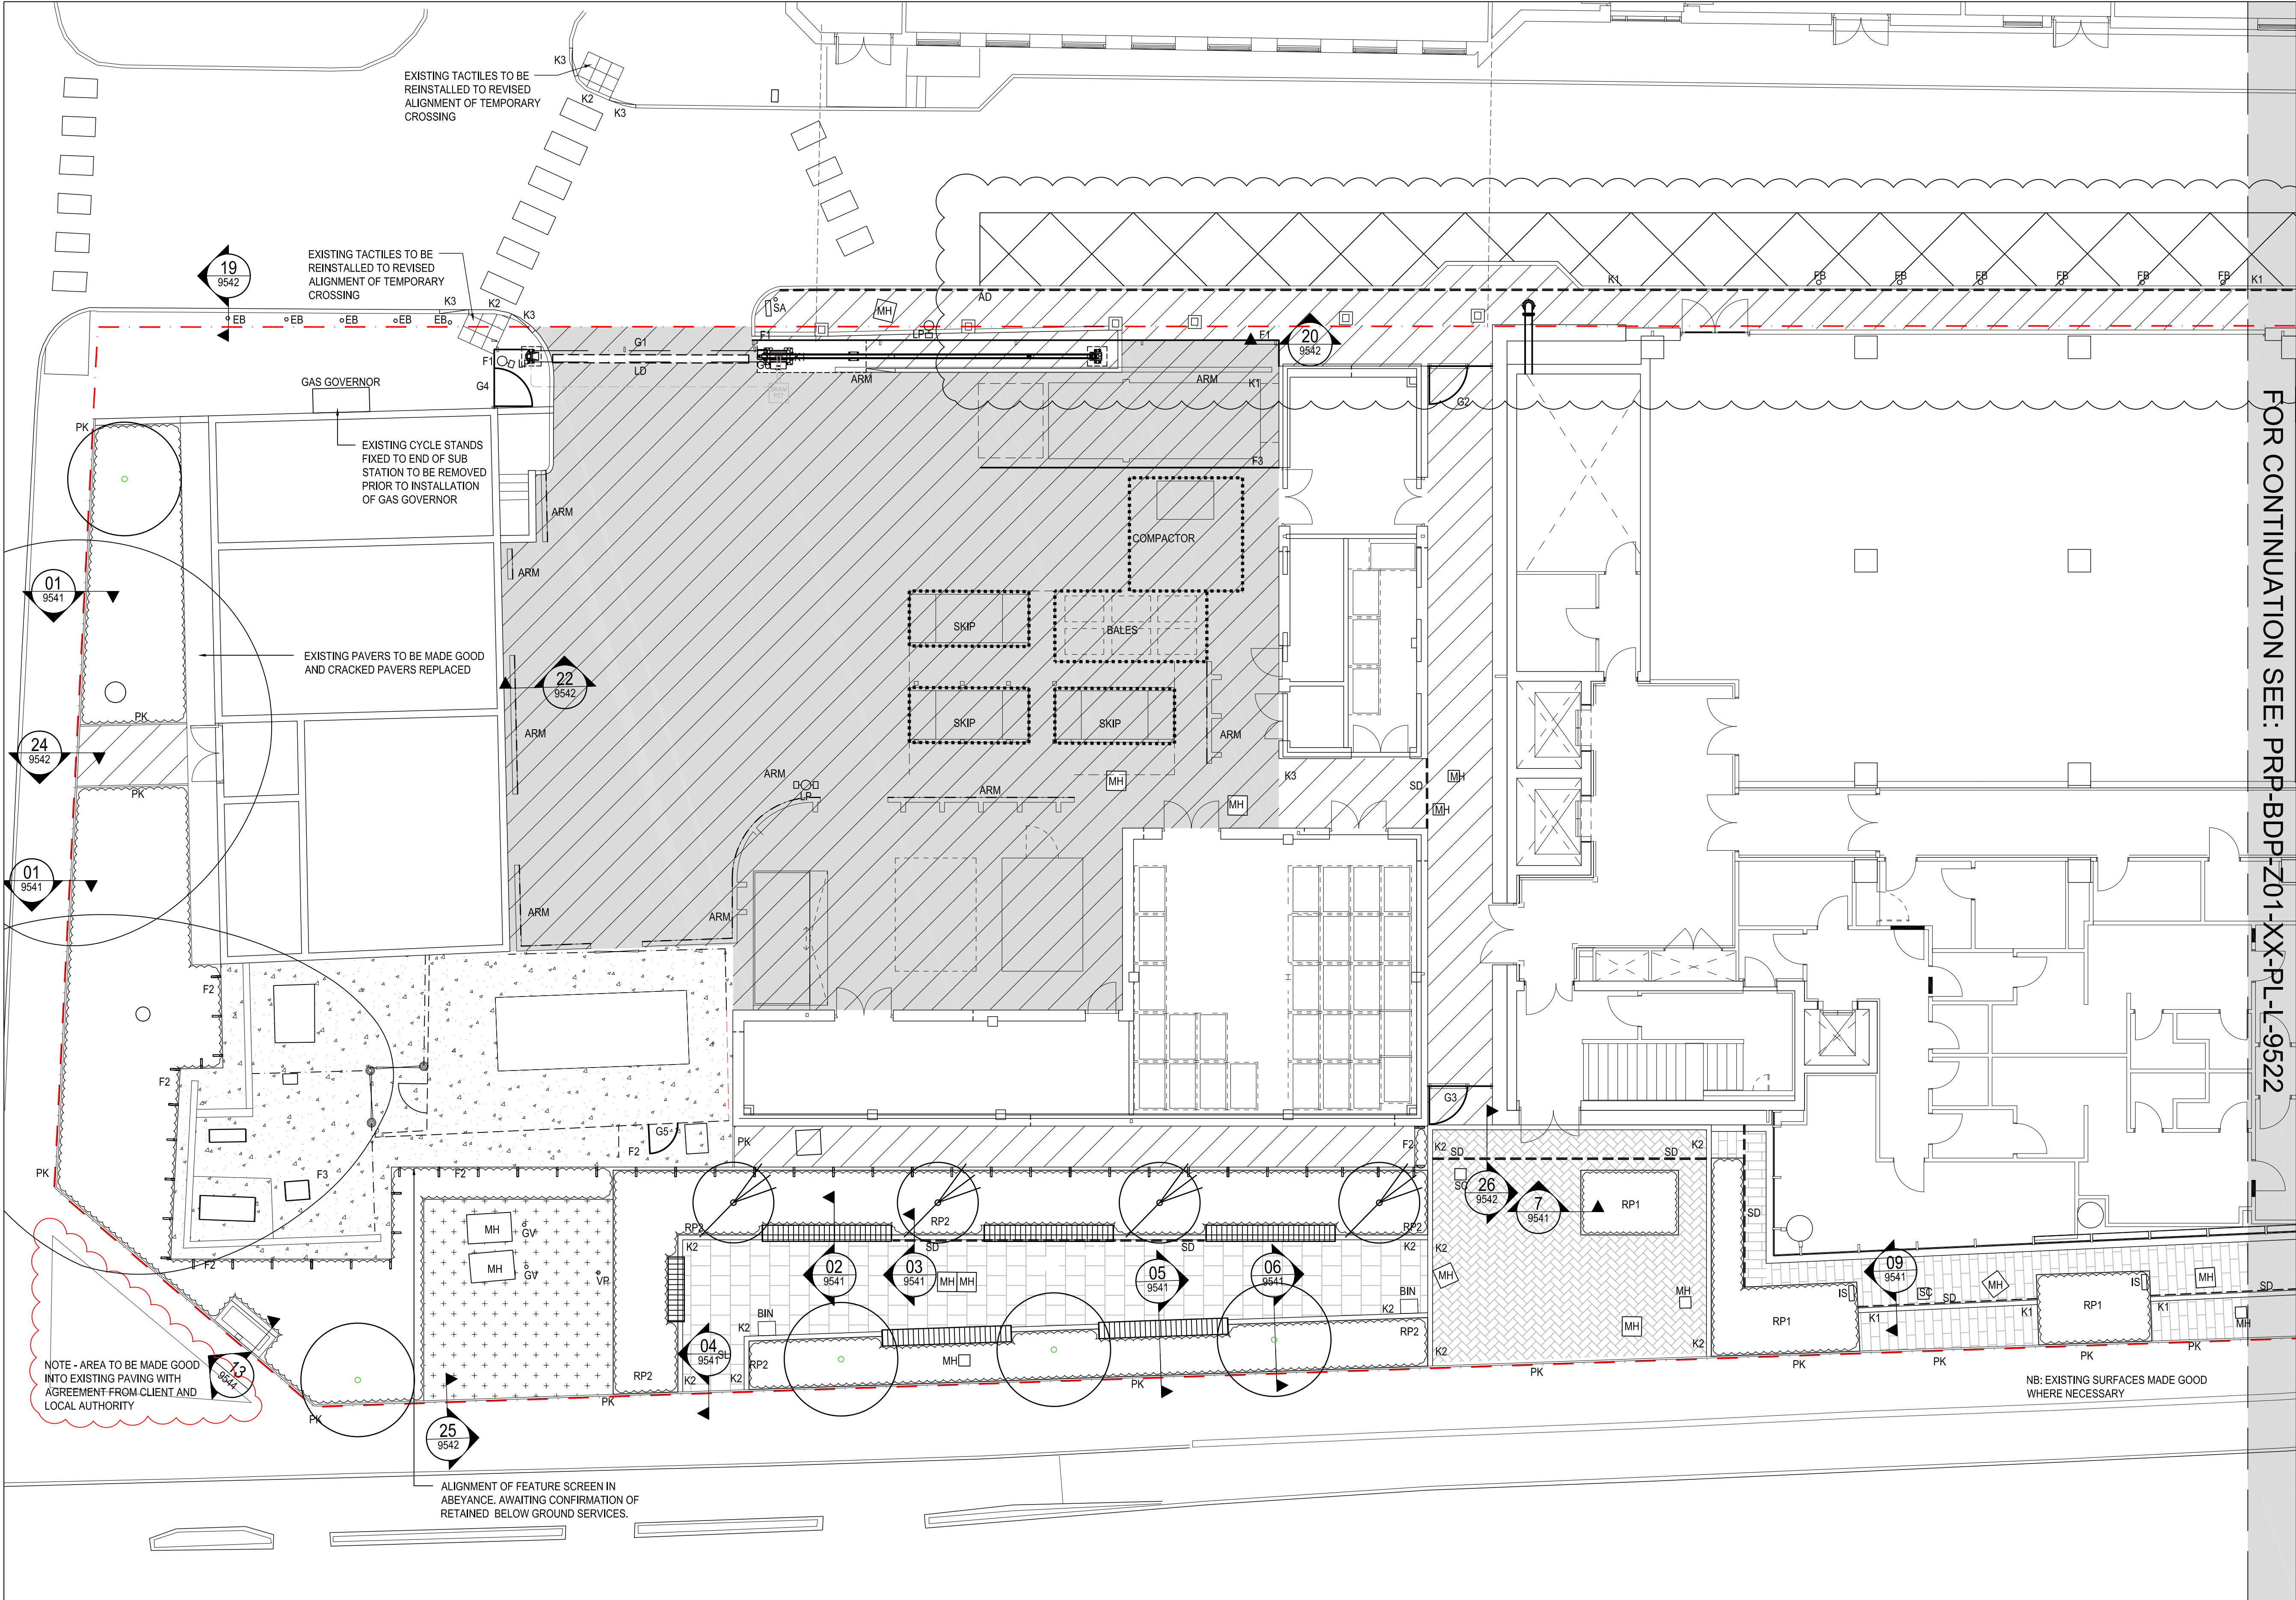

- KEY**
- SITE BOUNDARY
 - K1 "K1" UPSTAND KERB "K2" FLUSH KERB "K3" DROP KERB TO KER-101
 - PK "PK" PIN KERB TO KER-102
 - VEHICULAR GRADE CONCRETE TO ENGINEERS SPECIFICATIONS
 - PEDESTRIAN GRADE TARMAC TO ASP-101
 - TYPE 1 GRANITE AGGREGATE CONCRETE PAVING TO EBP-201
 - TYPE 2 GRANITE AGGREGATE CONCRETE PAVING TO EBP-202
 - TYPE 3 GRANITE AGGREGATE CONCRETE PAVING TO EBP-203
 - TYPE 4 GRANITE AGGREGATE CONCRETE PAVING TO EBP-204
 - TP1 "TP1" TACTILE CORDUROY PAVING TO EBP-206
 - STEP TO EBP-205
 - LOOSE GRAVEL TO SERVICE AREA TO EHS-301
 - RP1 "RP1" RAISED PLANTER TO PLA-101
 - RP2 "RP2" RAISED PLANTER WITH SEATING (AND LINEAR LIGHTING) TO PLA-102
 - BIN "BIN" LITTER BIN TO BE PROVIDED BY TRUST. FOUNDATION TO BE PROVIDED BY CONTRACTOR.
 - SD "SD" PROPOSED SLOT DRAIN TO DRA-101
 - LD "LD" PROPOSED LINEAR DRAIN, "GU" ROAD GULLY TO ENGINEERS SPECIFICATIONS
 - FB "FB" PROPOSED STATIC BOLLARD TO BOL-101
 - DB "DB" PROPOSED DEMOUNTABLE BOLLARD TO BOL-102
 - EB "EB" EXISTING STATIC BOLLARD TO BE RETAINED
 - LP "LP" PROPOSED LIGHT POST. REFER TO ENGINEERS DRAWINGS / SPECIFICATION
 - MH "MH" PROPOSED MANHOLE
 - SC "SC" PROPOSED SAMPLING CHAMBER
 - IS "IS" PROPOSED IRRIGATION SYSTEM
 - F1 "F1" PROPOSED METAL FENCE TO FEN-251
 - F2 PROPOSED LANDSCAPE FEATURE SCREEN TO LFS-101
 - ARM "ARM" PROPOSED VEHICLE BARRIER FENCE TO FEN-301
 - G "G" PROPOSED GATE
 - SA "SA" PROPOSED SECURITY ACCESS
 - EF "EF" EXISTING FENCELINE
 - ORNAMENTAL PLANTING
 - AMENITY GRASS LAWN TO EST-321
 - PROPOSED TREE TO EPL-101
 - PROPOSED MULTI-STEM TREE TO EPL-161

FOR CONTINUATION SEE: PRP-BDP-Z01-XX-PL-L-9522

BUILDING DESIGN PARTNERSHIP SHALL HAVE NO RESPONSIBILITY FOR ANY USE MADE OF THIS DOCUMENT OTHER THAN FOR THAT WHICH IT WAS PREPARED AND ISSUED.

ALL DIMENSIONS SHOULD BE CHECKED ON SITE.

DO NOT SCALE FROM THIS DRAWING

ANY DRAWING ERRORS OR DIVERGENCES SHOULD BE BROUGHT TO THE ATTENTION OF BUILDING DESIGN PARTNERSHIP AT THE ADDRESS SHOWN BELOW.

NOTES TO BE READ IN CONJUNCTION WITH THE FOLLOWING:

NBS SPEC P2008381-PRP-BDP-XXX-XX-SP-L-9001

PRP-BDP-Z01-XX-PL-L-9502 - LANDSCAPE MASTERPLAN

PRP-BDP-Z01-XX-PL-L-9503 - LANDSCAPE DESIGN INTENT - BIKE STORAGE

PRP-BDP-Z01-XX-PL-L-9504 - TREE REMOVAL AND RETENTION PLAN

PRP-BDP-Z01-XX-PL-L-9506 - LANDSCAPE PLANTING STRATEGY

PRP-BDP-Z01-XX-PL-L-9507 - LANDSCAPE SCREEN CONCEPT SHEET

PRP-BDP-Z01-XX-PL-L-9508 - LANDSCAPE AXONOMETRIC

PRP-BDP-Z01-XX-PL-L-9511 - 4 - LANDSCAPE LEVELS PLANS

PRP-BDP-Z01-XX-PL-L-9522 - LANDSCAPE GA 2 OF 3

PRP-BDP-Z01-XX-PL-L-9523 - LANDSCAPE GA 3 OF 3

PRP-BDP-Z01-XX-PL-L-9524 - LANDSCAPE GA - CYCLE STORE

PRP-BDP-Z01-XX-PL-L-9541 - TYPICAL LANDSCAPE DETAILS 1 OF 3

PRP-BDP-Z01-XX-PL-L-9542 - TYPICAL LANDSCAPE DETAILS 2 OF 3

PRP-BDP-Z01-XX-PL-L-9544 - TYPICAL LANDSCAPE DETAILS 3 OF 3

P11 STAGE 4 ISSUE. IF JRM 26.11.21

ARMCO ALONG SERVICE ROAD REPLACED WITH BOLLARDS, KERBS ALONG SERVICE ROAD AMENDED. ADDITIONAL SECTION MARKS ADDED. KEY UPDATED.

REV	DESCRIPTION	DRW	CHK	D	DATE
P10	FM FEATURE SCREEN ALIGNMENT AMENDED FOLLOWING LIAISON WITH ENW AND CADENT. AMENITY GRASS ADDED AROUND GAS EQUIPMENT. 1 NO. PROPOSED TREE AND PLAQUE REPOSITIONED. KEY UPDATED	IF	JRM	09.11.21	
P09	SEATING RECESSES OMITTED FROM GARDEN SPACE. ADDITIONAL SEATING ADDED STONE PLAQUE ADDED WITHIN PLANTING BED 1 NO. SMALL RAISED PLANTER OMITTED ADJACENT TO BUILDING FIRE ESCAPE PEDESTRIAN CROSSING POINTS ADDED TO SERVICE ROAD. PAVEMENT BUILDOUT ADDED TO SERVICE ROAD TO ACCOMMODATE GAS PIPE INTO BUILDING. EXTENT OF WORKS NOTE ADDED TO SERVICE ROAD. KEY UPDATED	IF	JRM	30.09.21	

CLIENT

MANCHESTER CANCER RESEARCH CENTRE

Founded by: MANCHESTER 1824 The University of Manchester

CANCER RESEARCH UK

NHS The Christie NHS Foundation Trust

PROJECT TITLE

Paterson Redevelopment Project

P2008381

DRAWING TITLE

Landscape General Arrangement Plan

Sheet 1 of 3

DRAWING NO.

PRP-BDP-Z01-XX-PL-L-9521

SCALE

@ A1

1:100

DATE

MAR' 2020

REVISION

P11

BDP.

11 Ducie Street
PO Box 85, Piccadilly Basin
Manchester, M60 3JA
United Kingdom
T +44 (0)161 828 2200
F +44 (0)161 828 2235
www.bdp.com