


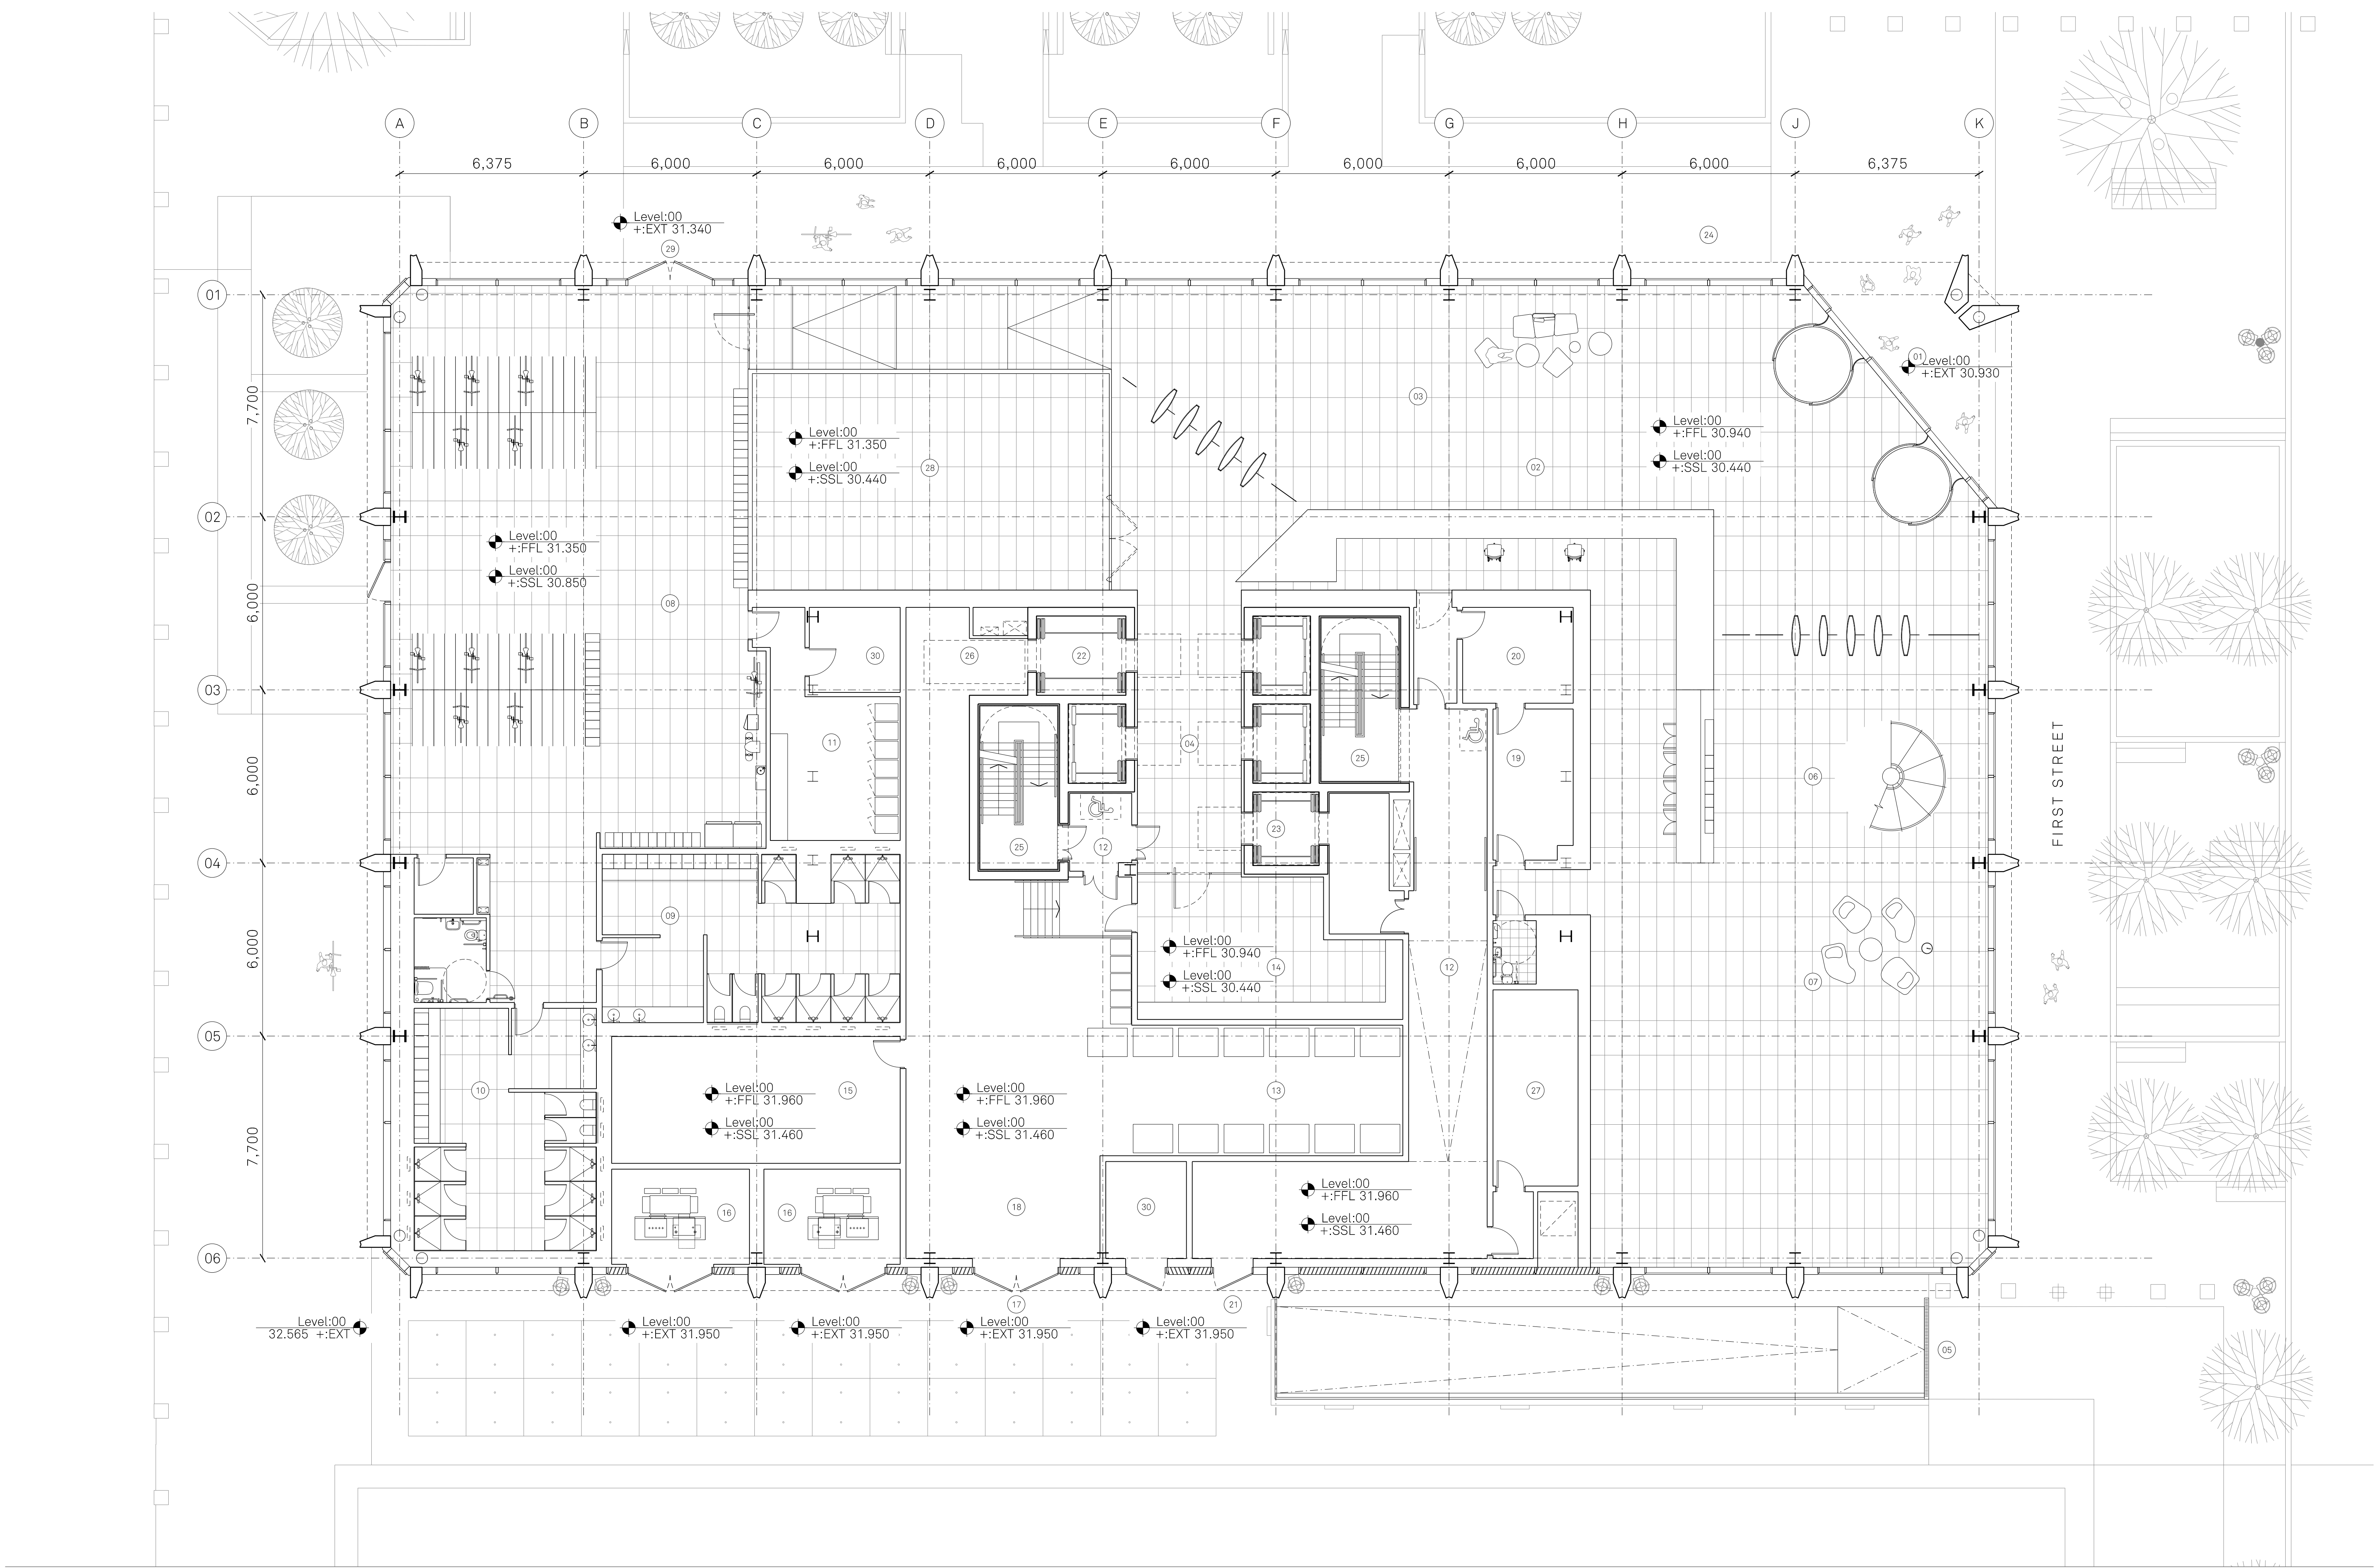

Notes:



KEY

- | | | | | | | | | | |
|--------------------|----------------------------------|--------------------------|------------------------|------------------------------|------------------------------------|---------------------------|-----------------------------------|---------------------------------------|-------------------------|
| 01 Office entrance | 04 Lift lobby | 07 Amenity space | 10 Male changing rooms | 13 Refuse store | 16 Substation | 19 Building manager suite | 22 Goods / passenger lift | 25 Stairs to upper floors | 28 Amenity space |
| 02 Reception | 05 Basement entrance access ramp | 08 Cycle store | 11 Drying room | 14 Post room / package store | 17 Service / refuse store entrance | 20 CCTV room | 23 Fire fighting / passenger lift | 26 Access hatch for plant replacement | 29 Cycle store entrance |
| 03 Speed gates | 06 Feature stair to 1st floor | 09 Female changing rooms | 12 Fire escape | 15 LV / HV switchroom | 18 Service area | 21 Fire service entrance | 27 Comms room | 30 Data room | |

Project Name:
Plot 9a
First Street

Drawn: HM
Checked: MH
Details: B

Title:
Ground Floor
General Arrangement Plan

Status: Planning

Issued for Planning

Scale: 1:100 @ A1

Project: 05662

Drawing No: B1_02_2200

Rev: B

Jon Matthews Architects

4th Floor, Centurion House, 129 Deansgate, Manchester, M3 3WR

0161 974 3690

Copyright of this drawing is vested in Jon Matthews Architects and must not be copied or reproduced without written consent. Figured dimensions only are to be taken from this drawing. Do not scale from this drawing. For full company disclosure please visit www.jonmatthewsarchitects.com