


PLAN GRID NORTH

LEGEND

AV	AIR VALVE	MH	MANHOLE
BOL	BOLLARD	MCR	MARKER
BH	BORE HOLE	MS	MILE STONE
BN	BIN	MP	MONITORING POINT
BS	BUS STOP	N/P	NAME PLATE
CTV	CABLE TV COVER	PT	POST
CB	CONTROL BOX	PB	POST OFFICE BOX
DR	DRAIN	RWP	RAINWATER PIPE
DL	DROP LINE	RL	RIDGE LEVEL
ER	EARTH ROD	RS	ROAD SIGN
EL	EAVES LEVEL	RE	RODDING EYE
EC	ELEC INSPECTION COVER	SP	SIGN POST
EP	ELECTRICITY POLE	SEP	STATION
FH	FIRE HYDRANT	TC	TELECOM COVER
FP	FLAG POLE	TP	TELEGRAPH POLE
GV/T	GAS VALVE/TAP	TCB	TELEPHONE CALL BOX
G	GATE	T	TIE WIRE
GP	GATE POST	TB	TRAFFIC BOLLARD
G	GULLY	TL	TRAFFIC LIGHT
IC	INSPECTION COVER	TLB	TRAFFIC LIGHT BOX
IL	INVERT LEVEL	T	TREE
KO	KERB OUTLET	G2.5	TREE GIRTH
LP	LAMP POST	WM	WATER METER
LB	LIFEBUOY	WO	WATER OUTLET
MH	MANHOLE	WSV/T	WATER STOP VALVE/TAP

Palisade	Palisade
W/M	WIRE MESH
B/W	BARBED WIRE
C/W	CONC PANEL
P/W	POST AND WIRE
T/W	POST AND RAIL
T/R	IRON RAIL
C/W	CLOSE BOARDED
CH/L	CHAIN LINK
CH/L	WATER COURSE
K	KERB
F	FENCE
S/C	SURFACE CHANGE
D/C	DRAINAGE CHANNEL
W	WALL
T/B	TOP BANK
B/B	BOTTOM BANK
B	BUILDING
B/C	BUILDING CANOPY
O/E	OVER HEAD ELECTRICAL
O/T	OVER HEAD TELECOM
H	HEDGE

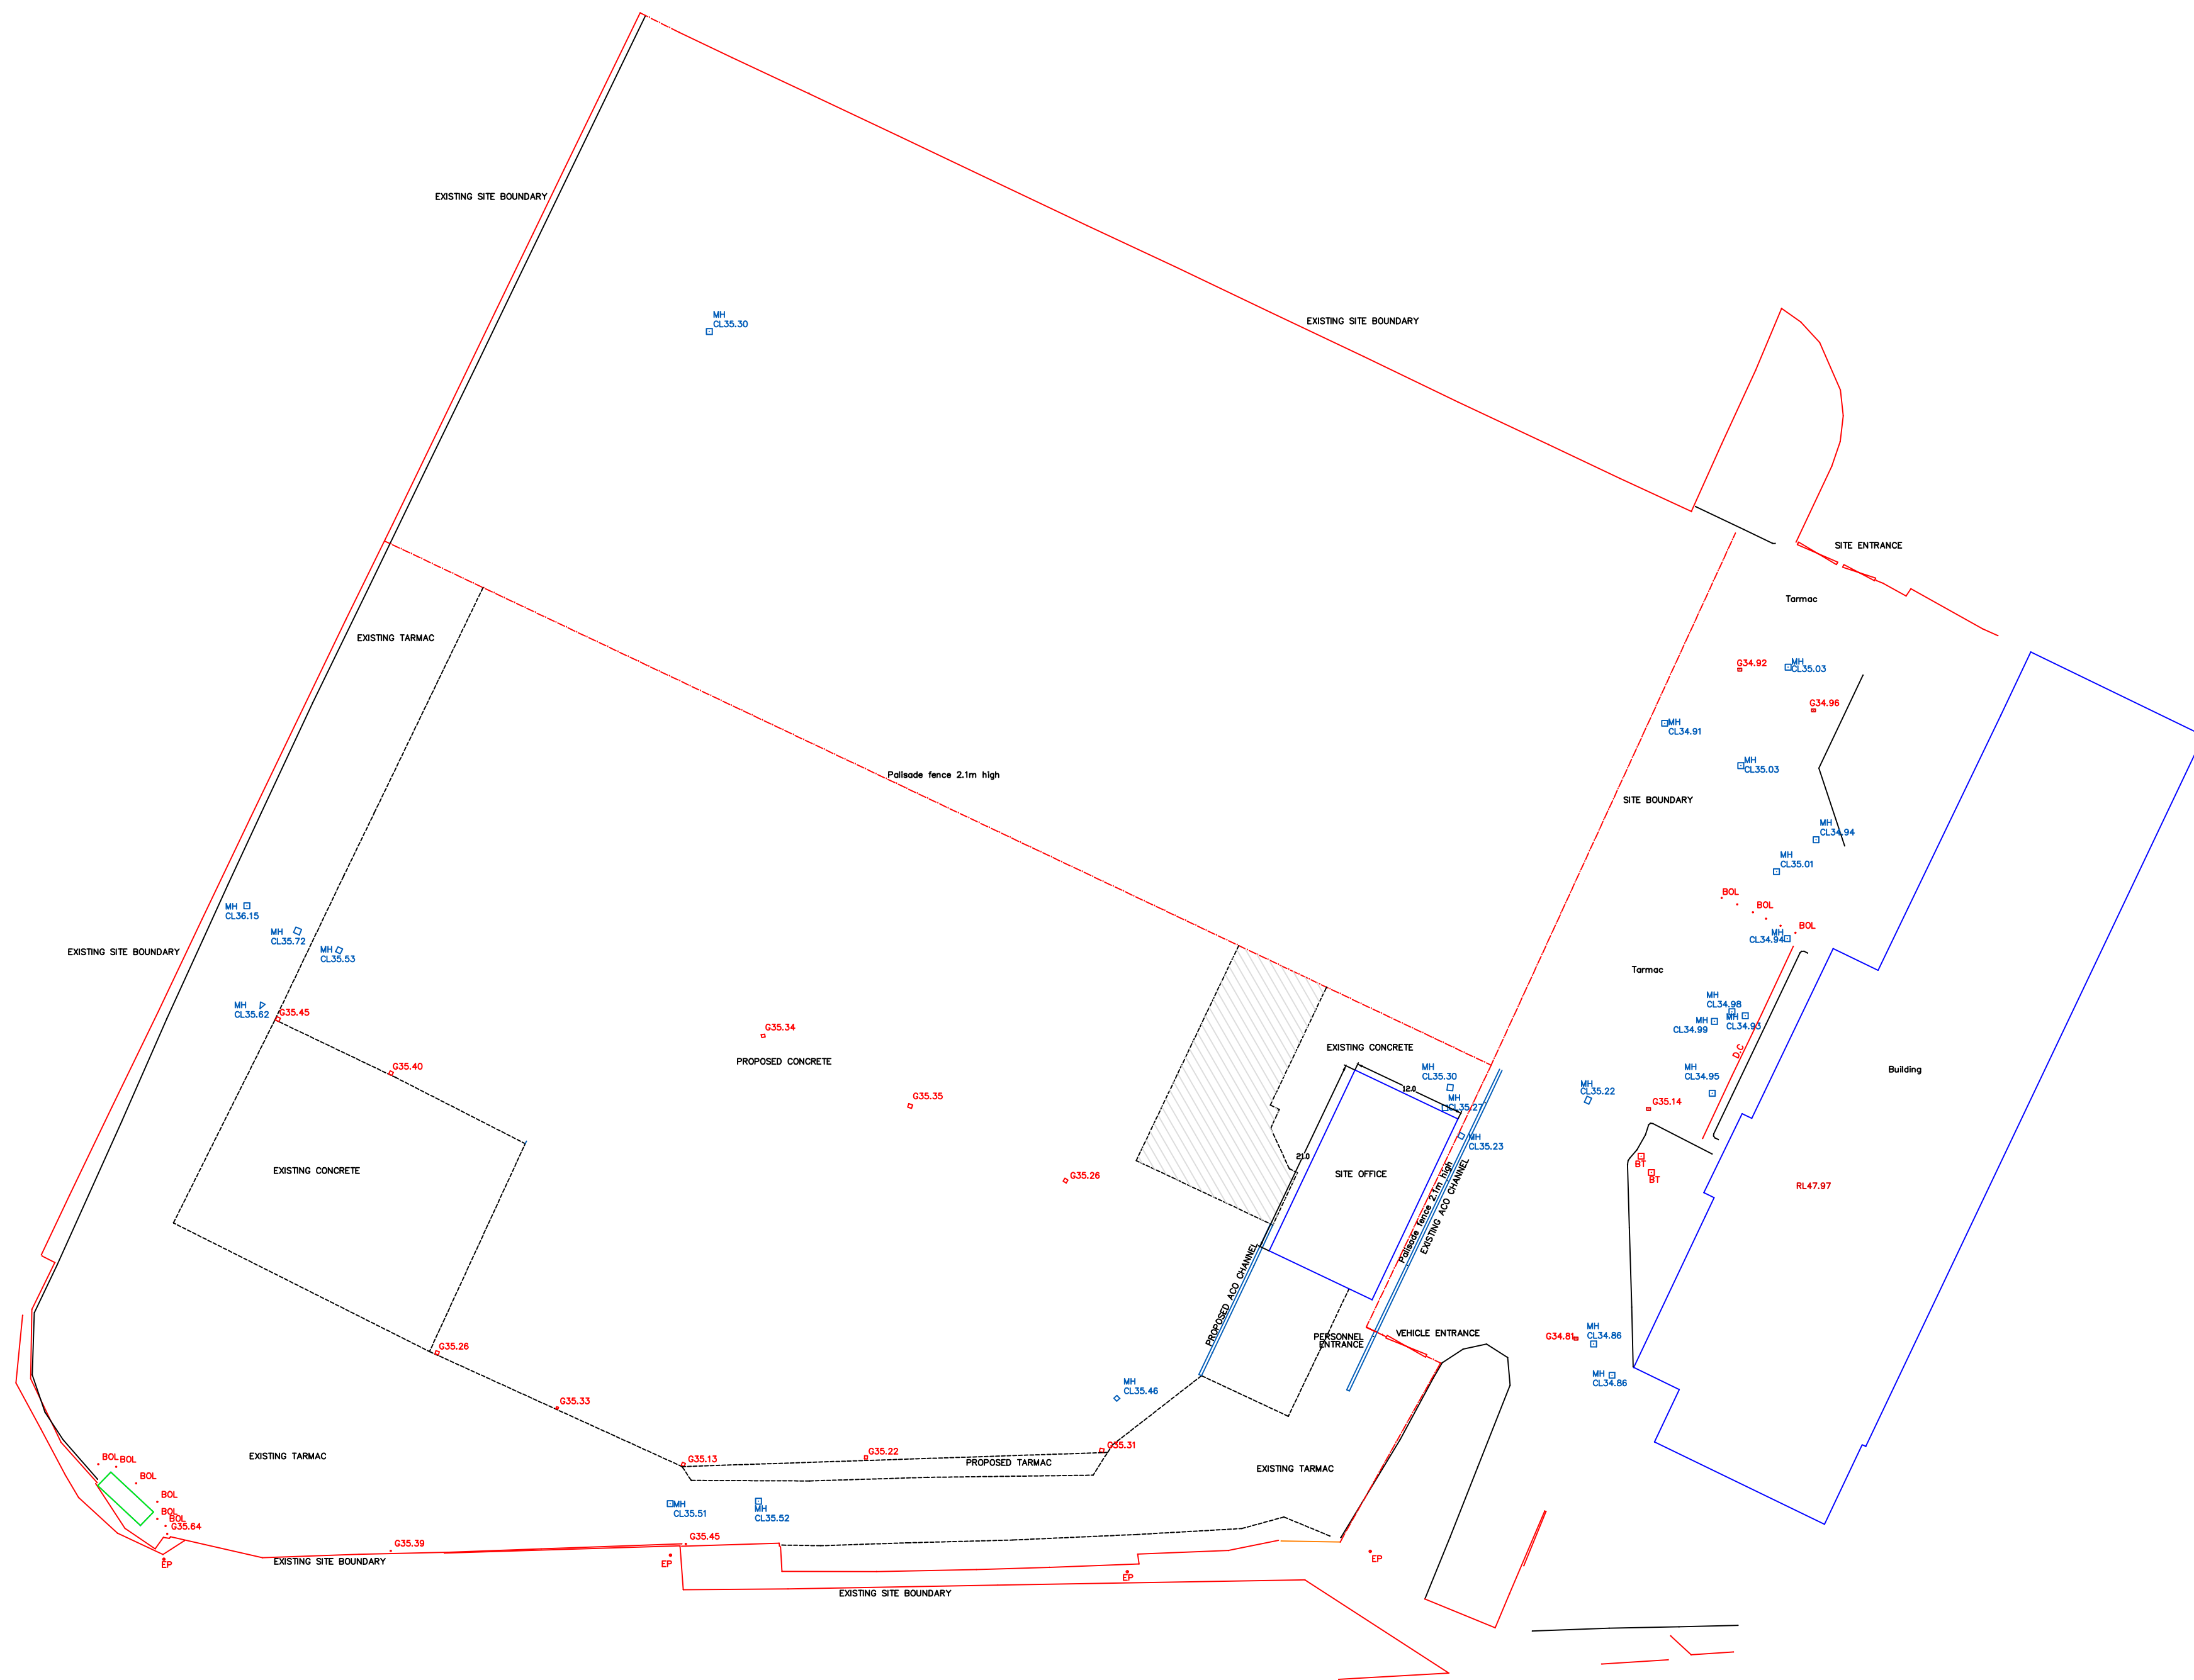

Client

Project Title
PROPOSED SITE LATOUT
Paston Road
Sharston
Manchester

Scale	Date	Job No
1:500	MAR 20	Pas P03
Surveyed	Drawn	Checked
D.H	D.H	D.H