
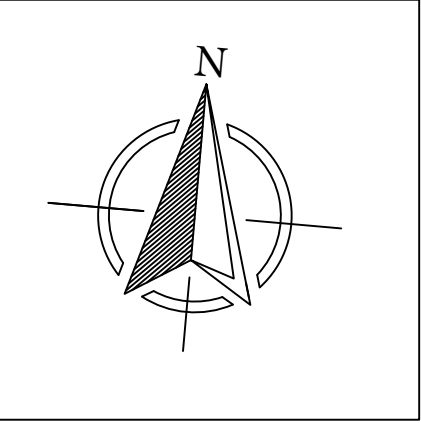


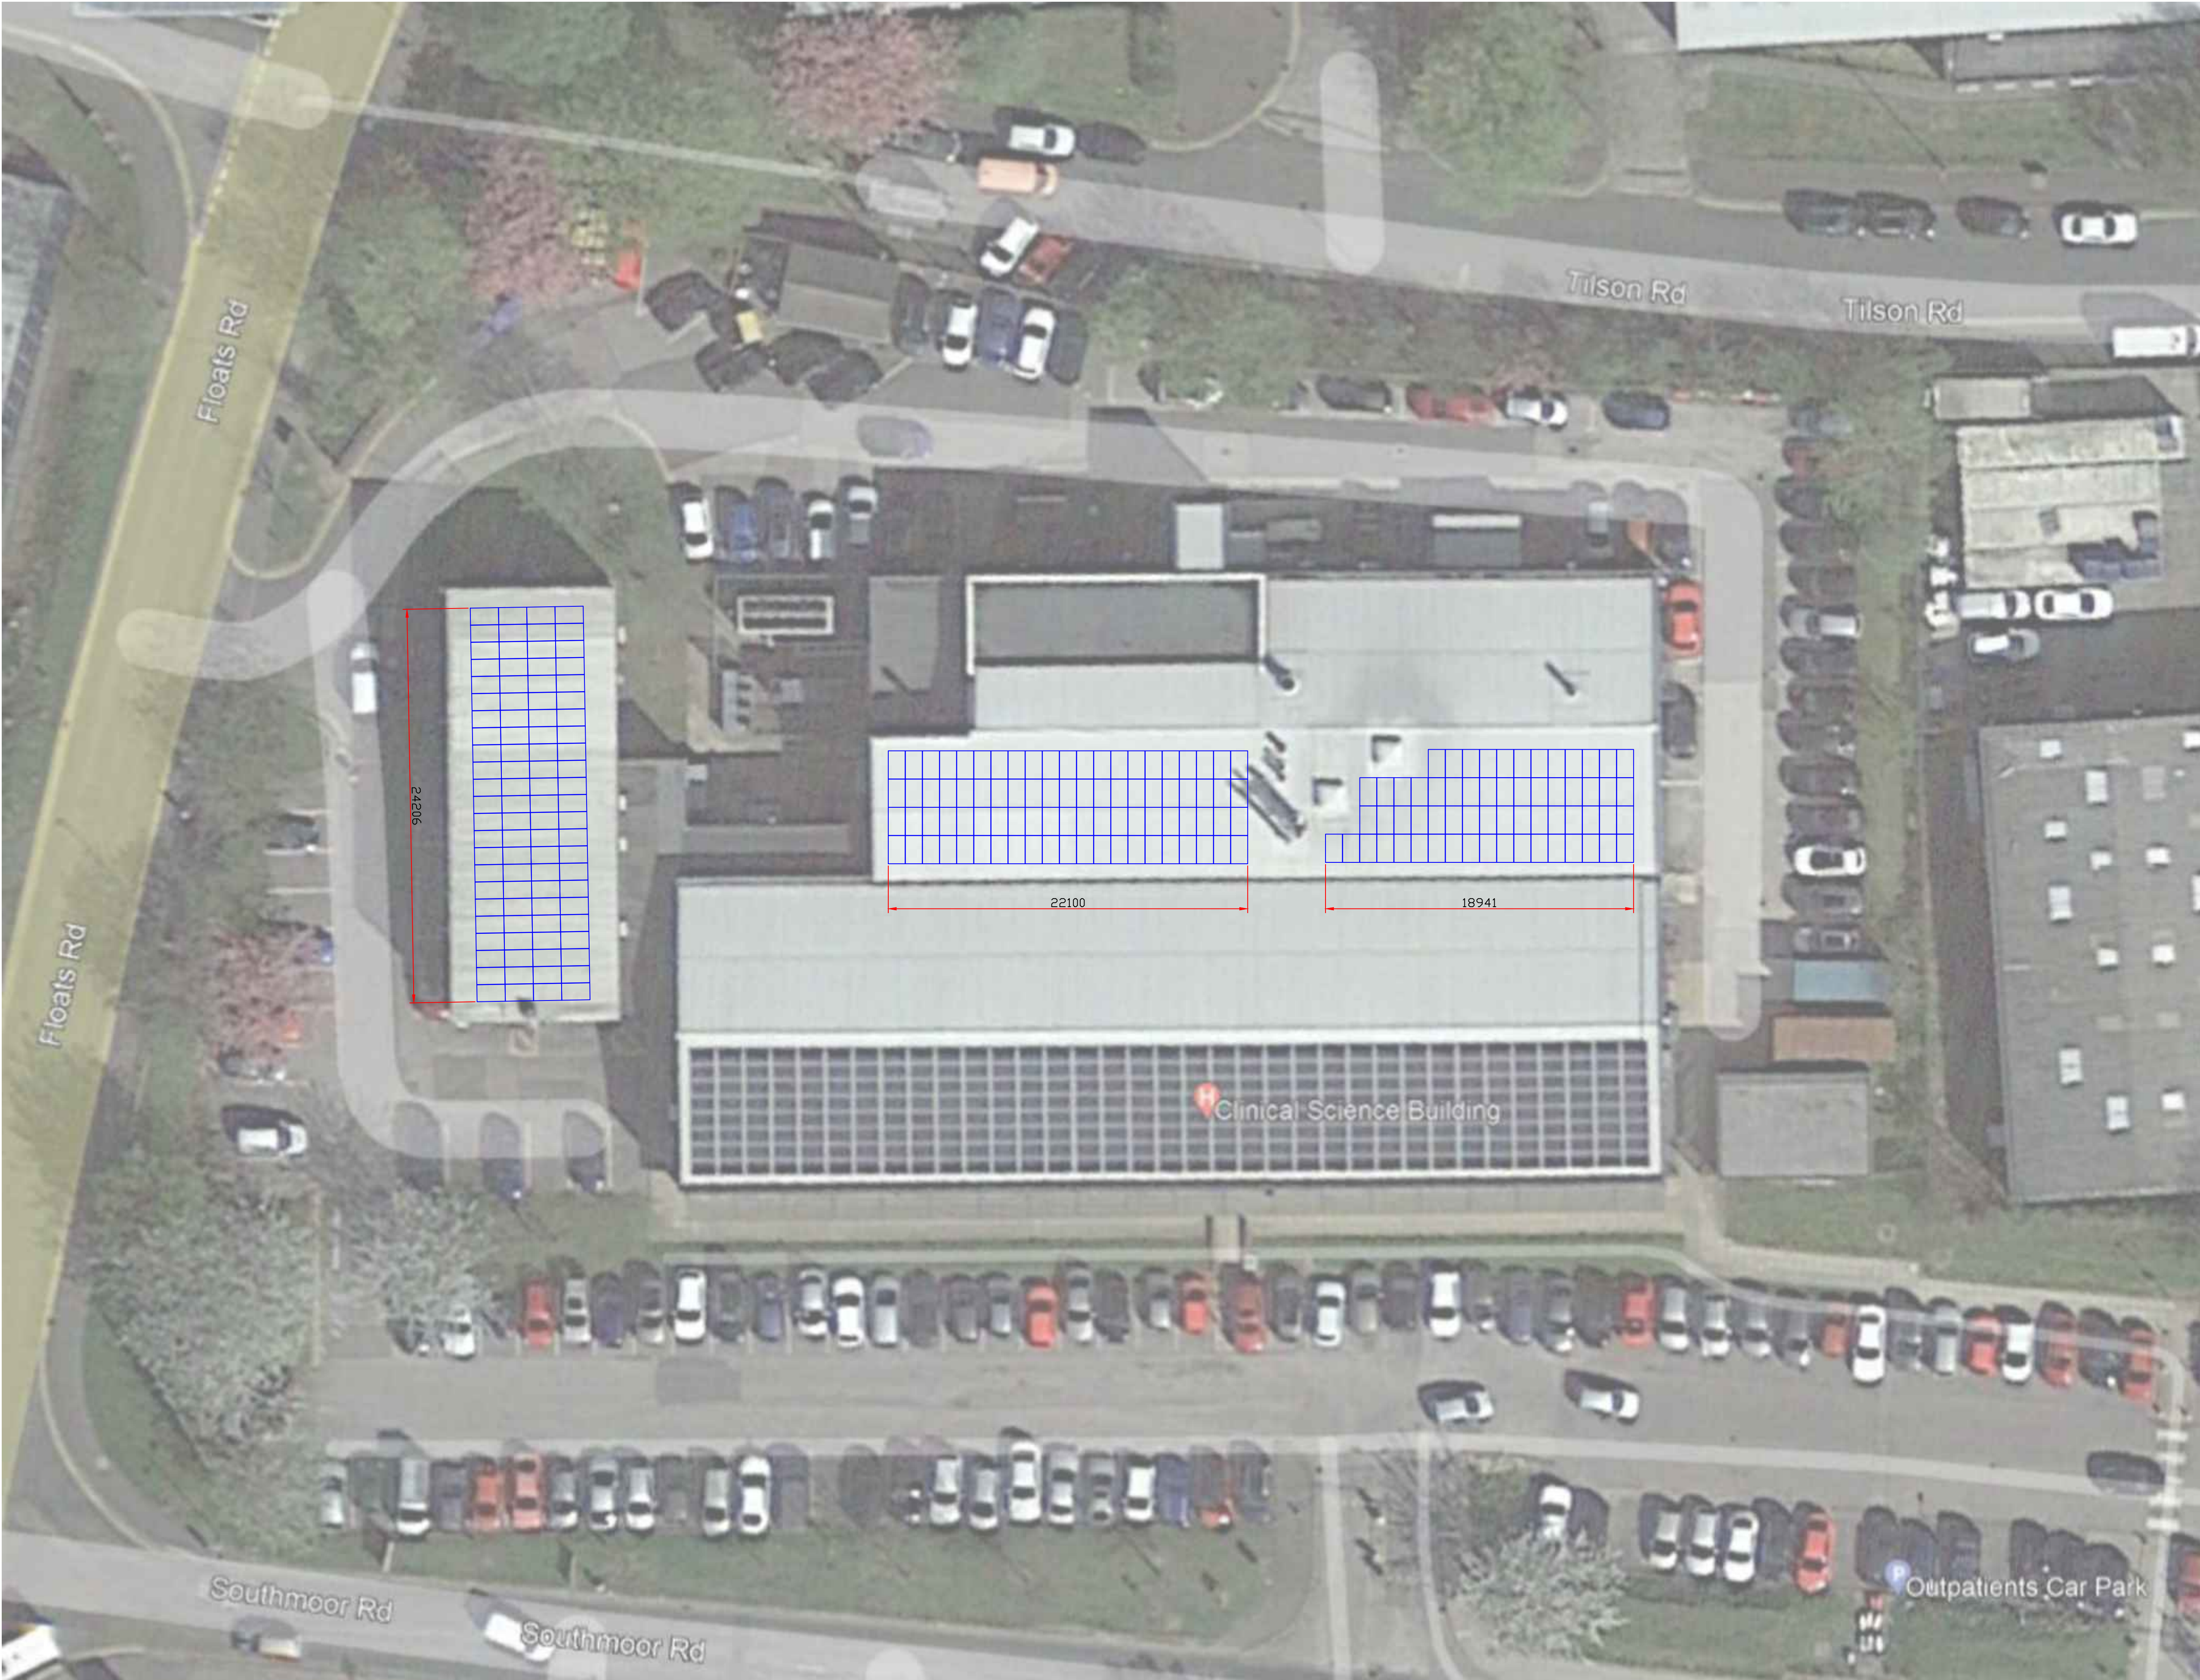

MODULE TYPE
Trina TSM-DE-08M(II) - 380Wp
238 No. x 380 Watt, Giving a Total Power of 90.4 kWp

MODULE DIMENSIONS
1763mm x 1040mm x 35 mm

INVERTERS
1 x SOLAREDGE SE82.2K

KEY:
SOLAR MODULES

WORK IN PROGRESS

P.01	04.11.21	WORK IN PROGRESS	CJP	CJP	
REV	DATE	DESCRIPTION	DRN	CAD QA	CHK APP

centrica
Business Solutions

Millstream
Maidenhead Rd, Windsor
SL4 5GD
Tel: +44 (0) 175 349 4000
CentricaBusinessSolutions.com



PROJECT: WYTHENSHAWE HOSPITAL						
TITLE: PV LAYOUT ON ROOF - CLINICAL SERVICES BUILDING						
DATE	04.11.21	SCALE	1:200	SHEET	A1	CBS-W
WORK IN PROGRESS				STATUS:	STAGE:	REV:
				S0	2	P.01
DRG-NUMBER:						
43218-CBS-XX-RF-DR-M-4202						

ENGINEER: ROLF OLDACH
E: ROLF.OLDACH@CENTRICA.COM
T:07557 618 218