

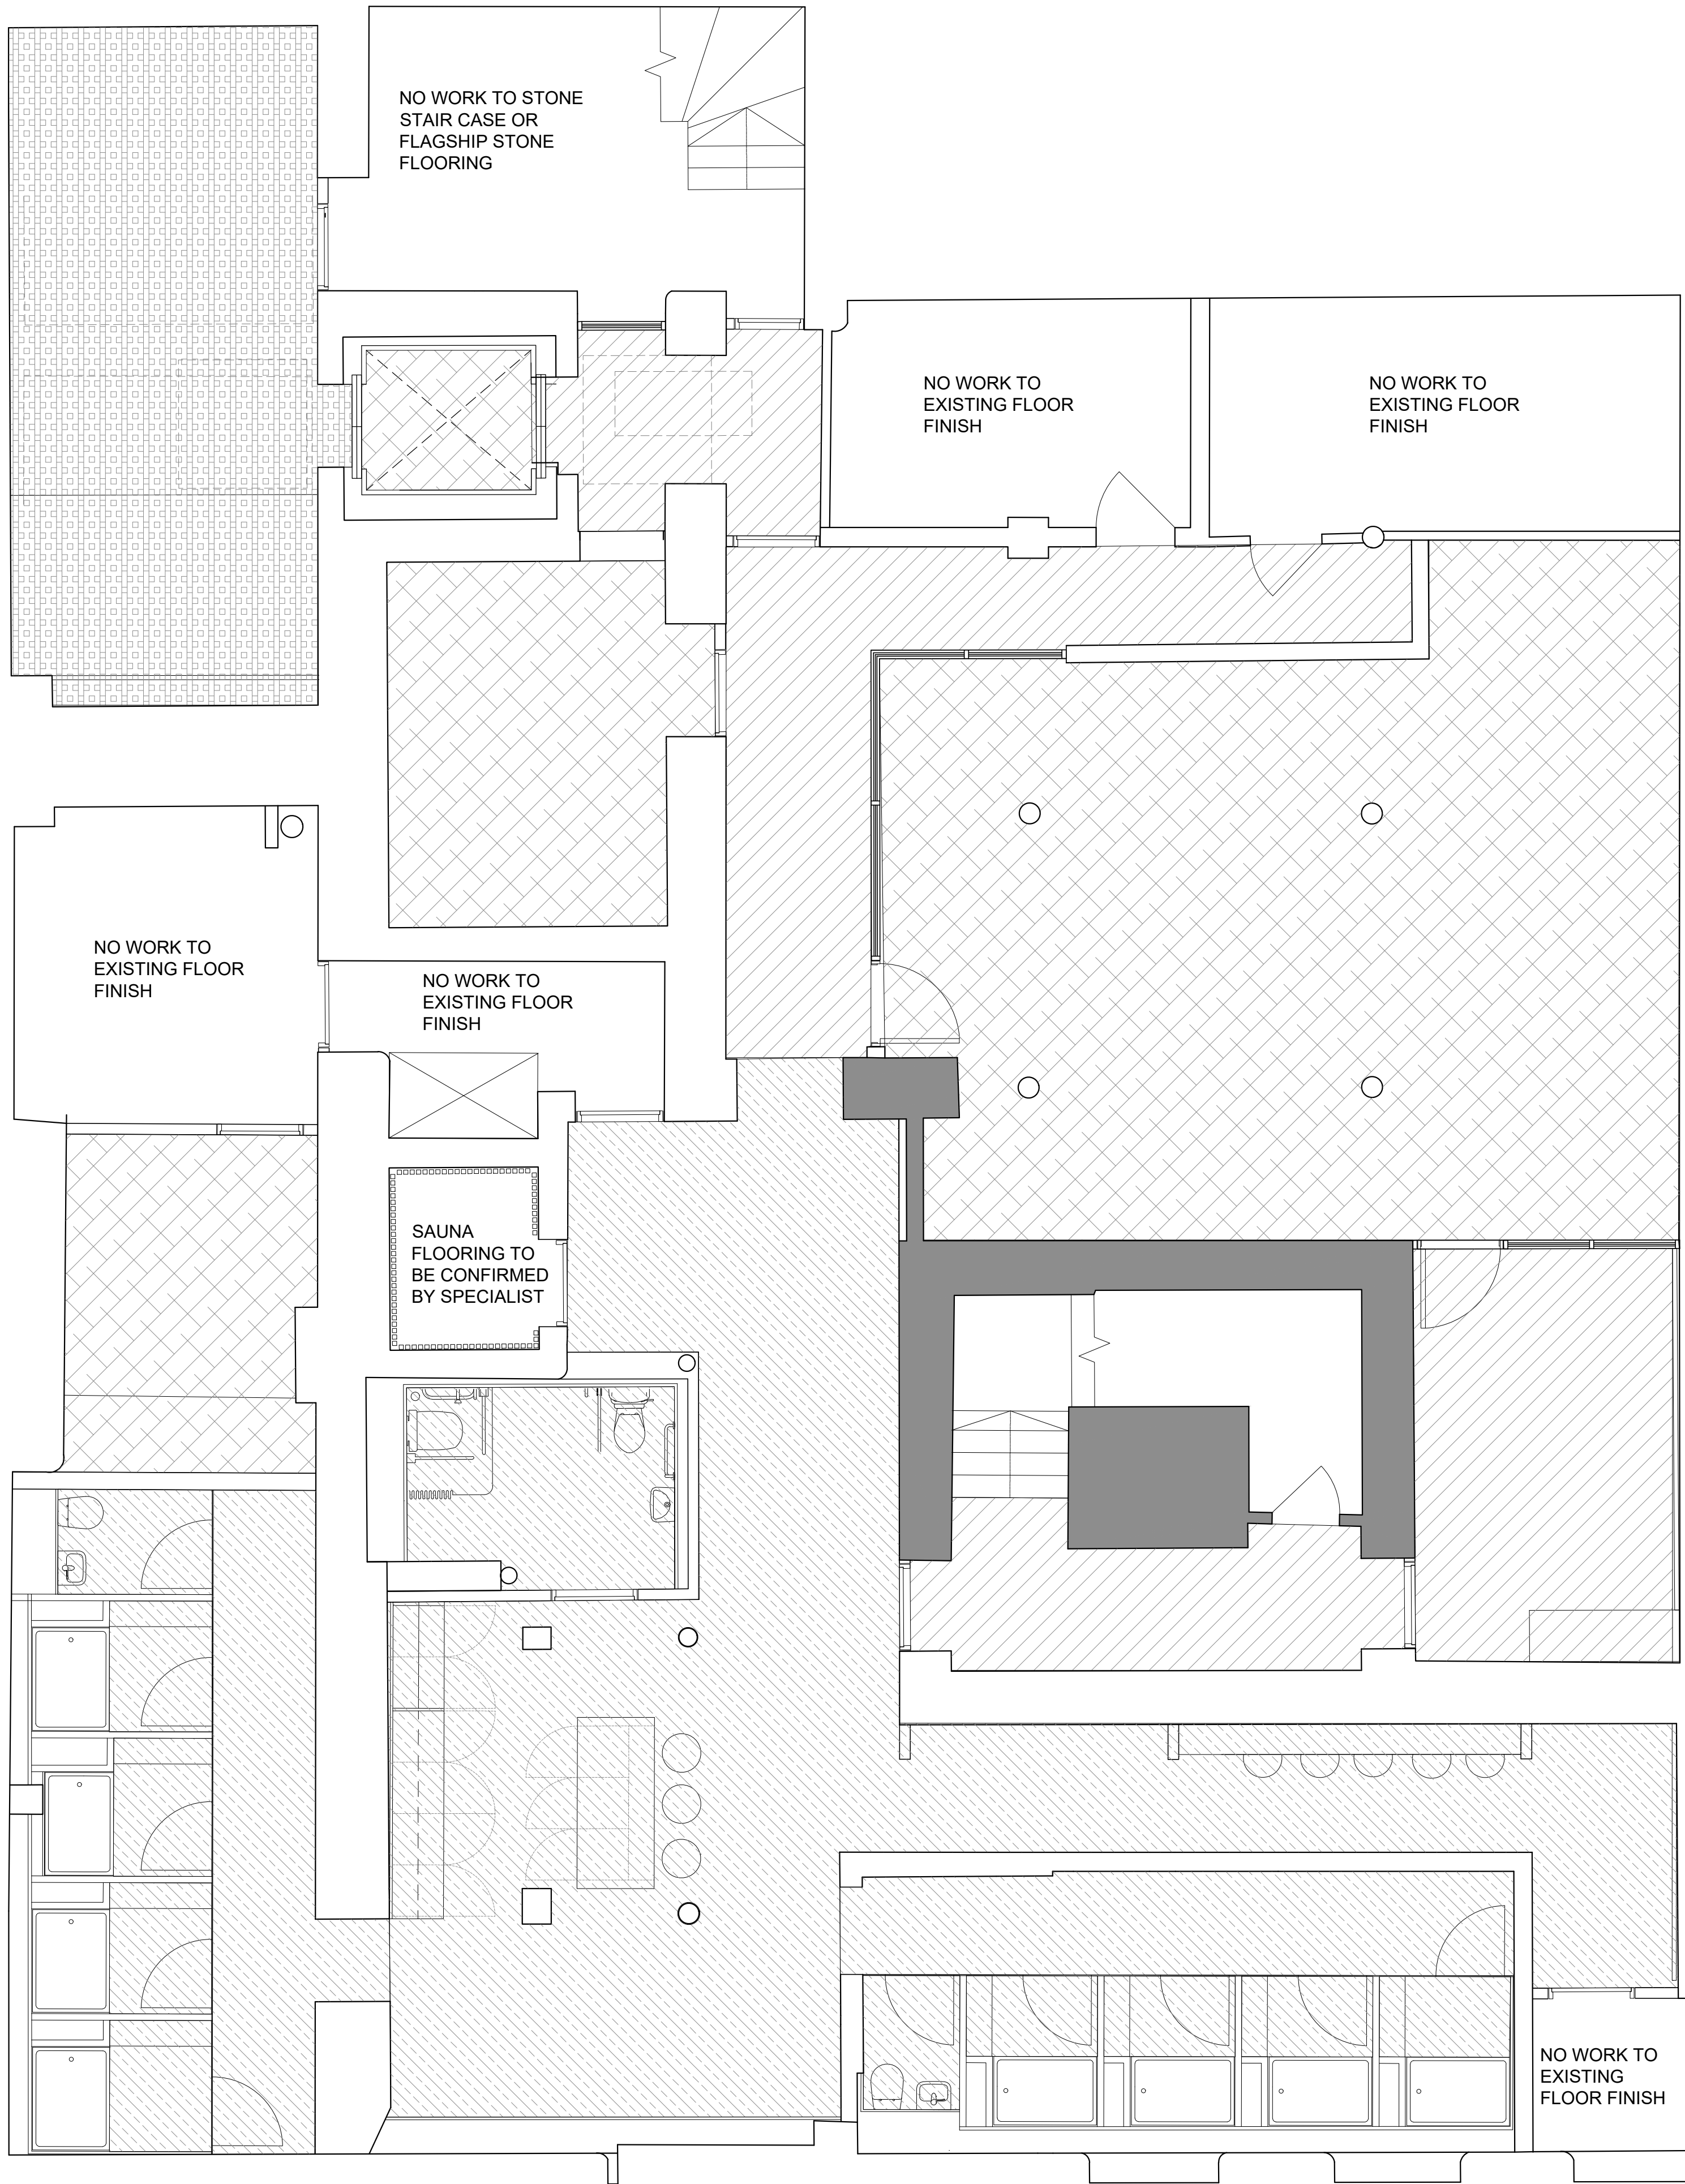


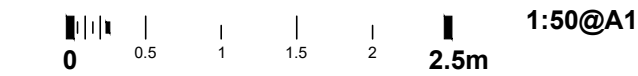

- FLOOR FINISH KEY:**
- TYPE 1**
NEW TIMBER LVT FLOORING LAID IN CHEVRON PATTERN
 - TYPE 2**
NEW LARGE FORMAT FLOOR TILES
 - TYPE 3**
NEW DECORATIVE FEATURE FLOOR TILES
 - TYPE 4**
NEW SHEET VINYL FLOORING
 - TYPE 5**
NEW EPOXY FLOOR PAINT FINISH
 - TYPE 6**
NEW ENTRANCE MATTING
 - TYPE 7**
NEW CARPET FINISH TO EXISTING STAIR TREADS

GENERAL NOTES:
ALL FLOOR FINISHES ARE TO BE LEVEL WITH NO STEP AT INTERFACES WITH ADJACENT FINISHES. BEVELED UNDERLAY TO BE USED WHERE REQUIRED TO SWEETEN-OUT ANY BUILD-UP DISCREPANCIES.

notes

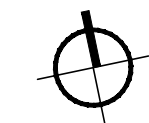

rev.	date	details	by
A	18.02.22	Issued for Information.	AW



Freetrade Exchange Refurbishment
Clearbell
27 Peter Street, Manchester, M2 5GB

drawing title			
Proposed Floor Finishes Basement			
scale	date	drawn	format
1:50	Sept 2021	BC	a1
status			
Information			
drawing number			revision
CFM.AR(43)001			A