
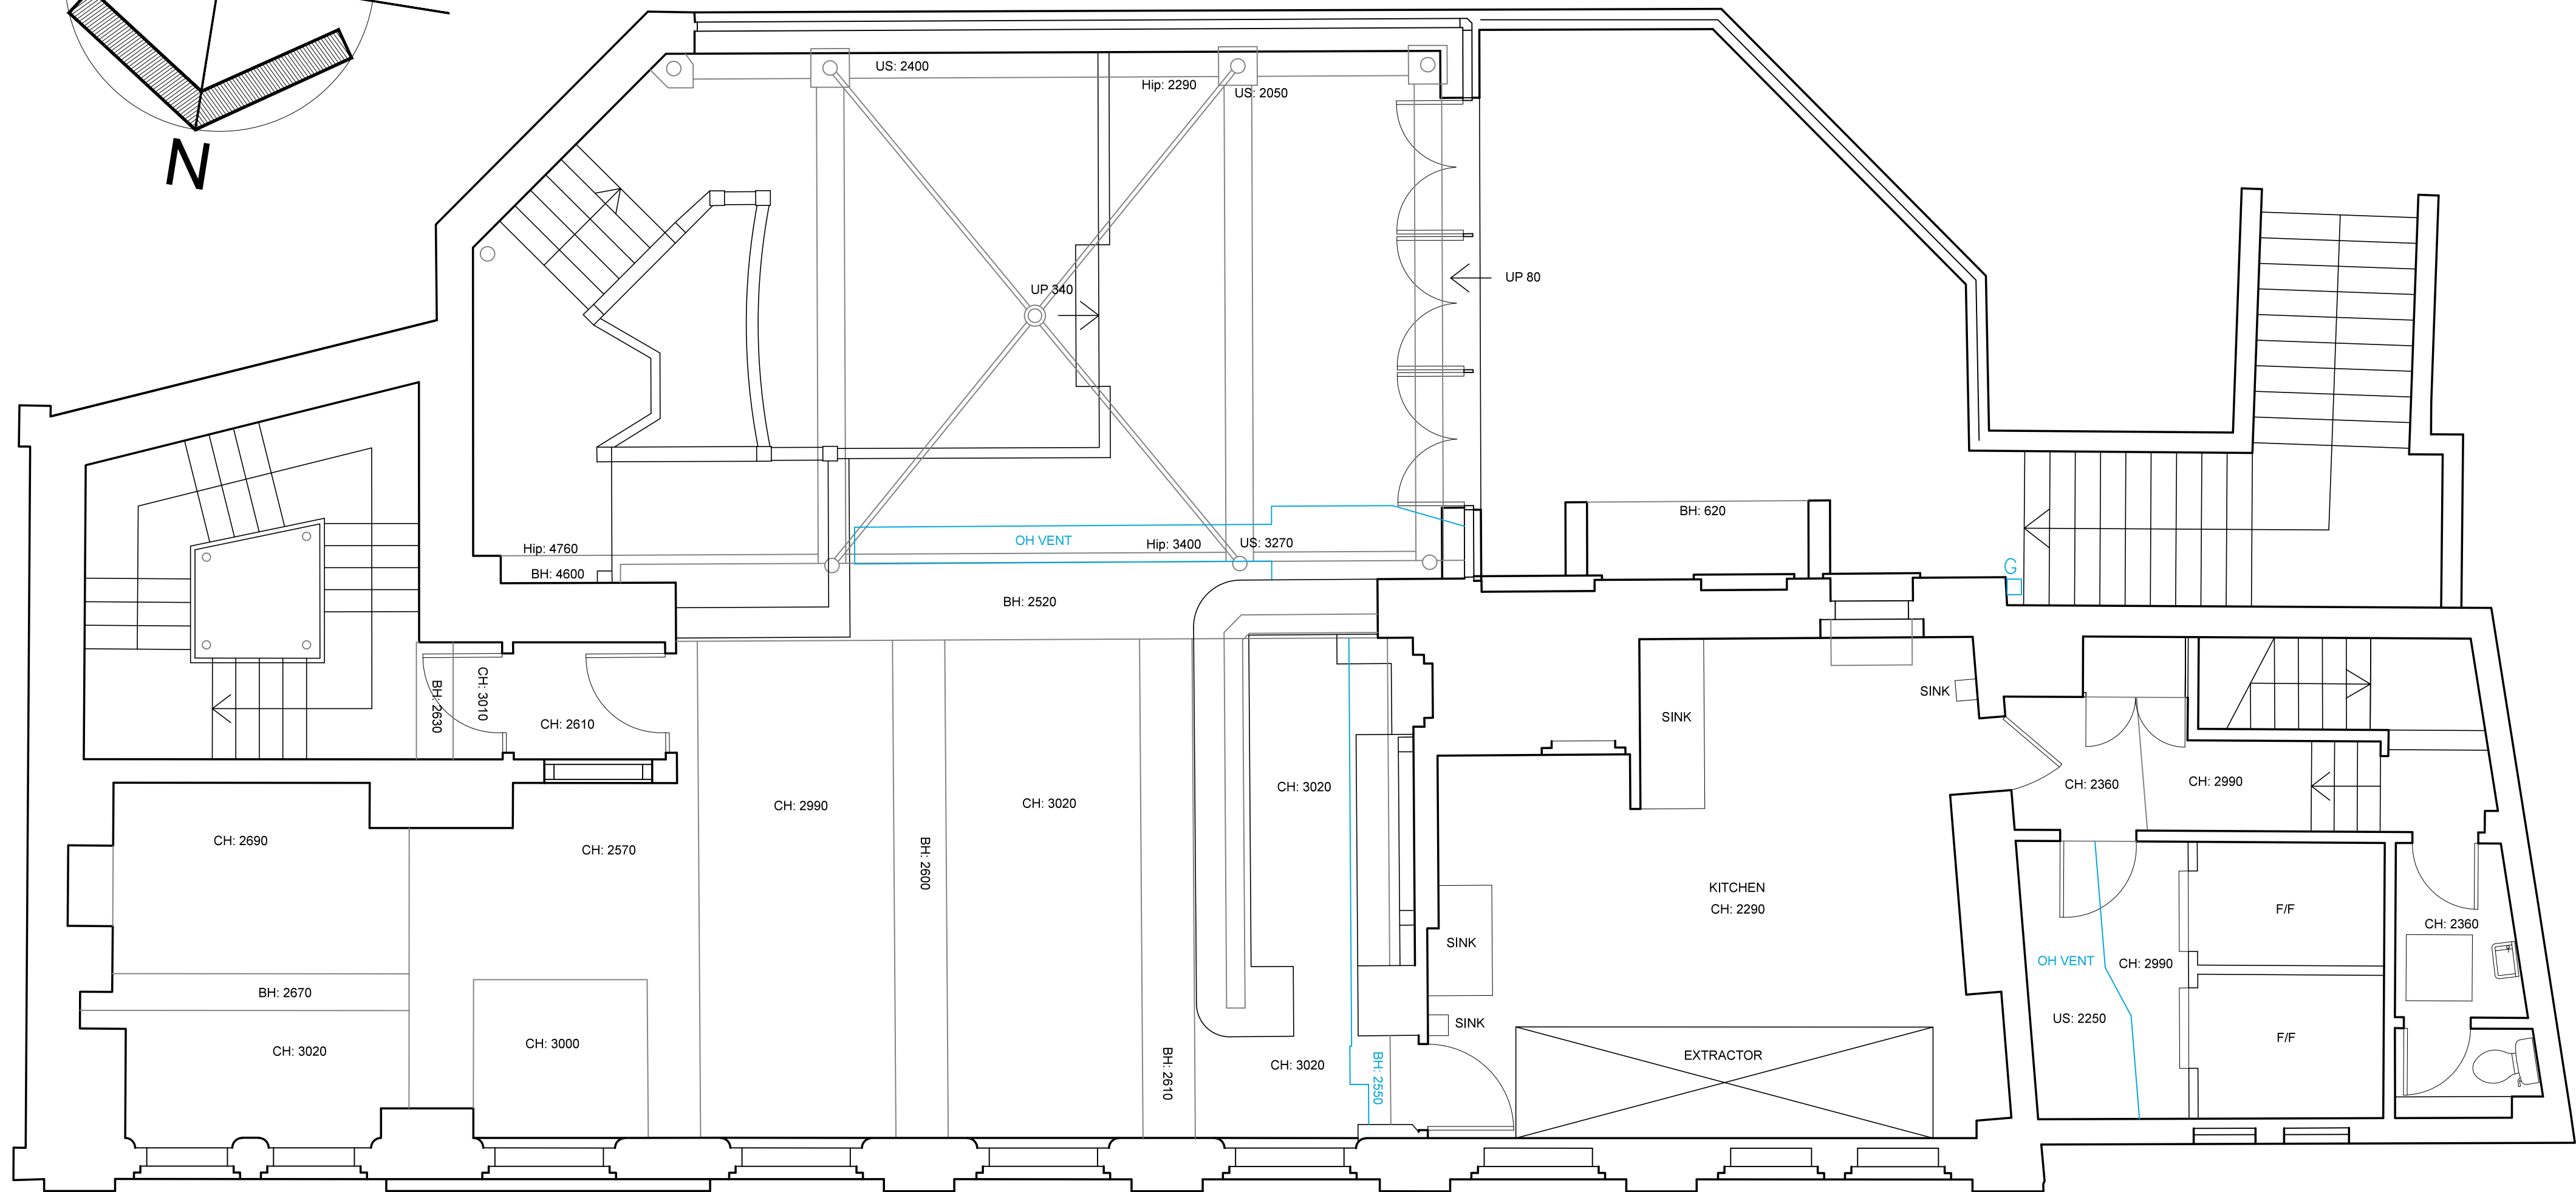
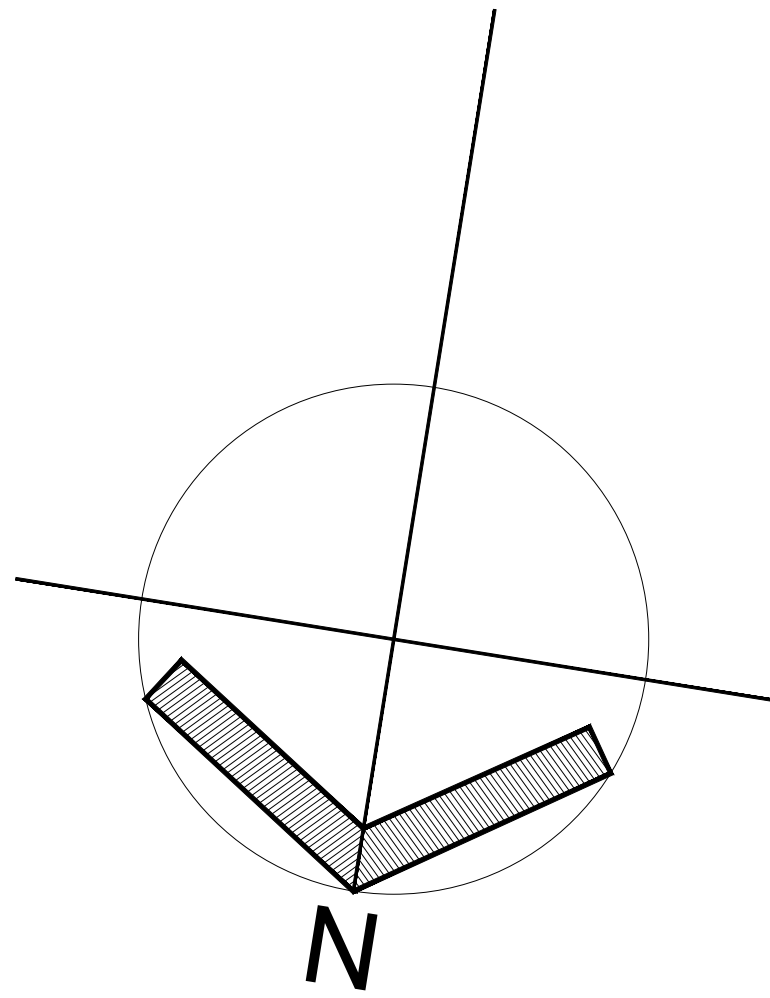


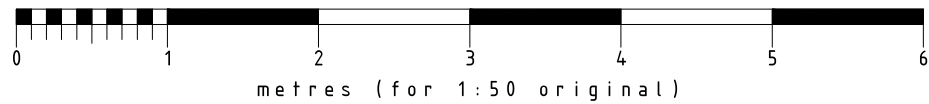

This drawing, design & all information contained herein remains the sole copyright of CONCORDE BGW & reproduction in any form is strictly forbidden unless permission is obtained in writing.

NOTES:

- Do not scale from this drawing, all dimensions must be checked on site. The contractor must verify all site dimensions, drawings, details & specifications. Any discrepancies must be reported to CONCORDE BGW prior to any commencement of work.
- Figure dimensions to take preference over those scaled.
- All specified items are to be installed in accordance with the manufacturers recommendations & instructions.

© Copyright

A	08.10.19	SO	Measured survey carried out and drawing number amended.
Rev:	Date:	Init:	Note:
Stage:			
SURVEY			
Client: J.W. LEES			
Project address: The Rain Bar 80 Great Bridgewater Street Manchester M1 5JG			
Title: Existing First Floor Layout			
Scale: 1:50		Dwg size: A1	
Drawn by: NTB		Date: 08.10.19	
Drawing no: 4071-01.03		Rev: A	

CONCORDE BGW GROUP

London
Unit 114
Screenworks
22 Highbury Grove
N5 2EF

Doncaster
Palmer Street
Hyde Park
Doncaster
DN4 5DD

Nottingham
Unit 3, The Glade
Business Centre
Forum Road
Nottingham
NG5 9RW

01302 361 024

concordebgw.com