



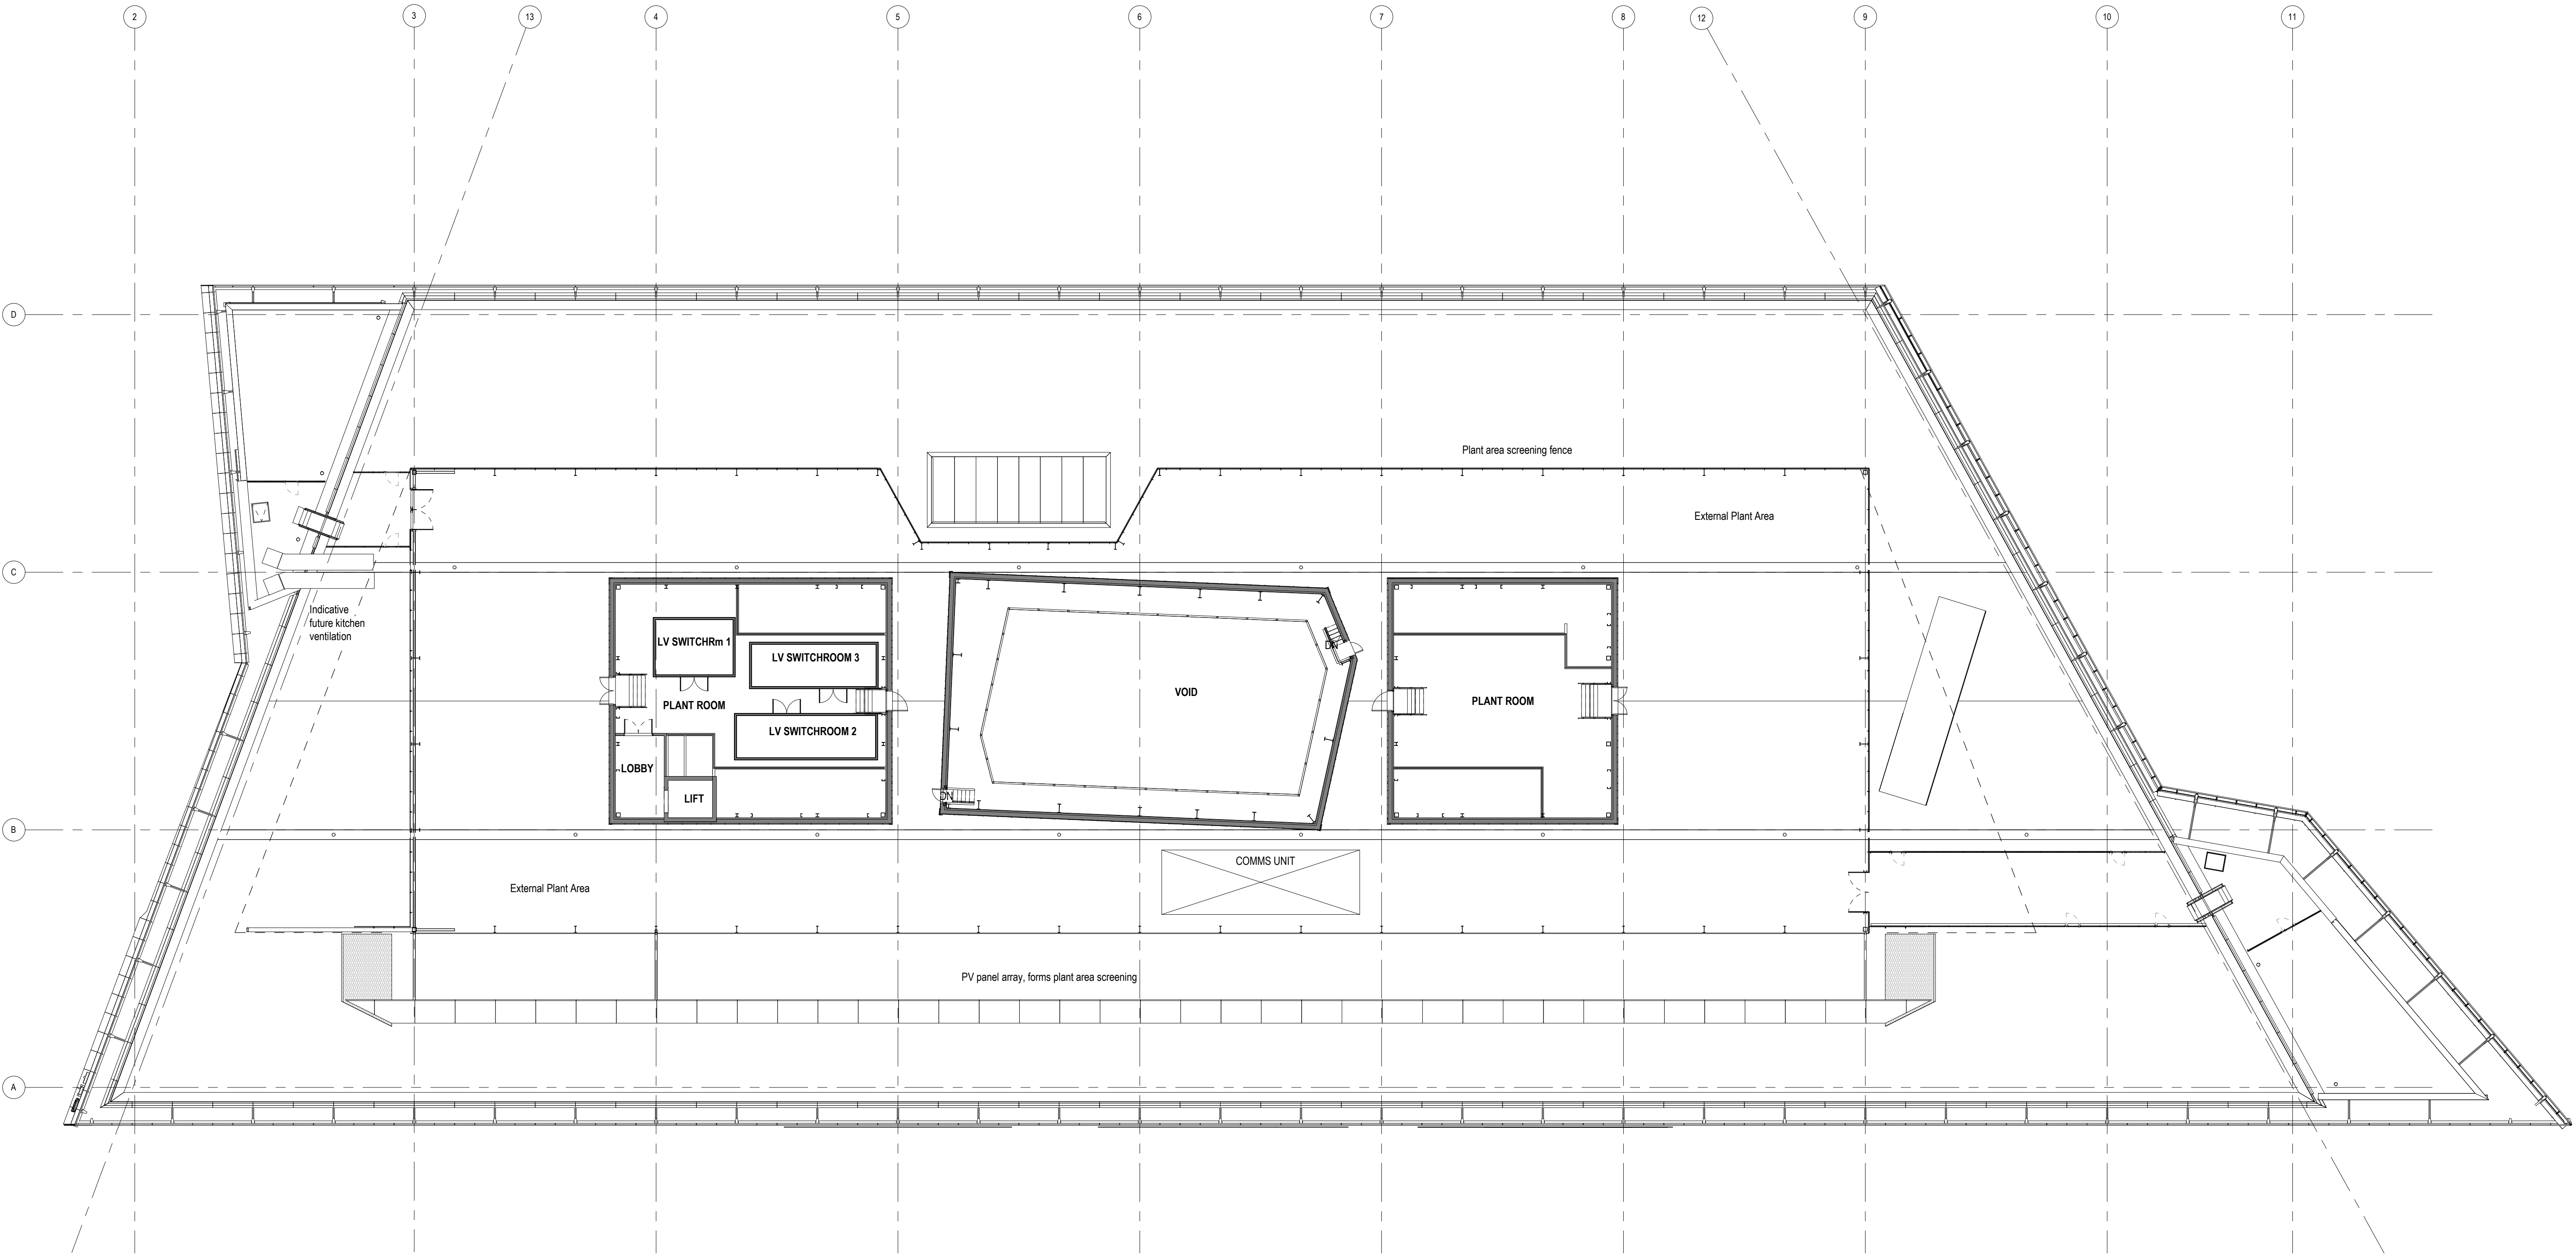

1 GA Plan - Phase 1 - Plant Layout
1 : 200

BUILDING DESIGN PARTNERSHIP SHALL HAVE NO RESPONSIBILITY FOR ANY USE MADE OF THIS DOCUMENT OTHER THAN FOR THAT WHICH IT WAS PREPARED AND ISSUED.
ALL DIMENSIONS SHOULD BE CHECKED ON SITE.
DO NOT SCALE FROM THIS DRAWING.
ANY DRAWING ERRORS OR DIVERGENCIES SHOULD BE BROUGHT TO THE ATTENTION OF BUILDING DESIGN PARTNERSHIP AT THE ADDRESS SHOWN BELOW.
DRAWINGS SHALL BE READ IN CONJUNCTION WITH THE FOLLOWING BEFORE WORK COMMENCES:
• THE CDM DESIGN ISSUES REGISTER
• THE BDP RISK SERIES OF DRAWINGS
• THE PROJECT CDM RISK REGISTER

NOTES

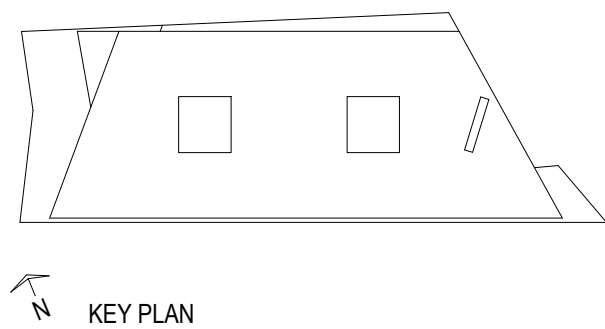

REVISION DESCRIPTION

DRAWN CHECKED DATE

REVISION DESCRIPTION

DRAWN CHECKED DATE

REVISION DESCRIPTION

DRAWN CHECKED DATE

CLIENT

11 Ducie Street
PO Box 85
Piccadilly Basin
Manchester
M60 3JA
United Kingdom
T +44 (0)161 828 2200
www.bdp.com

BDP.

PROJECT TITLE
The HIVE

BDP JOB NUMBER P2007773
DRAWING TITLE Commercial In Confidence

GA Plan - Roof Level

DRAWING NO.
HIVE-BDP-01-00-DR-A-EF_70_60-9006

SCALE
@ A1

1 : 200

DATE FIRST ISSUED
13/01/21

REVISION
P02