


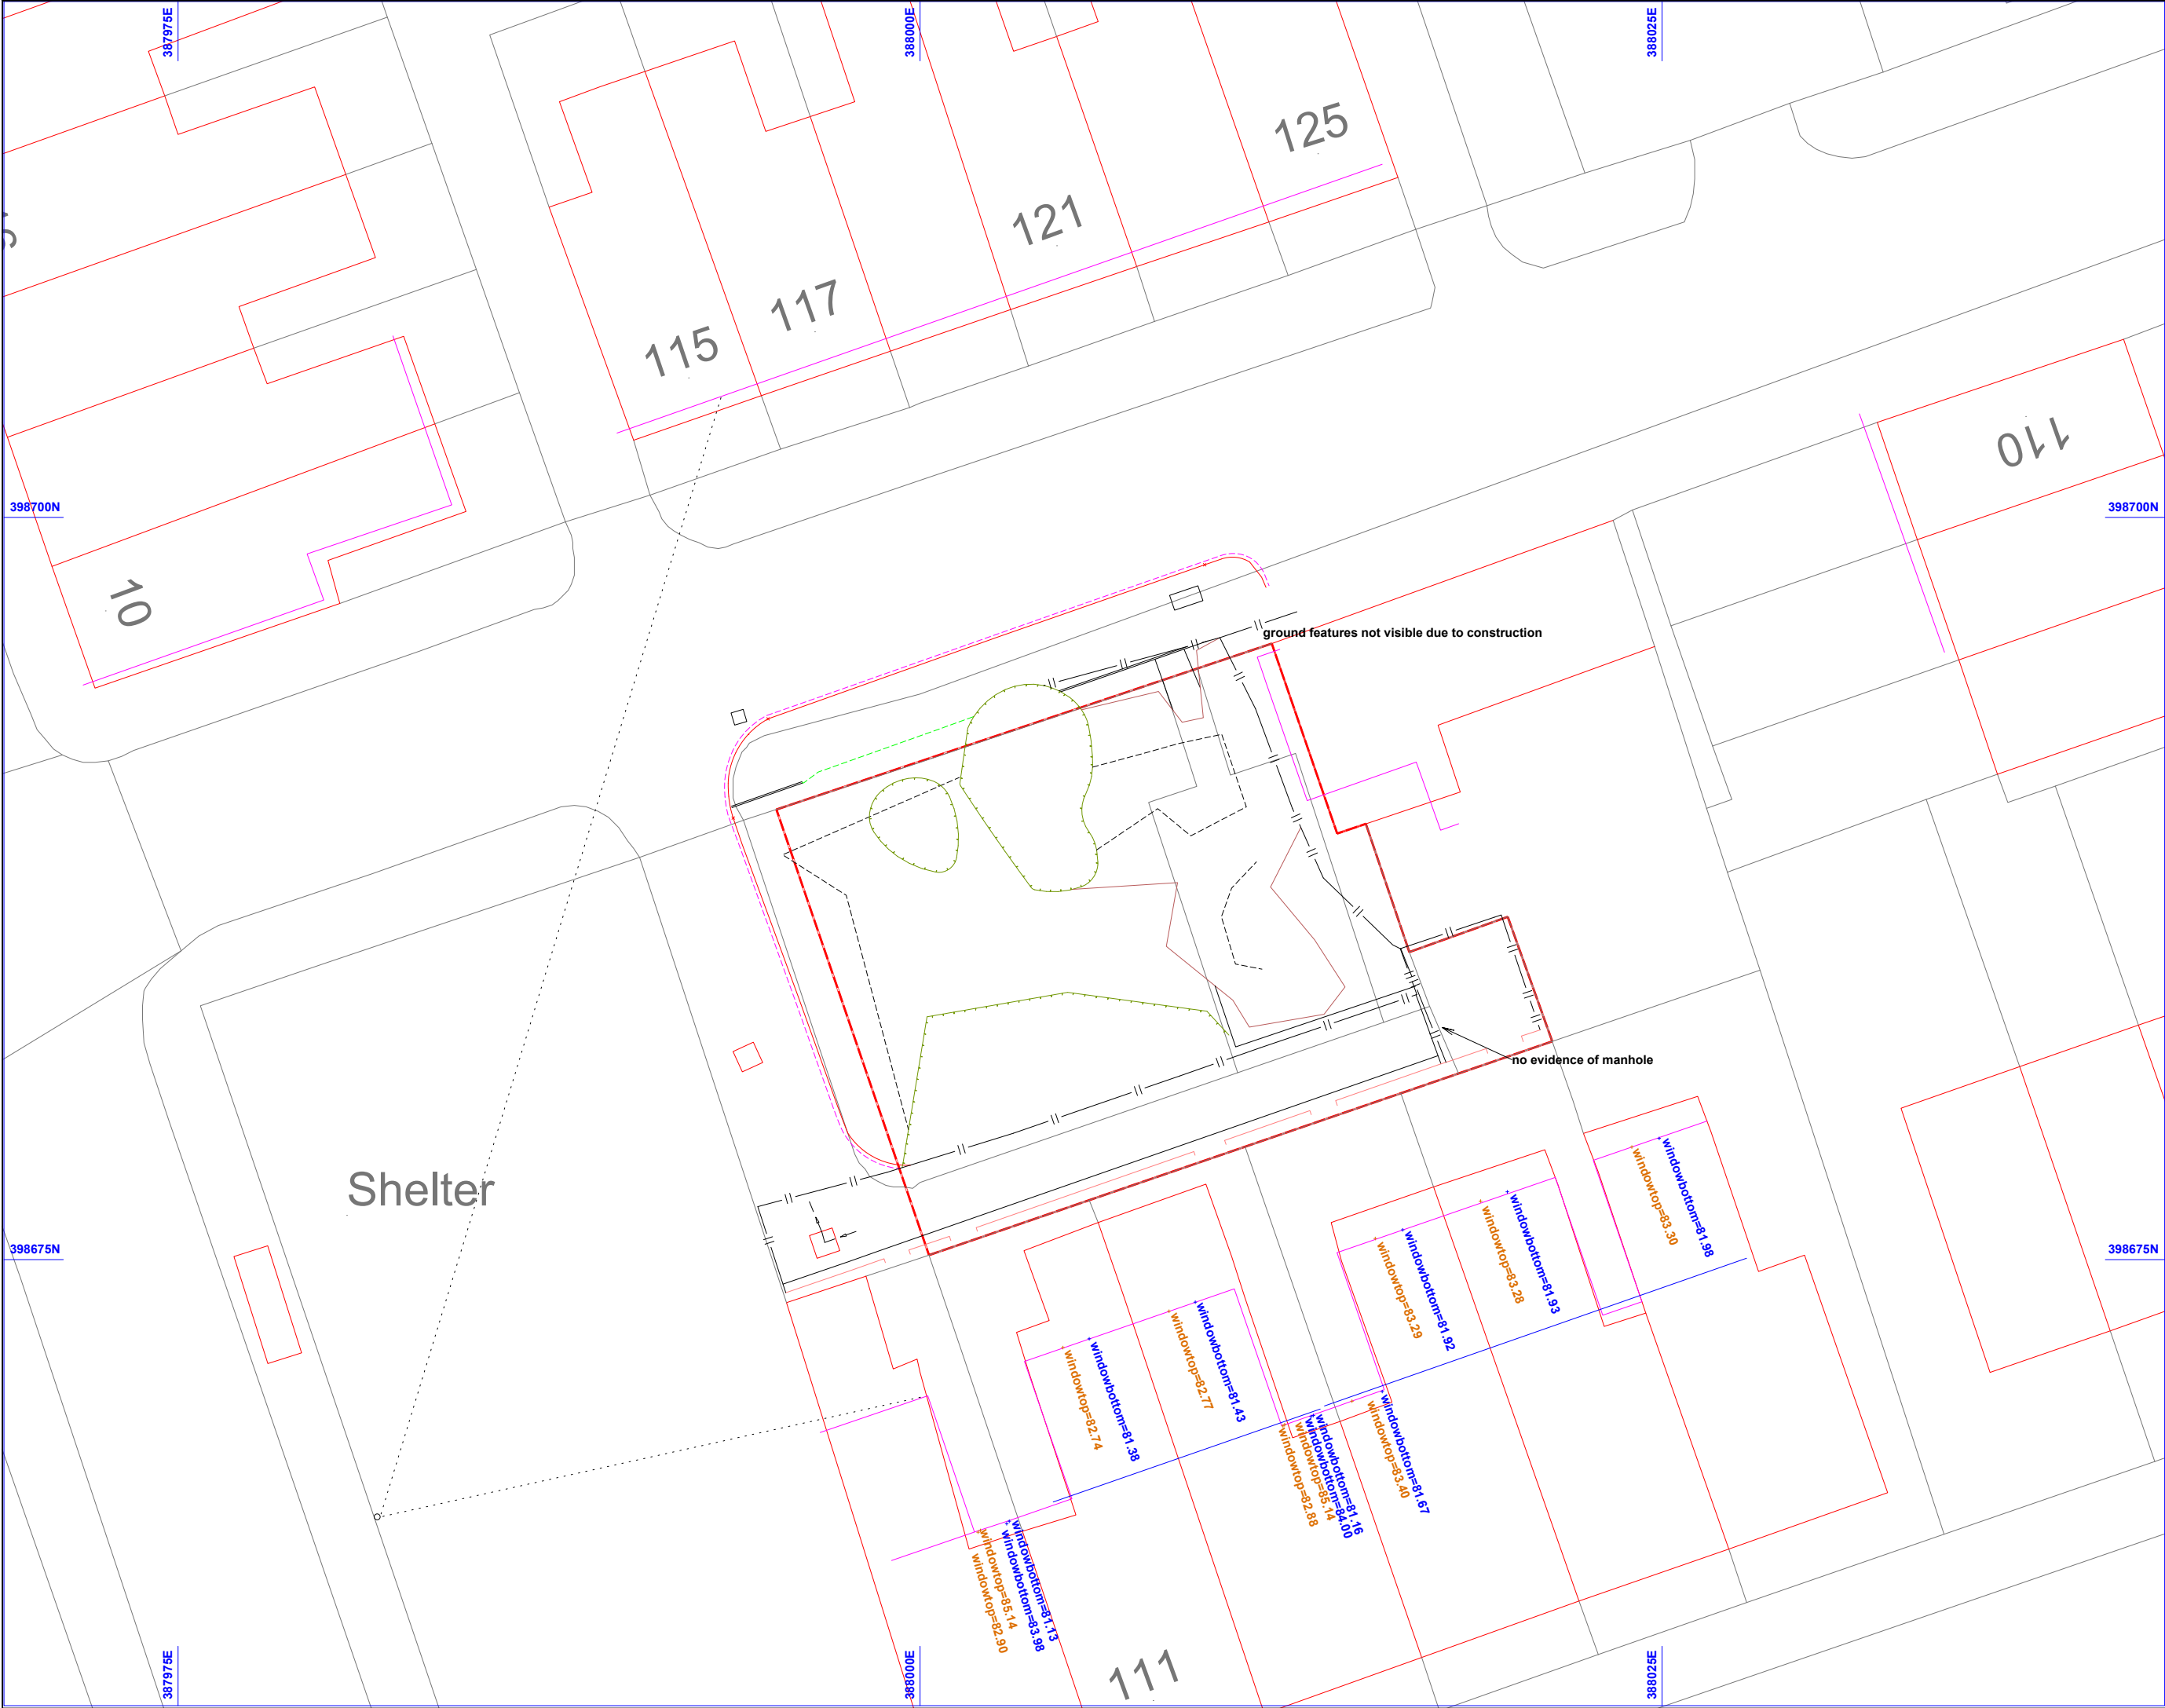


Site Surveying Services Ltd


Unit 9
Twin Brook Business Park
Twin Brook Road
Clitheroe BB7 1QX
Tel: 01200 438320

surveyors@sitesurvey.co.uk
Setting out & Control Surveys
Topographic & Volumetric Surveys
GPS Specialists using GPS post process to tie
in any site to OS without trig points or BM.

Construction Line Registered.
TSA Member.

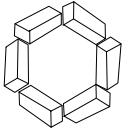

construction line

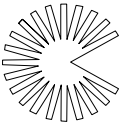

THE
SURVEY
ASSOCIATION



Client / Location: Tia Tian
North Rd, Manchester

Revision: B
Revision Details:

All work to our standard terms
& conditions (see website for details)

To local grid based on OSGM15.

All work to Site Surveying Services
specification,some by gps.

Contact us regarding details

Drawn By: MK

Checked By: HW

Date: 03/08/2021

Scale: 1:200 @ A3

Drawing Number:
SSS-9784-2D

Sheet:
N*