



© COPYRIGHT
The copyright in this drawing is vested in Sheppard Robson and no license or assignment of any kind has been, or is, granted to any third party whether by provision of copies or originals or otherwise unless agreed in writing.

DO NOT SCALE FROM THIS DRAWING
The contractor shall check and verify all dimensions on site and report any discrepancies in writing to Sheppard Robson before proceeding work

FOR ELECTRONIC DATA ISSUE
Electronic Data / drawings are issued as "read only" and should not be interrogated for measurement. All dimensions and levels should read, only from those values stated in test, on the drawing.

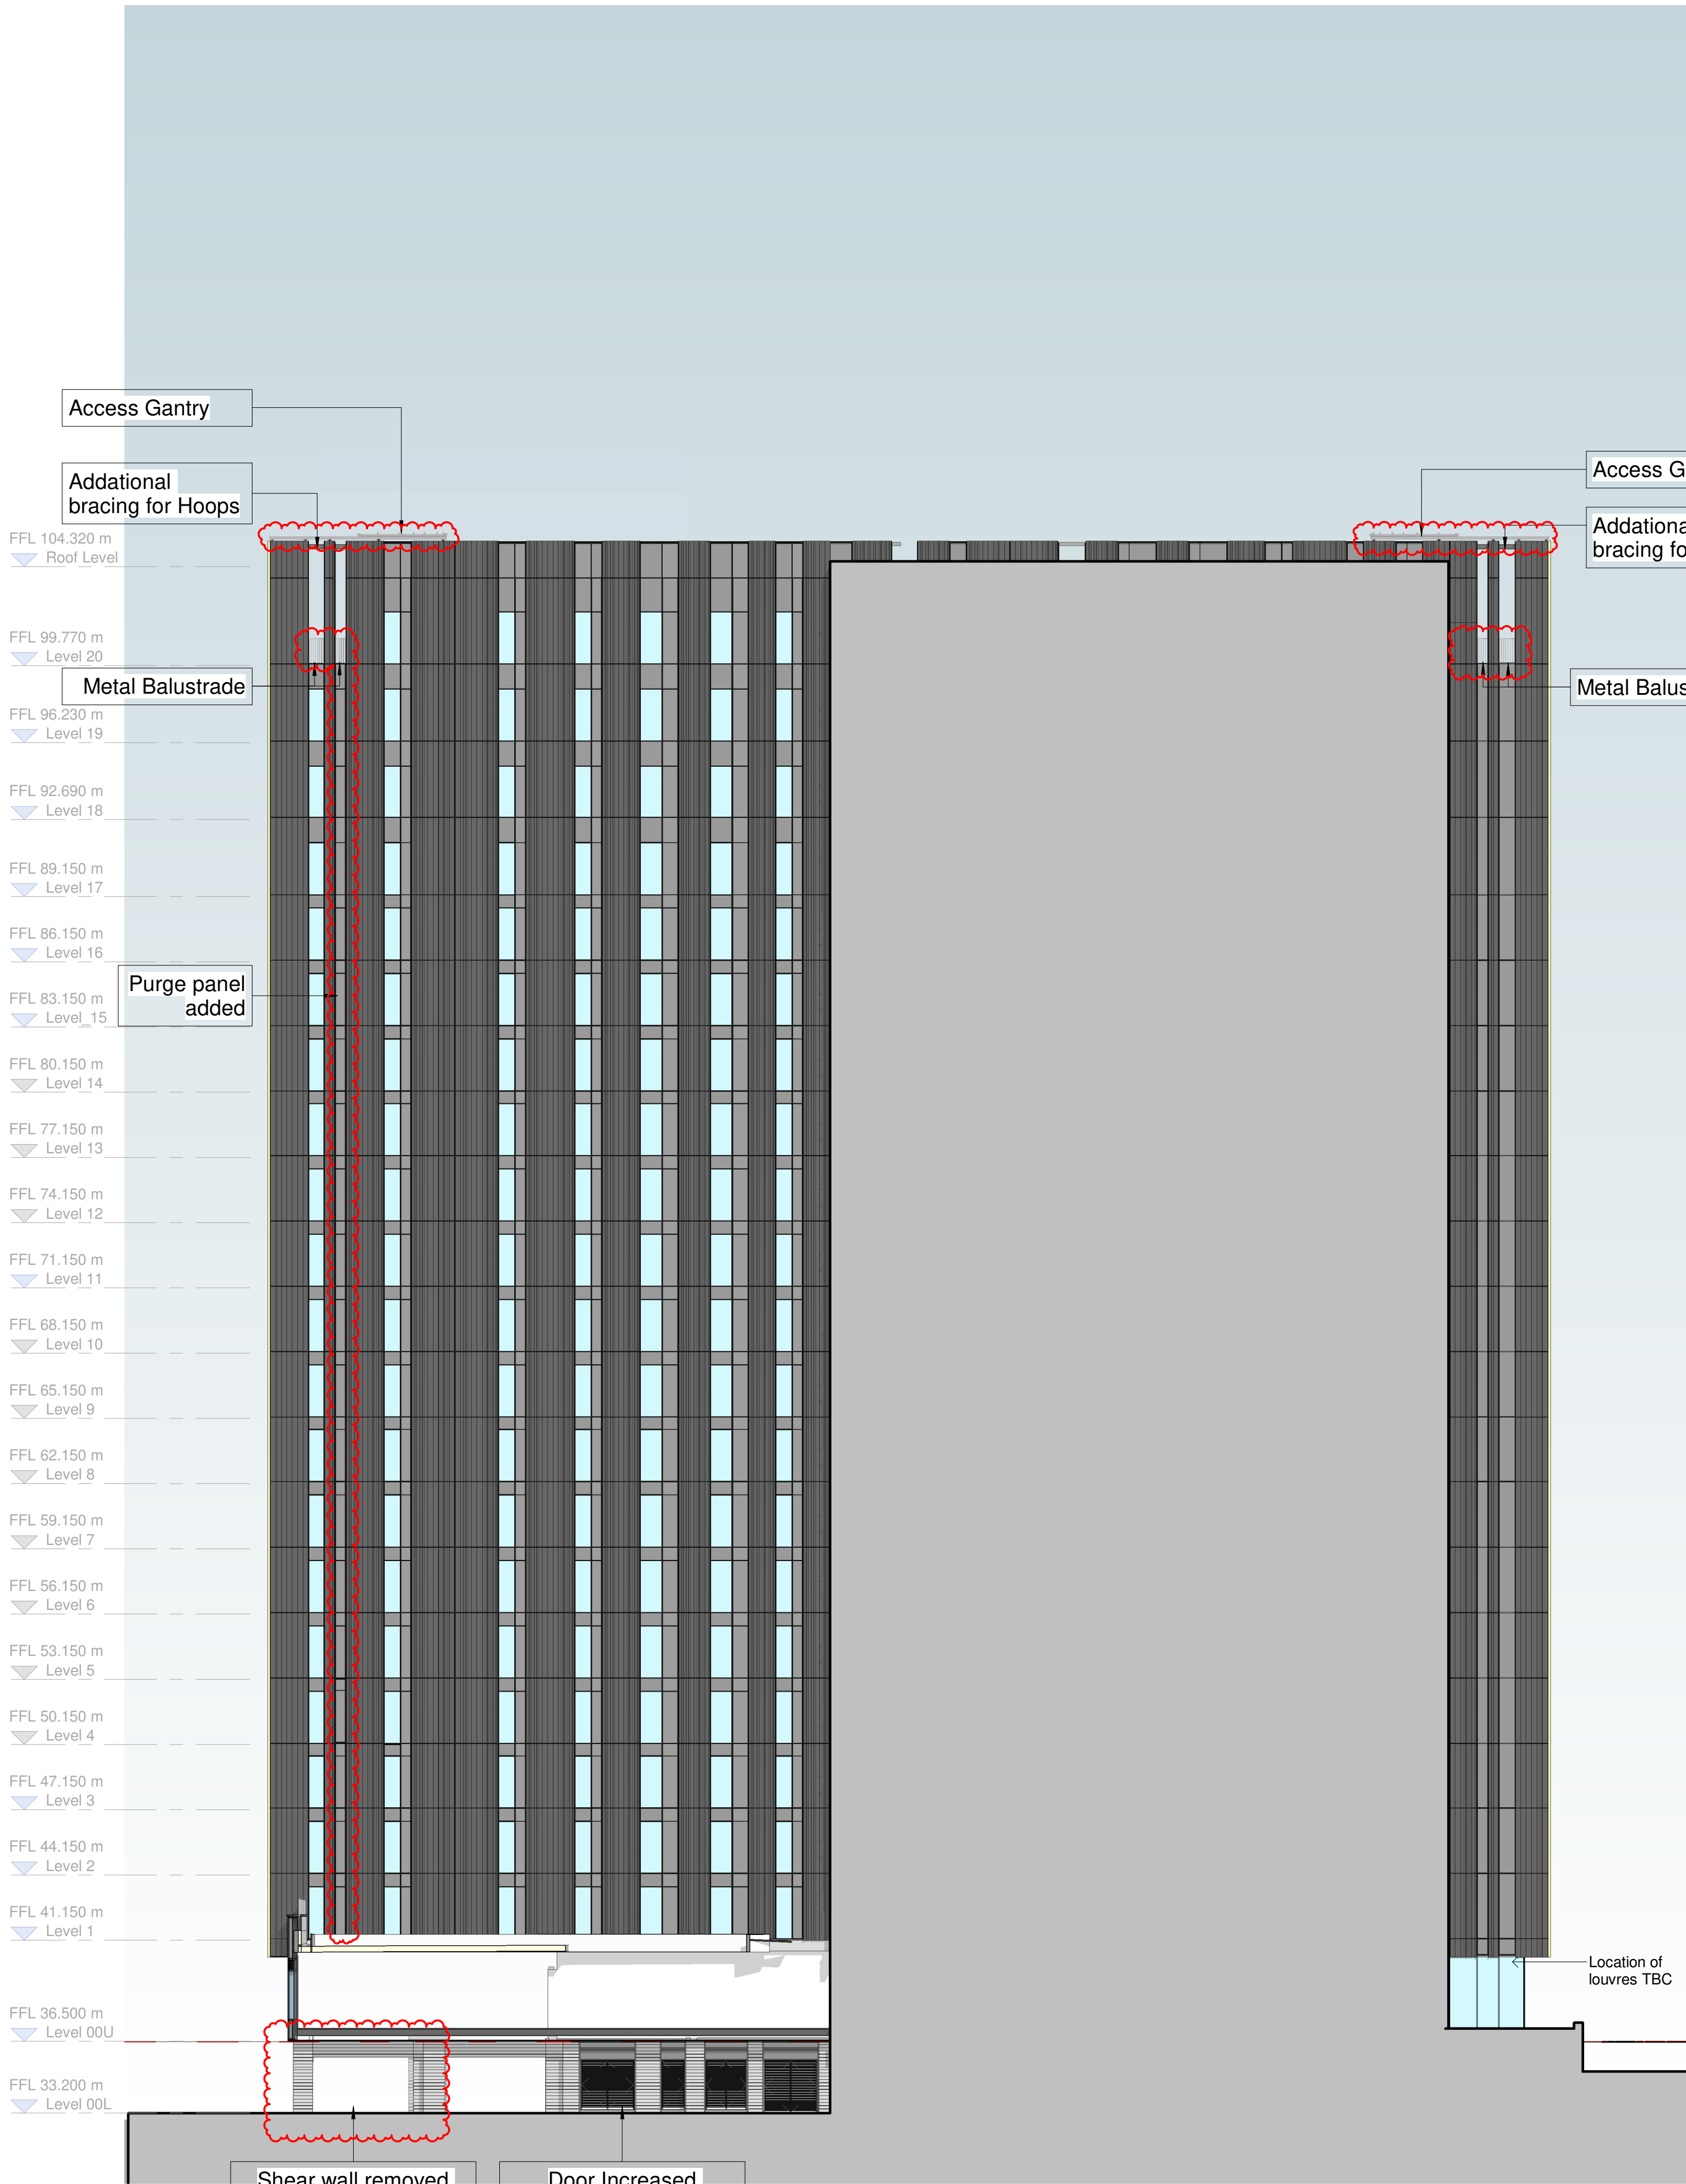


Section CC

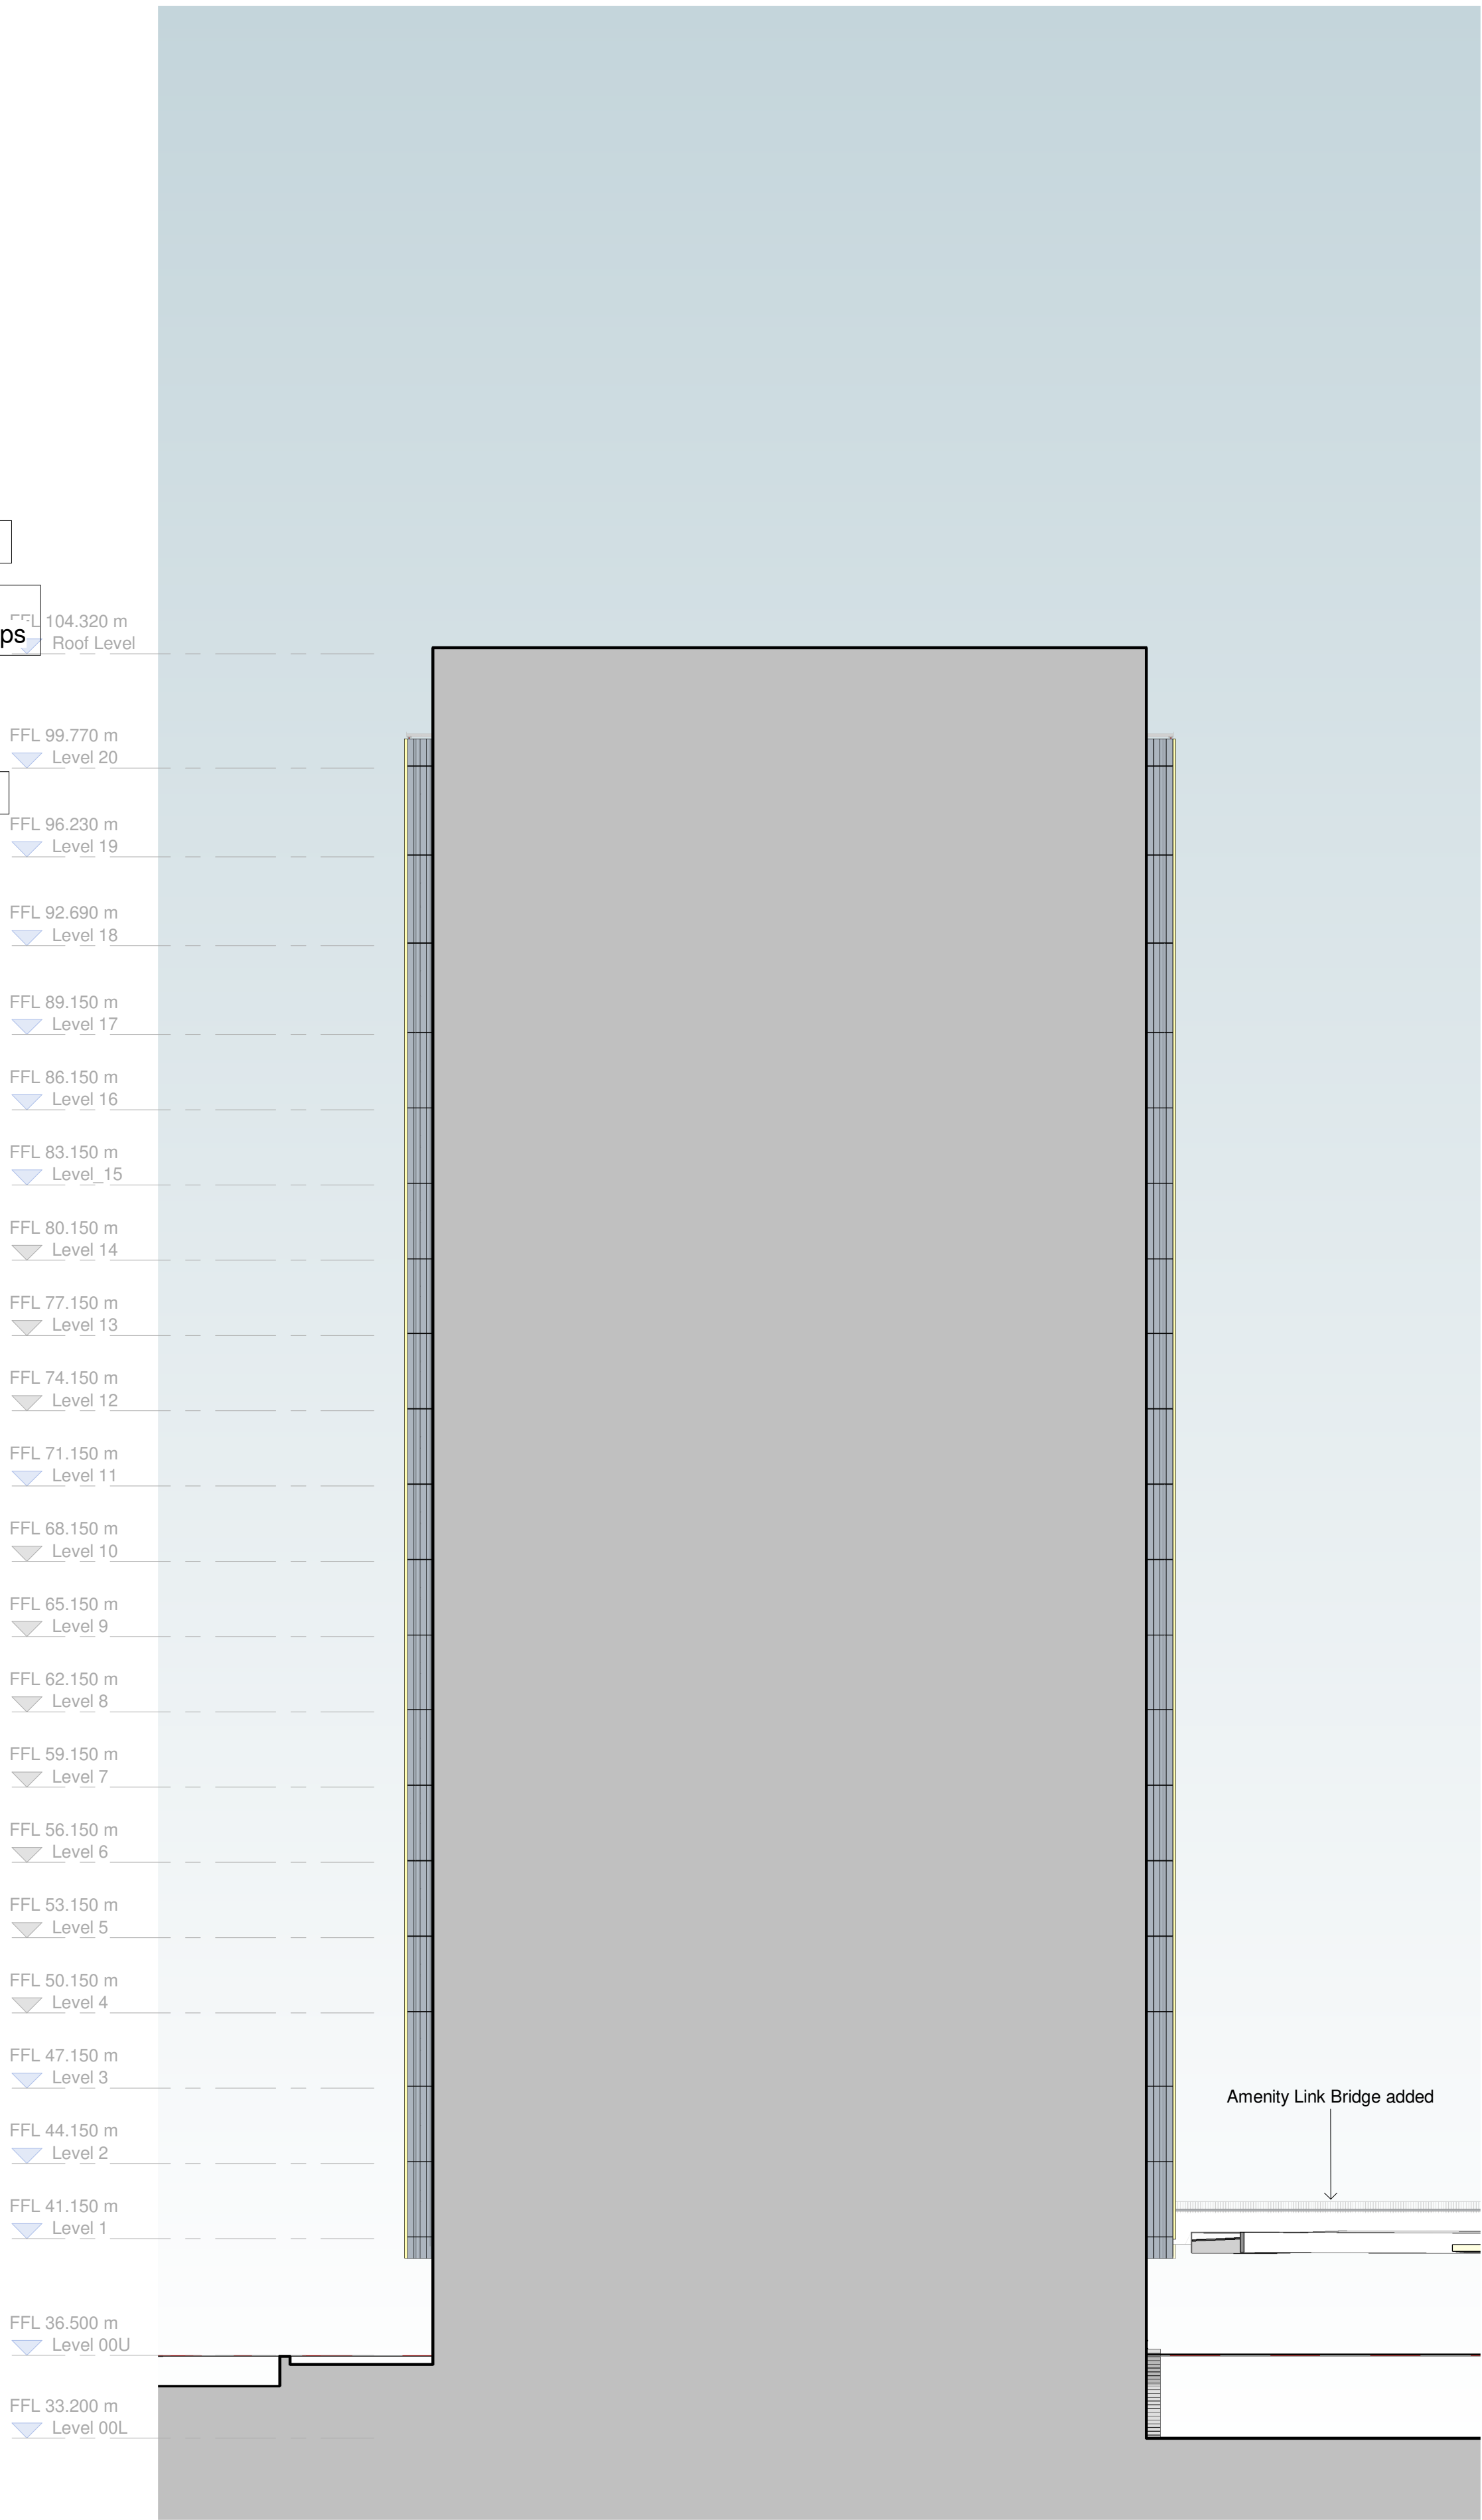

Section DD

REV.	DATE	AMENDMENT
P01	30.10.2020	Issued for Planning
P02	11.11.2020	Updated following PIC comments
P03	25.02.2021	Balustrade updated
P04	17.09.2021	NMA Changes

KEYPLAN

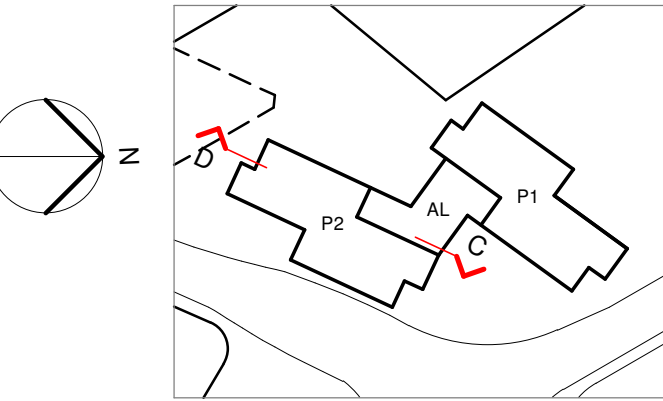

This drawing supersedes drawing
5219-P2-XX-20-951 rev A

CLIENT

Vinci Construction



SHEPPARD ROBSON

27th Floor City Tower Piccadilly Plaza Manchester M1 4BT
T: +44 (0)161 233 8900 E: manchester@sheppardrobson.com

PROJECT
New Victoria

SCALE@A1	DATE	ORIGINATOR	CHECKED	AUTHORISED
1 : 200	26/10/20	RD	MA	NAB

RESIDENTIAL 2
Sectional Elevations
Sheet 1

Stage 4

STATUS	PURPOSE FOR ISSUE	SR NO.
S2	PLANNING	6621
DRAWING NO.	REV.	
VIC - SRA - 02 - XX - DR - A - 20951	P04	