


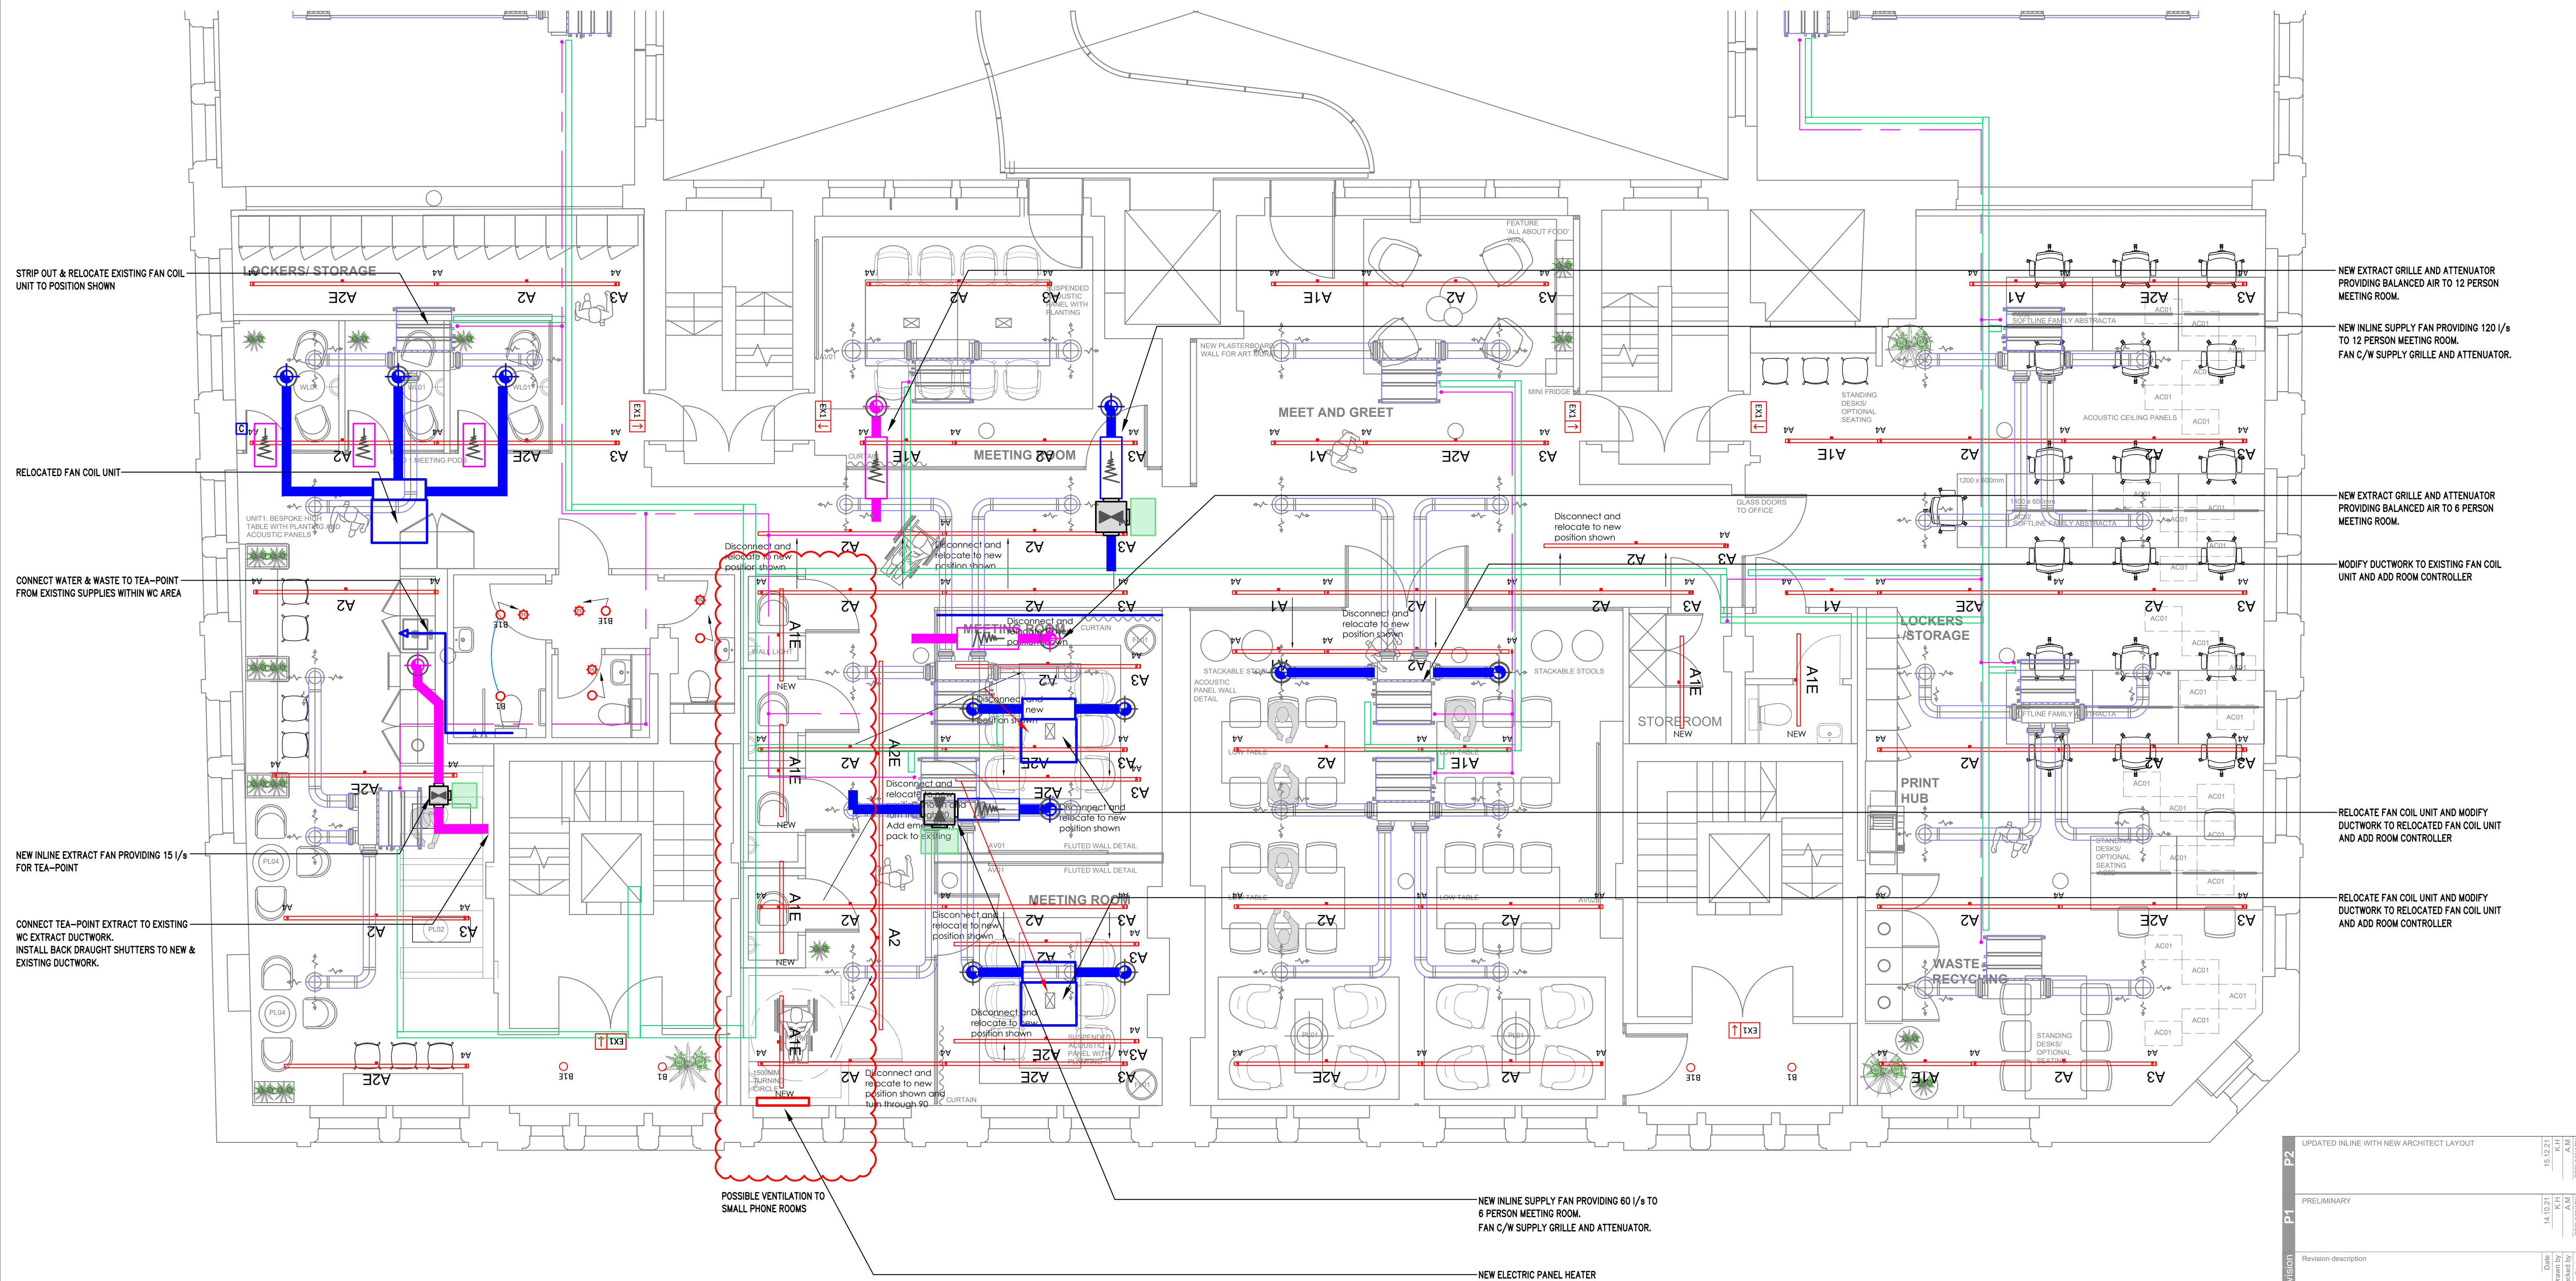

PRELIMINARY

Revision	Description	Date	Drawn By	Checked By	Scale	Sheet Size	Date	Revision
P2	UPDATED INLINE WITH NEW ARCHITECT LAYOUT	15.12.21	A.M	A.M	1:50	A1	14.10.21	P2
P1	PRELIMINARY	14.10.21	A.M	A.M	1:50	A1	14.10.21	P1
	Revision description							
	Client							
	Project							
	Title							
	Workspace Design & Build Ltd							
	All About Food							
	Mechanical Services Alterations Proposals							
	Solution environmental services							
	Pure Office, Brooks Drive							
	Cheadle Royal Business Park, Cheadle, SK8 7TD							
	Tel: 0161 532 9460							
	www.solution-es.co.uk							
	Drawn by	Checked by	Scale	Sheet Size	Date			
	K.H	A.M	1:50	A1	14.10.21			
	Drawing No.							
	TBC/AM/M01							