


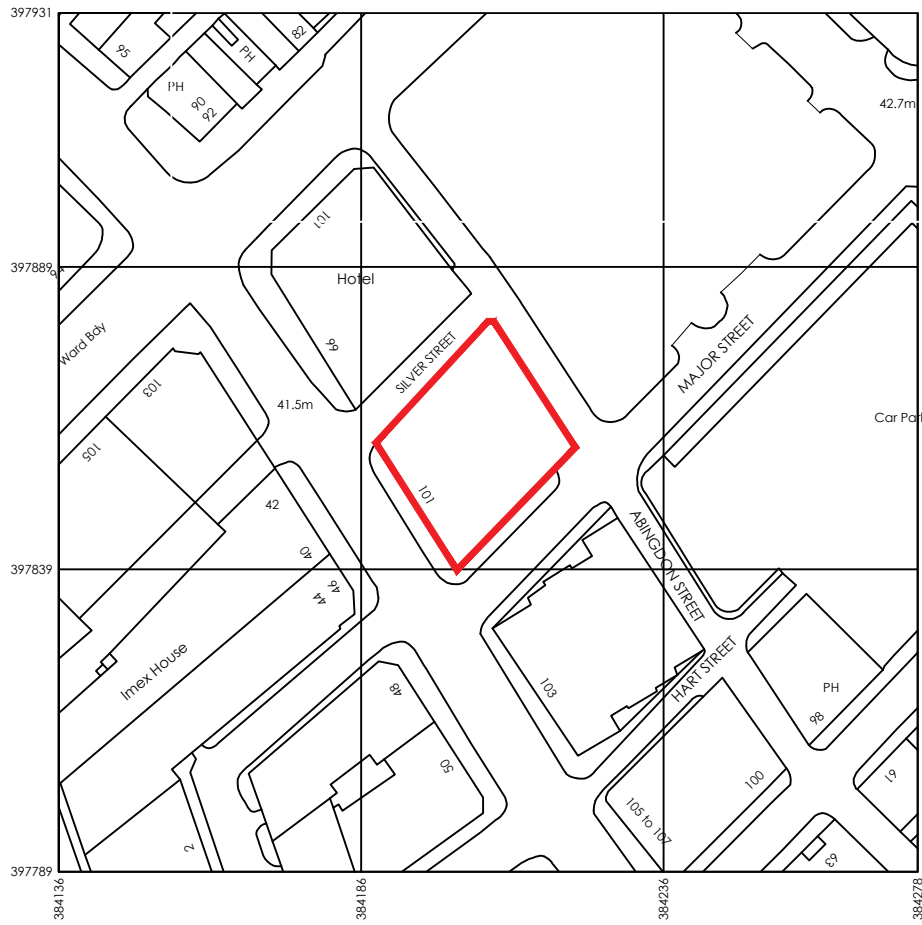

LOCATION PLAN
1:1250



Rev	Date	Description	Initials
A	23.11.21	FOR APPROVAL	CB

FOR APPROVAL

Client:
ABRDN

Project:
CAT A + REFURBISHMENT

Address:
**101 PRINCESS ST
MANCHESTER**

Drawing Title:
**5TH FLOOR
EXISTING LAYOUT**

Date:
15.11.2021

Project Number:
1213


Scale:
1:50@A1

Drawn by:
FLC

Drawing Number:
1213-05-EX01(A)

101 PRINCESS ST

5TH FLOOR EXISTING LAYOUT

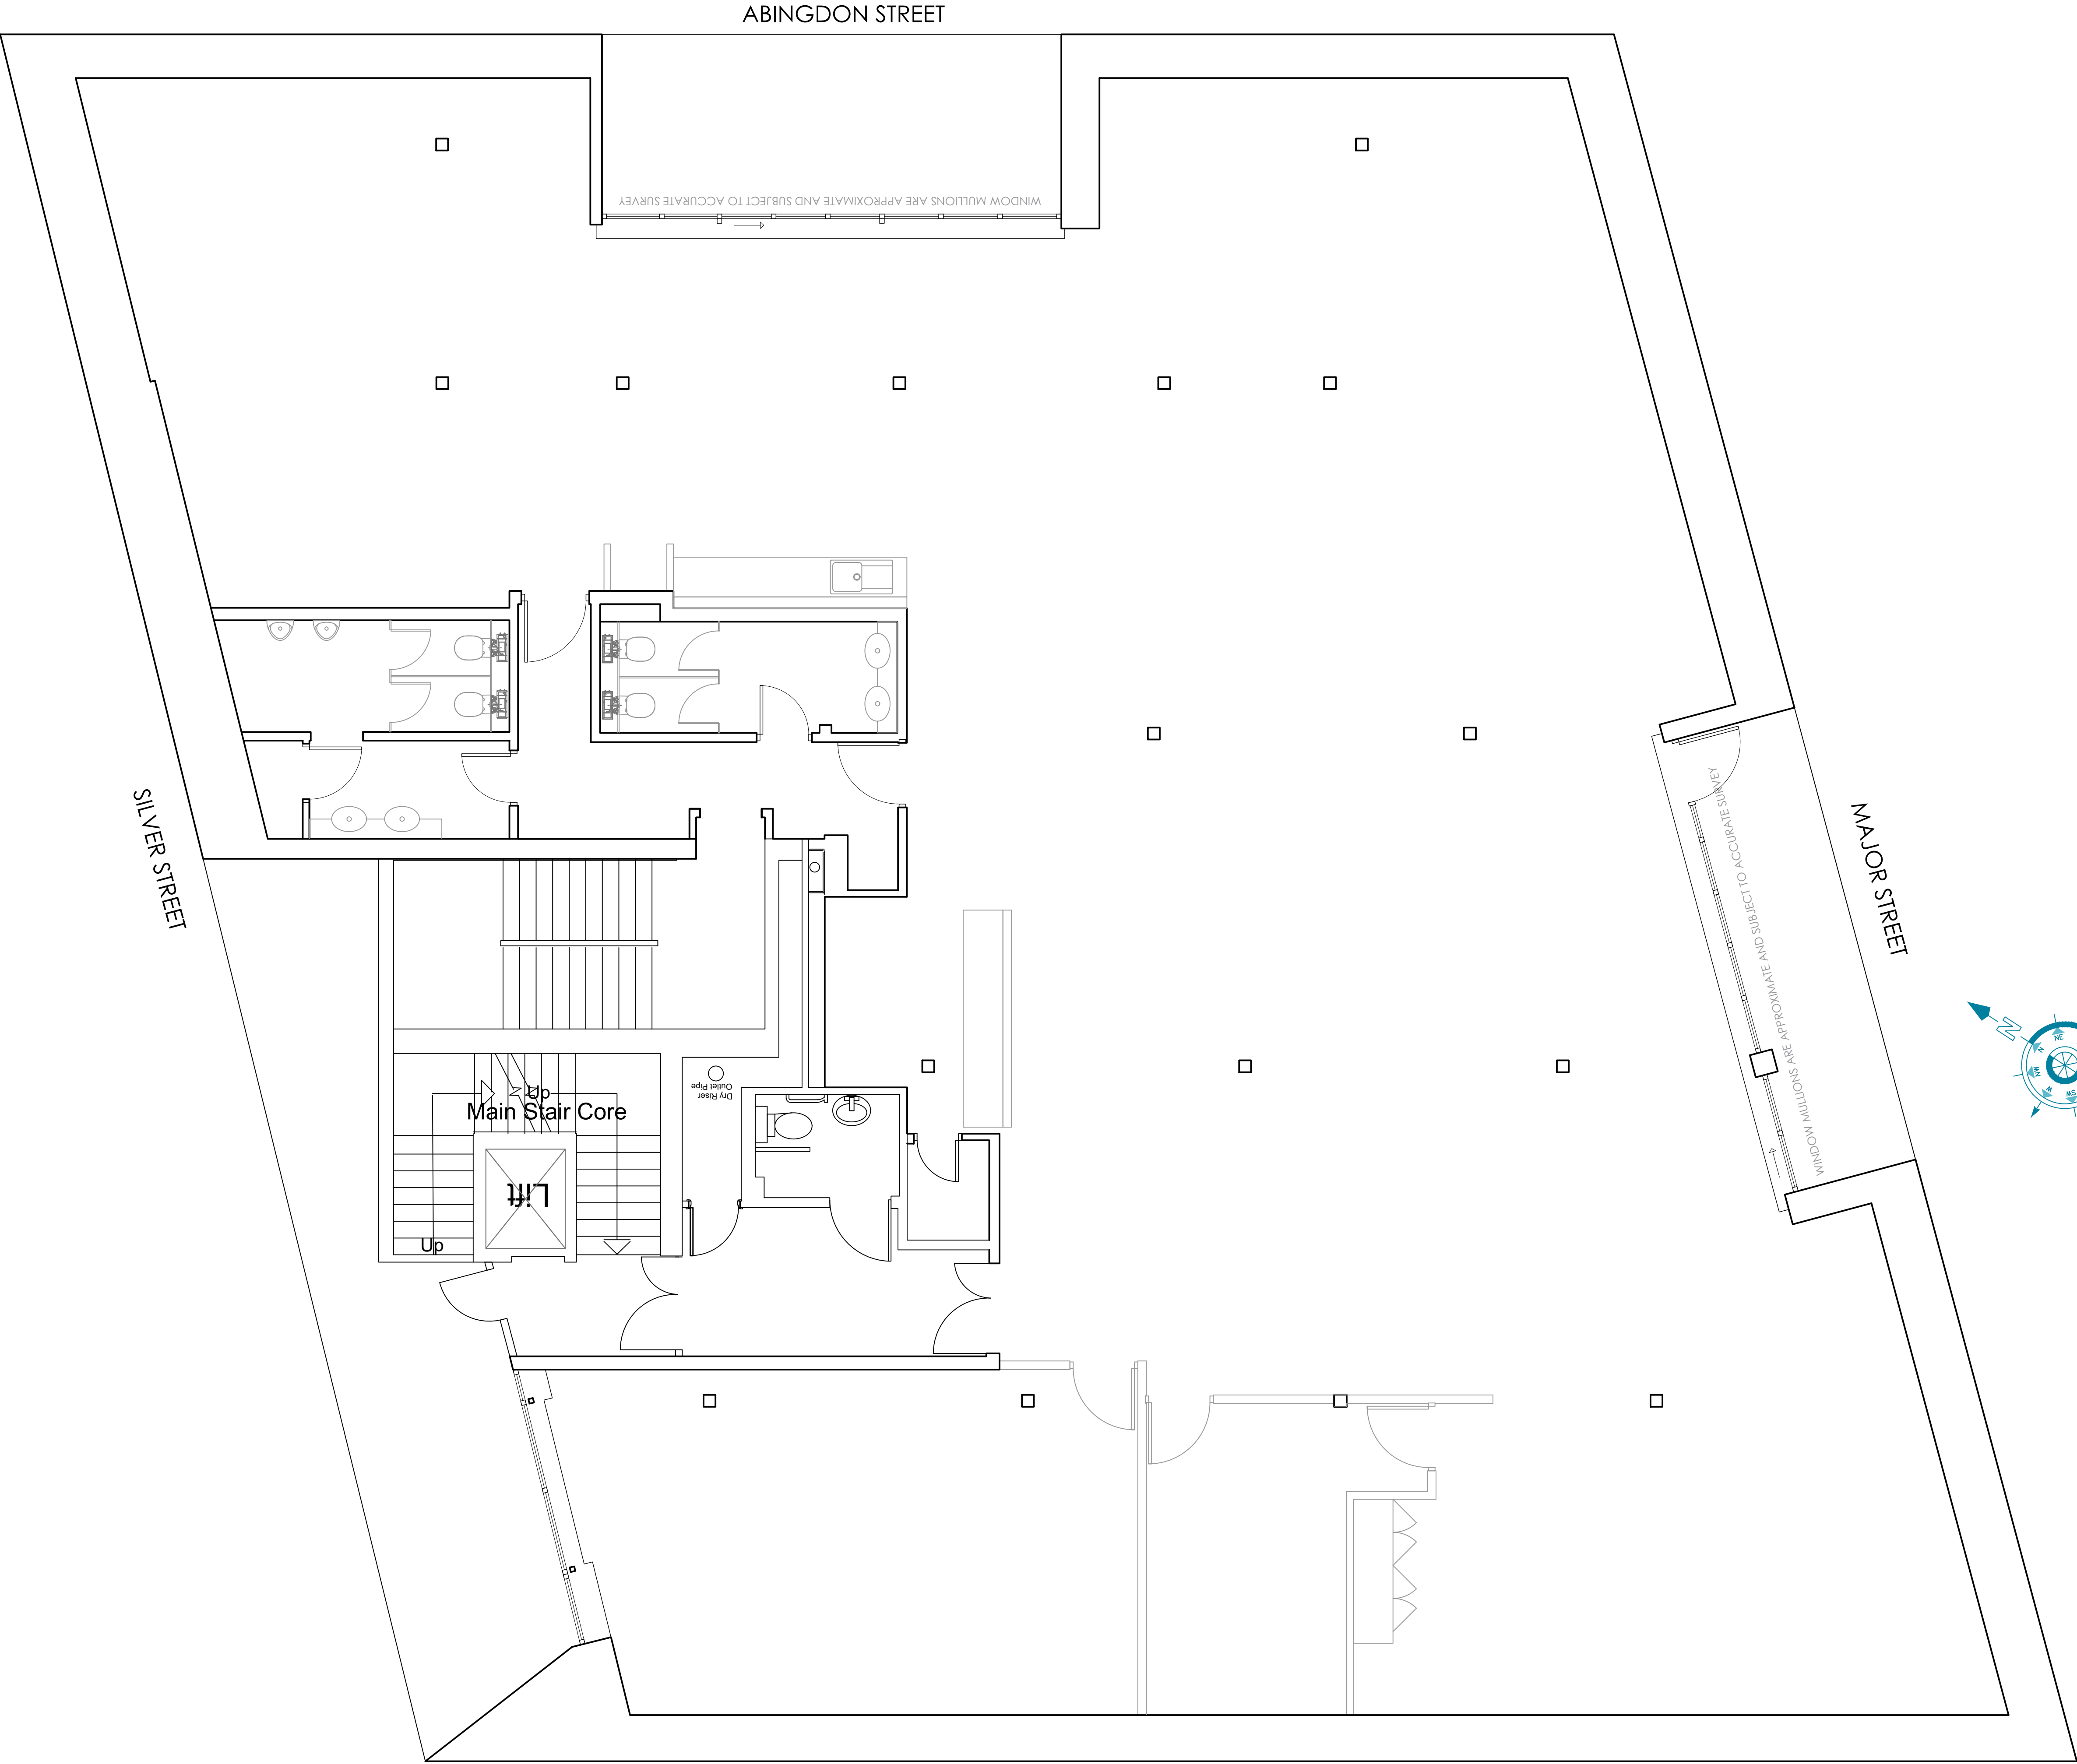

PRINCESS STREET