



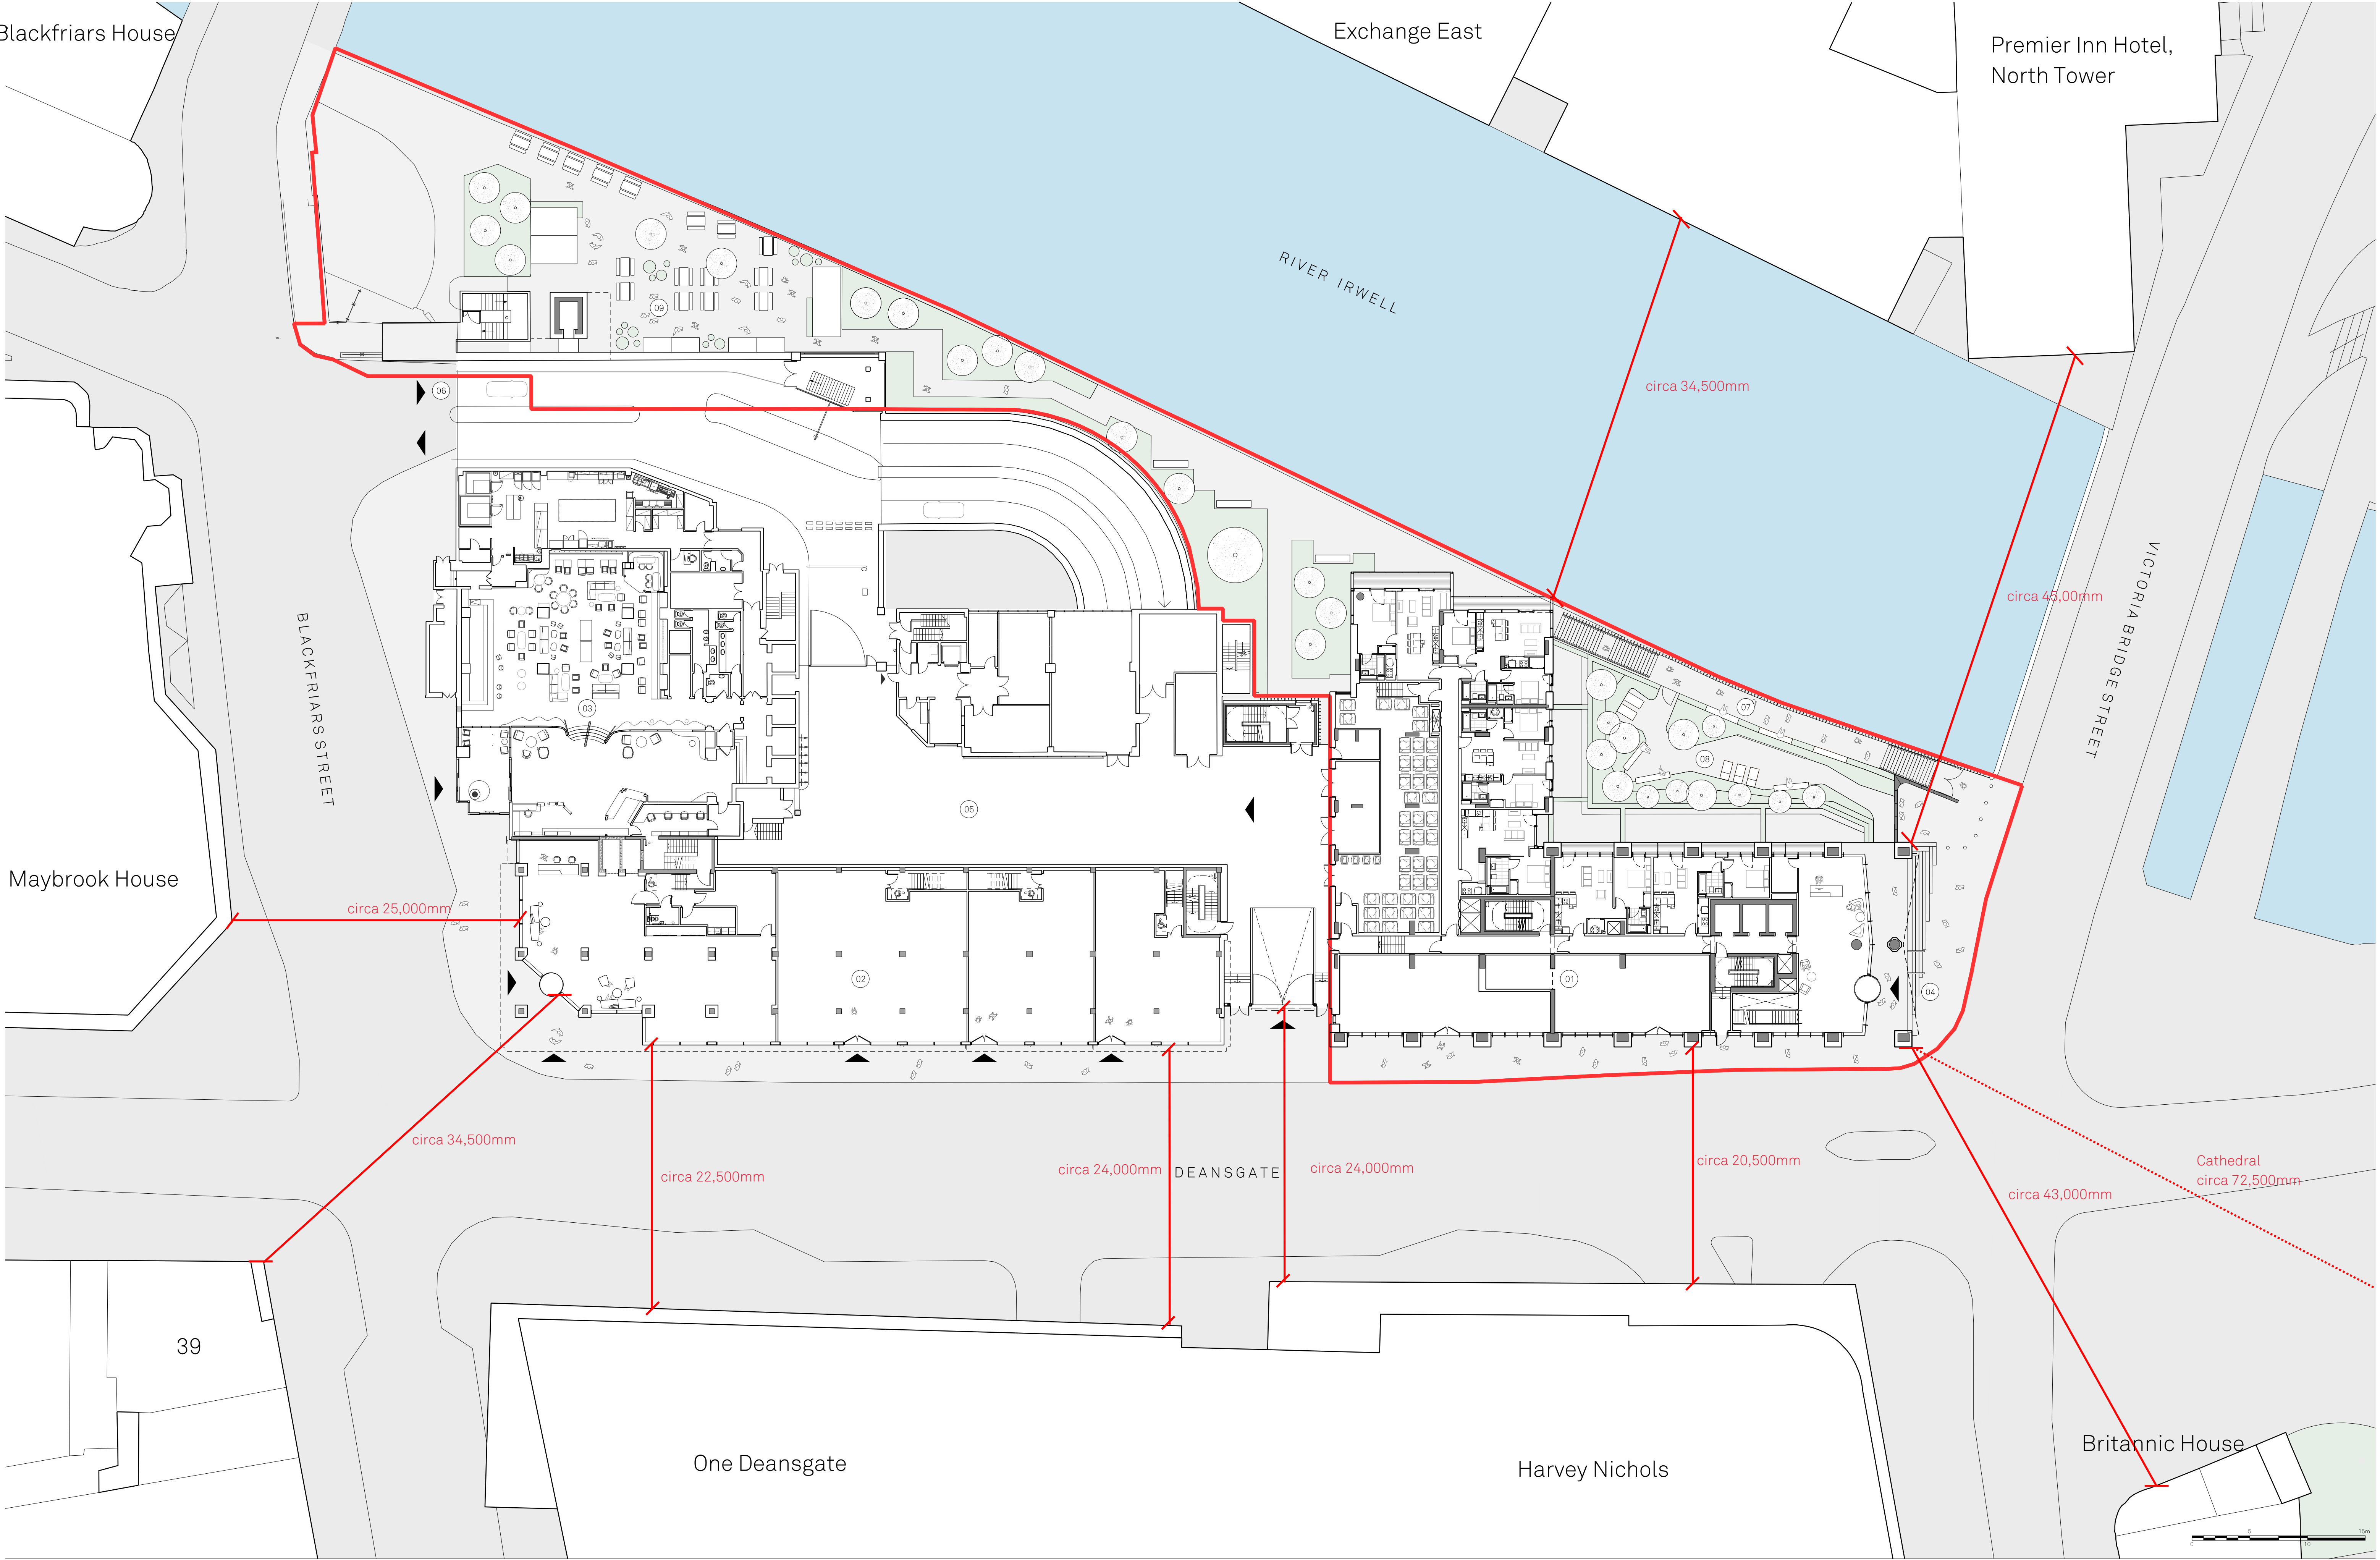



- Residential Application Boundary
- Car Park Application Boundary
- Office Application Boundary
- Hotel Application Boundary

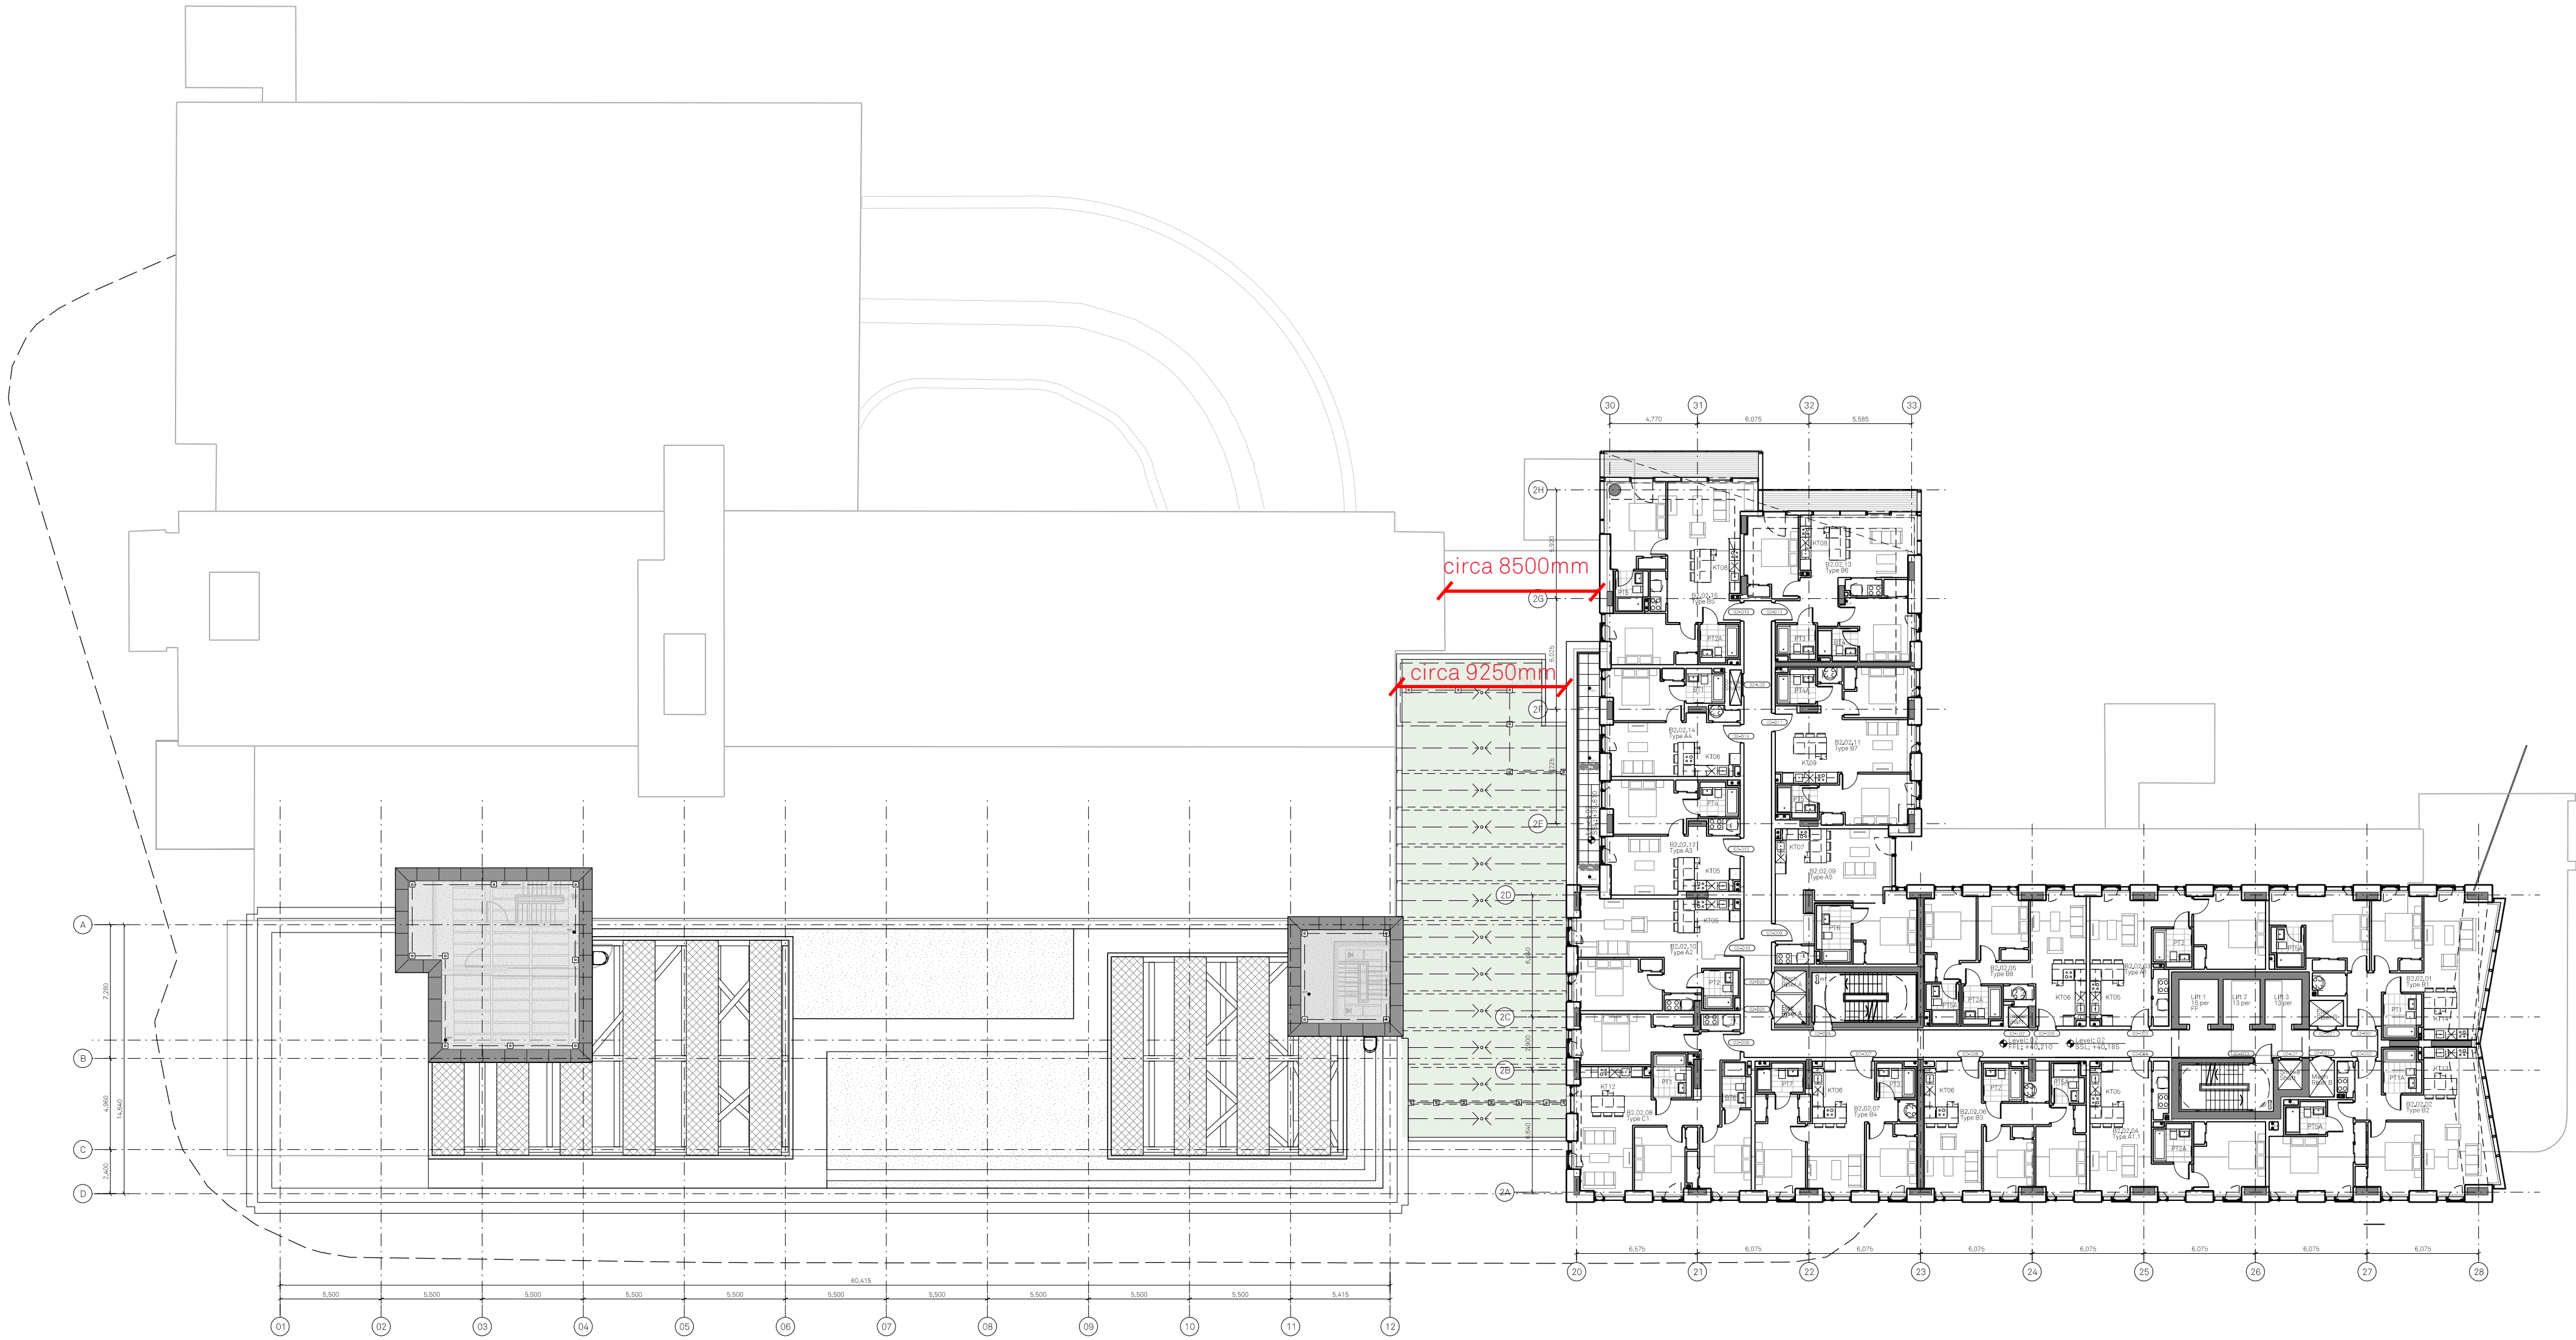

Project Name: Renaissance		Title: Masterplan		Scale: 1:250@A1	
Drawn: FM		Checked: JC		Project: 150	
Details: -		Status: Planning		Drawing No: MP_00_2204	
Date: 29.01.21		Issued for Information		Rev: -	

Jon Matthews Architects

4th Floor, Centurion House, 129 Deansgate, Manchester, M3 3WR 0161 974 3690

Copyright of this drawing is vested in Jon Matthews Architects and must not be copied or reproduced without written consent. Figured dimensions only are to be taken from this drawing. Do not scale from this drawing. For full company disclosure please visit www.jonmatthewsarchitects.com