

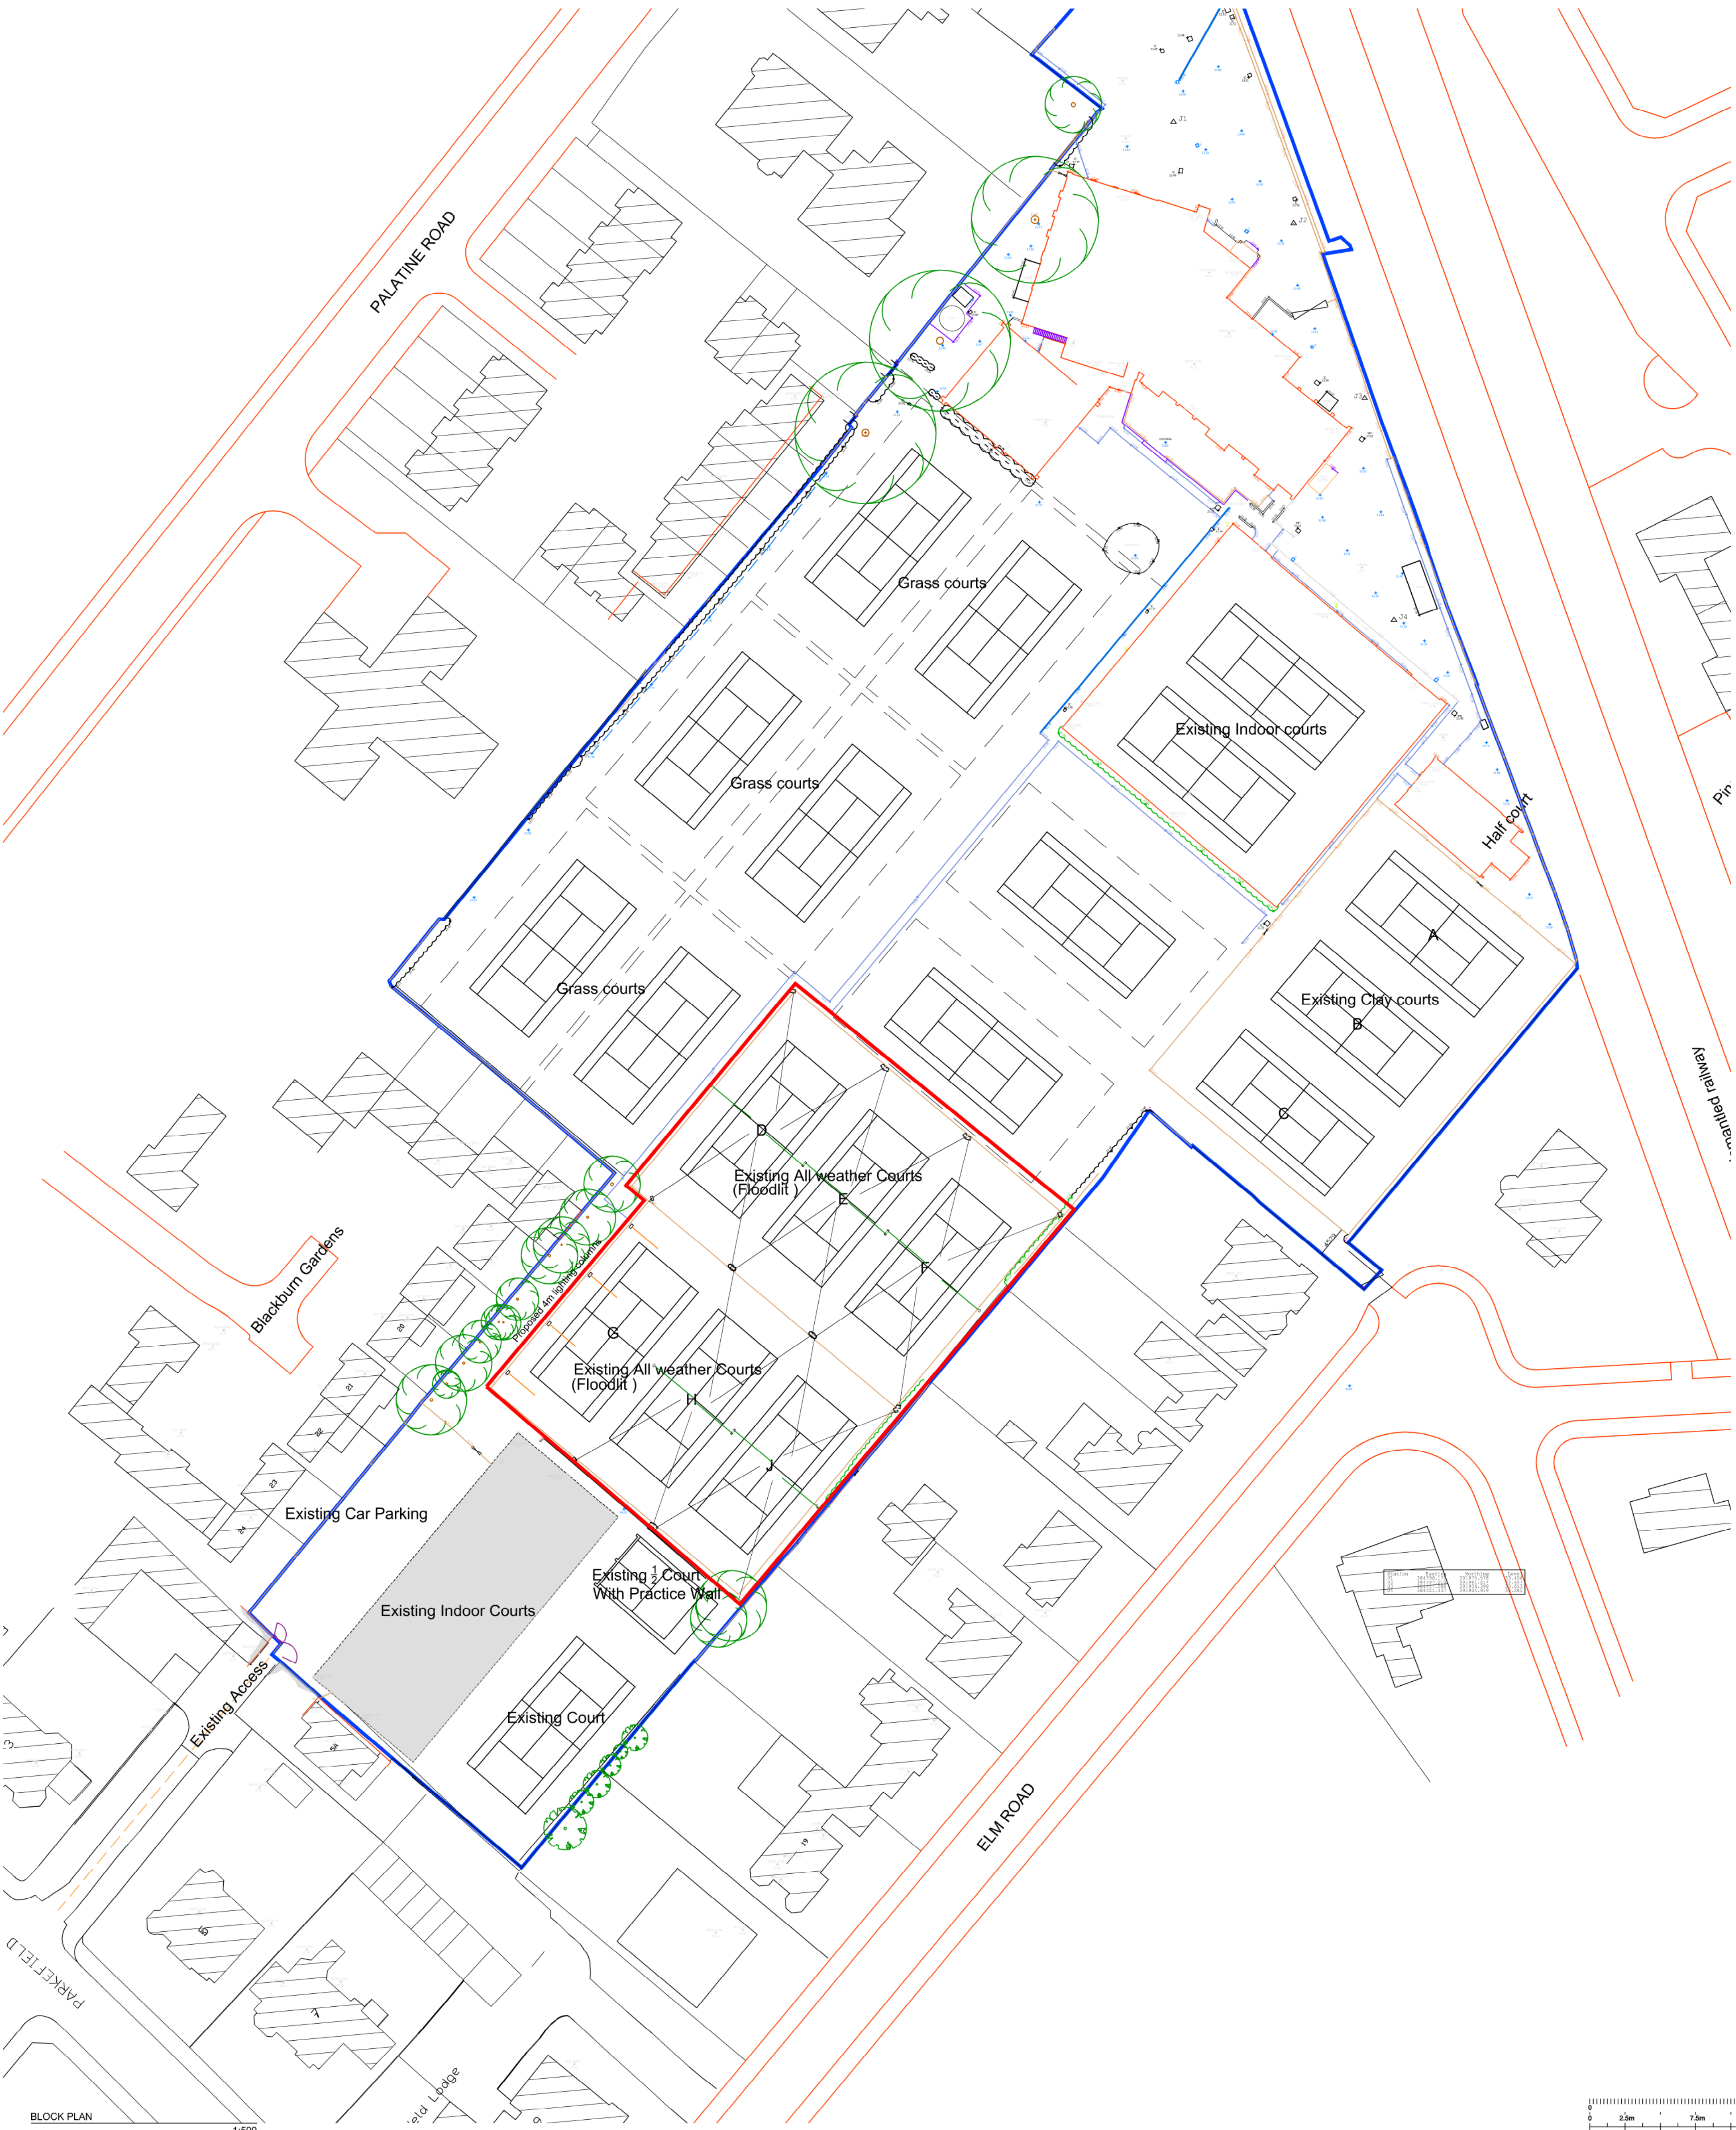
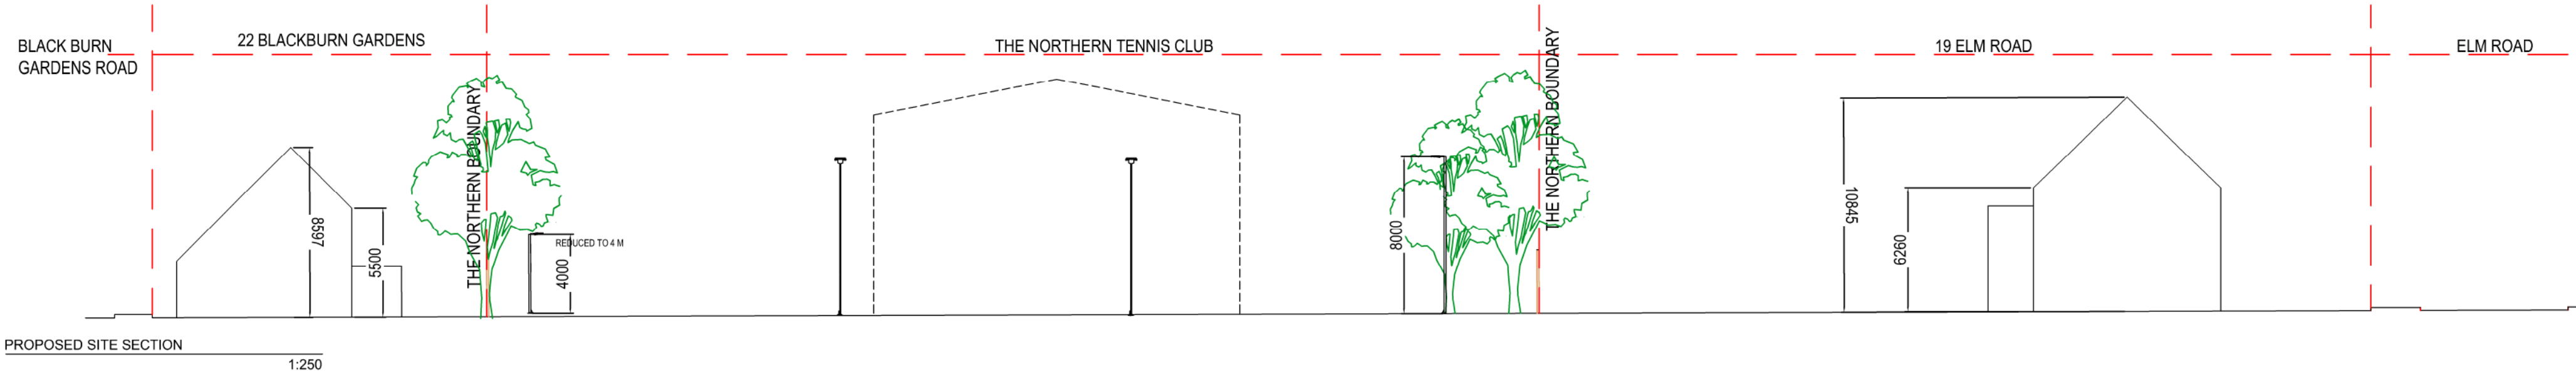


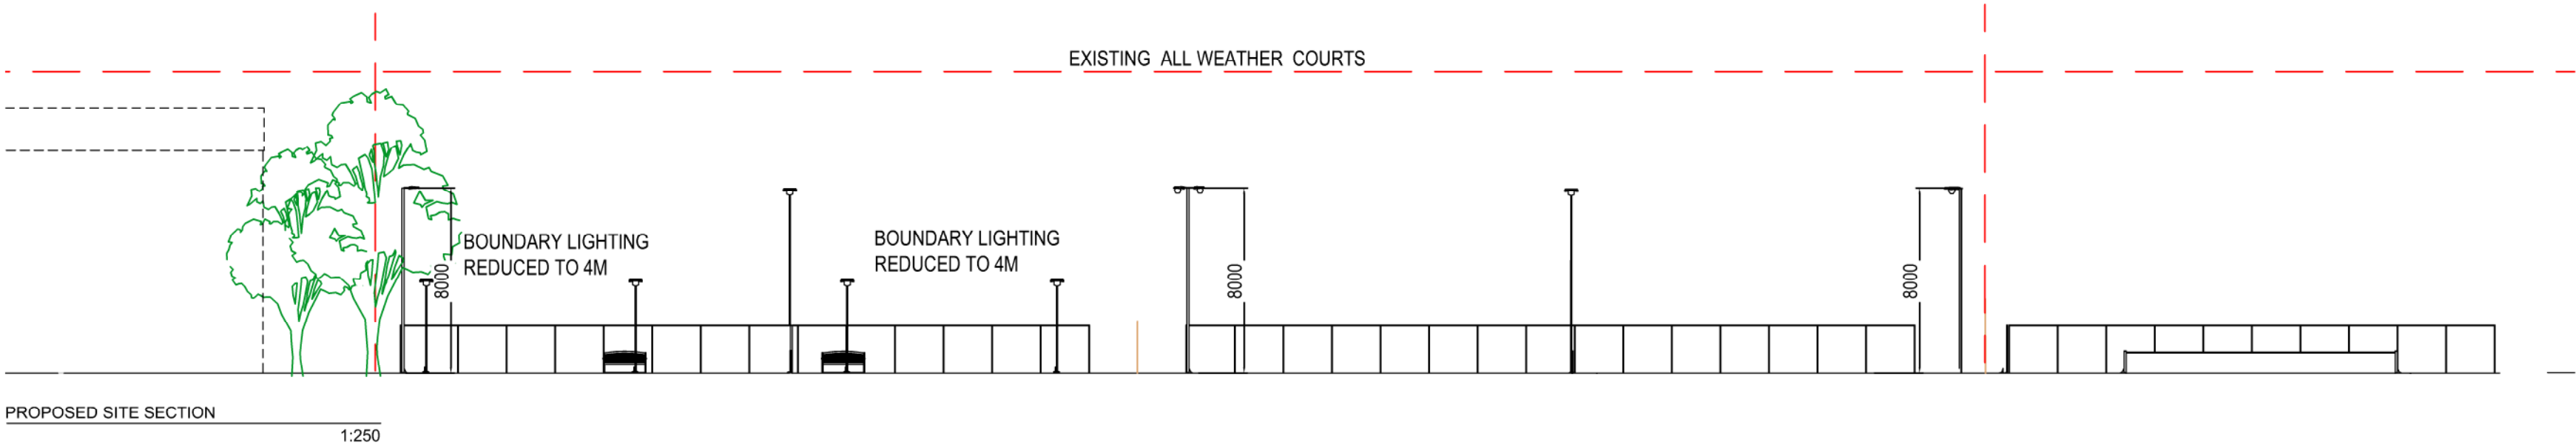

BLOCK PLAN 1:500

SITE AREA 23582 SQM 5.8 ACRES

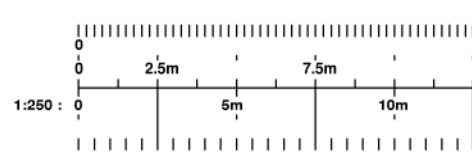

MRH design
ARCHITECTURAL TECHNOLOGY

THE STUDIO
No. 9
Highgate Woodside
Waltham
Essex W16 7JY

Tel: 01843 794465
Fax: 01762 191445
Email: info@mrh-design.co.uk
Web: www.mrh-design.co.uk

DO NOT SCALE, IF IN DOUBT PLEASE ASK
All drawings are the property of MRH design
No part of this drawing may be reproduced without the written permission of MRH design

Client
The Northern Tennis Club

Project
The Northern Tennis Club,
Palatine Road, West Oldbury

Discipline
Upgraded Existing Lighting Section

Scale	A1	Project No	2015-38
Date	DEC 2021	Drawing No	15-38-MRH-002
Drawn By	MRH		
Rev			

© 2021 MRH design. All rights reserved. MRH design is a registered trademark of MRH design.