


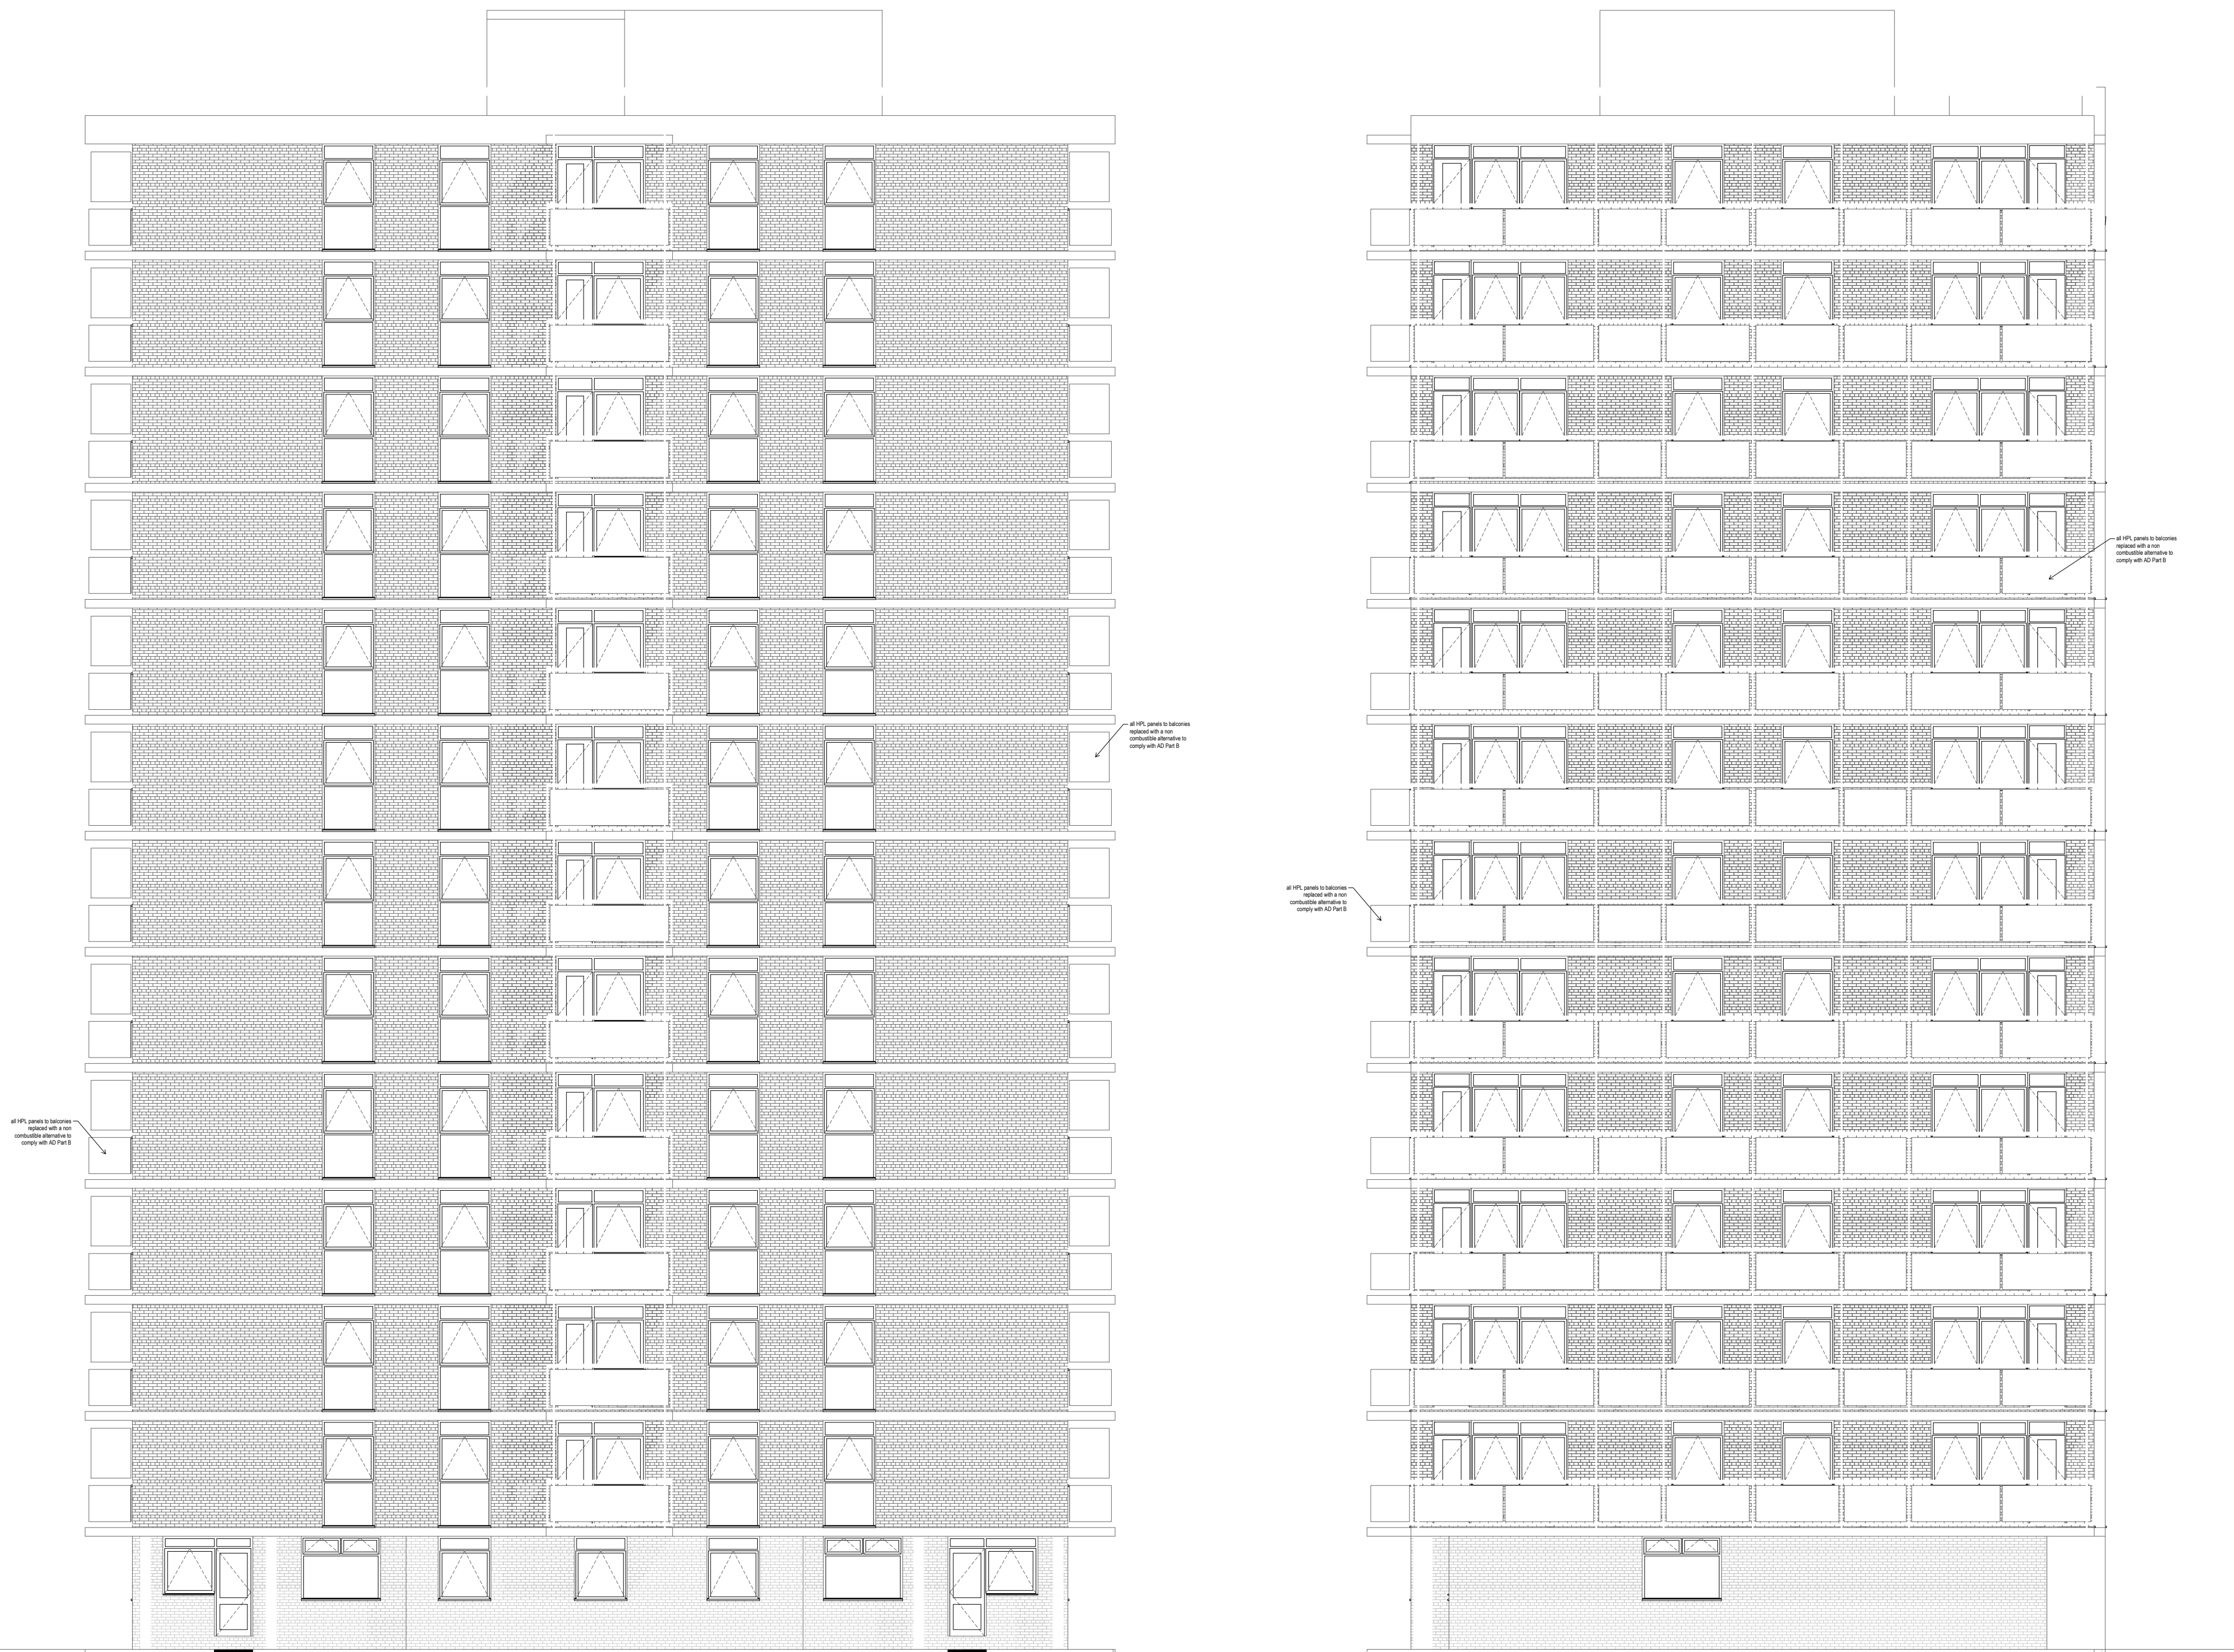

Arcus Consulting LLP
Wakefield 0192 466 9000
Liverpool 0151 708 1080
info@arcus.uk.com
Manchester 0161 905 3222
Newcastle 0191 272 5781
www.arcus.uk.com
London 0208 8742 2512
Rugby 01788 297 127

Client

WCHG

Project

Westveiw and Bagnall Envelope Refurbishment

Title

Bagnall Court Existing Elevations 3&4

Scale	1:100	Date	03/02/22	Stage	
Job No	P6584	Drawing No	12	Rev	
Drawn	KT	Approved			

This drawing is the copyright of Arcus. Contractors must check all dimensions on site. Do not scale the drawings. Only figured dimensions are to be worked to.