


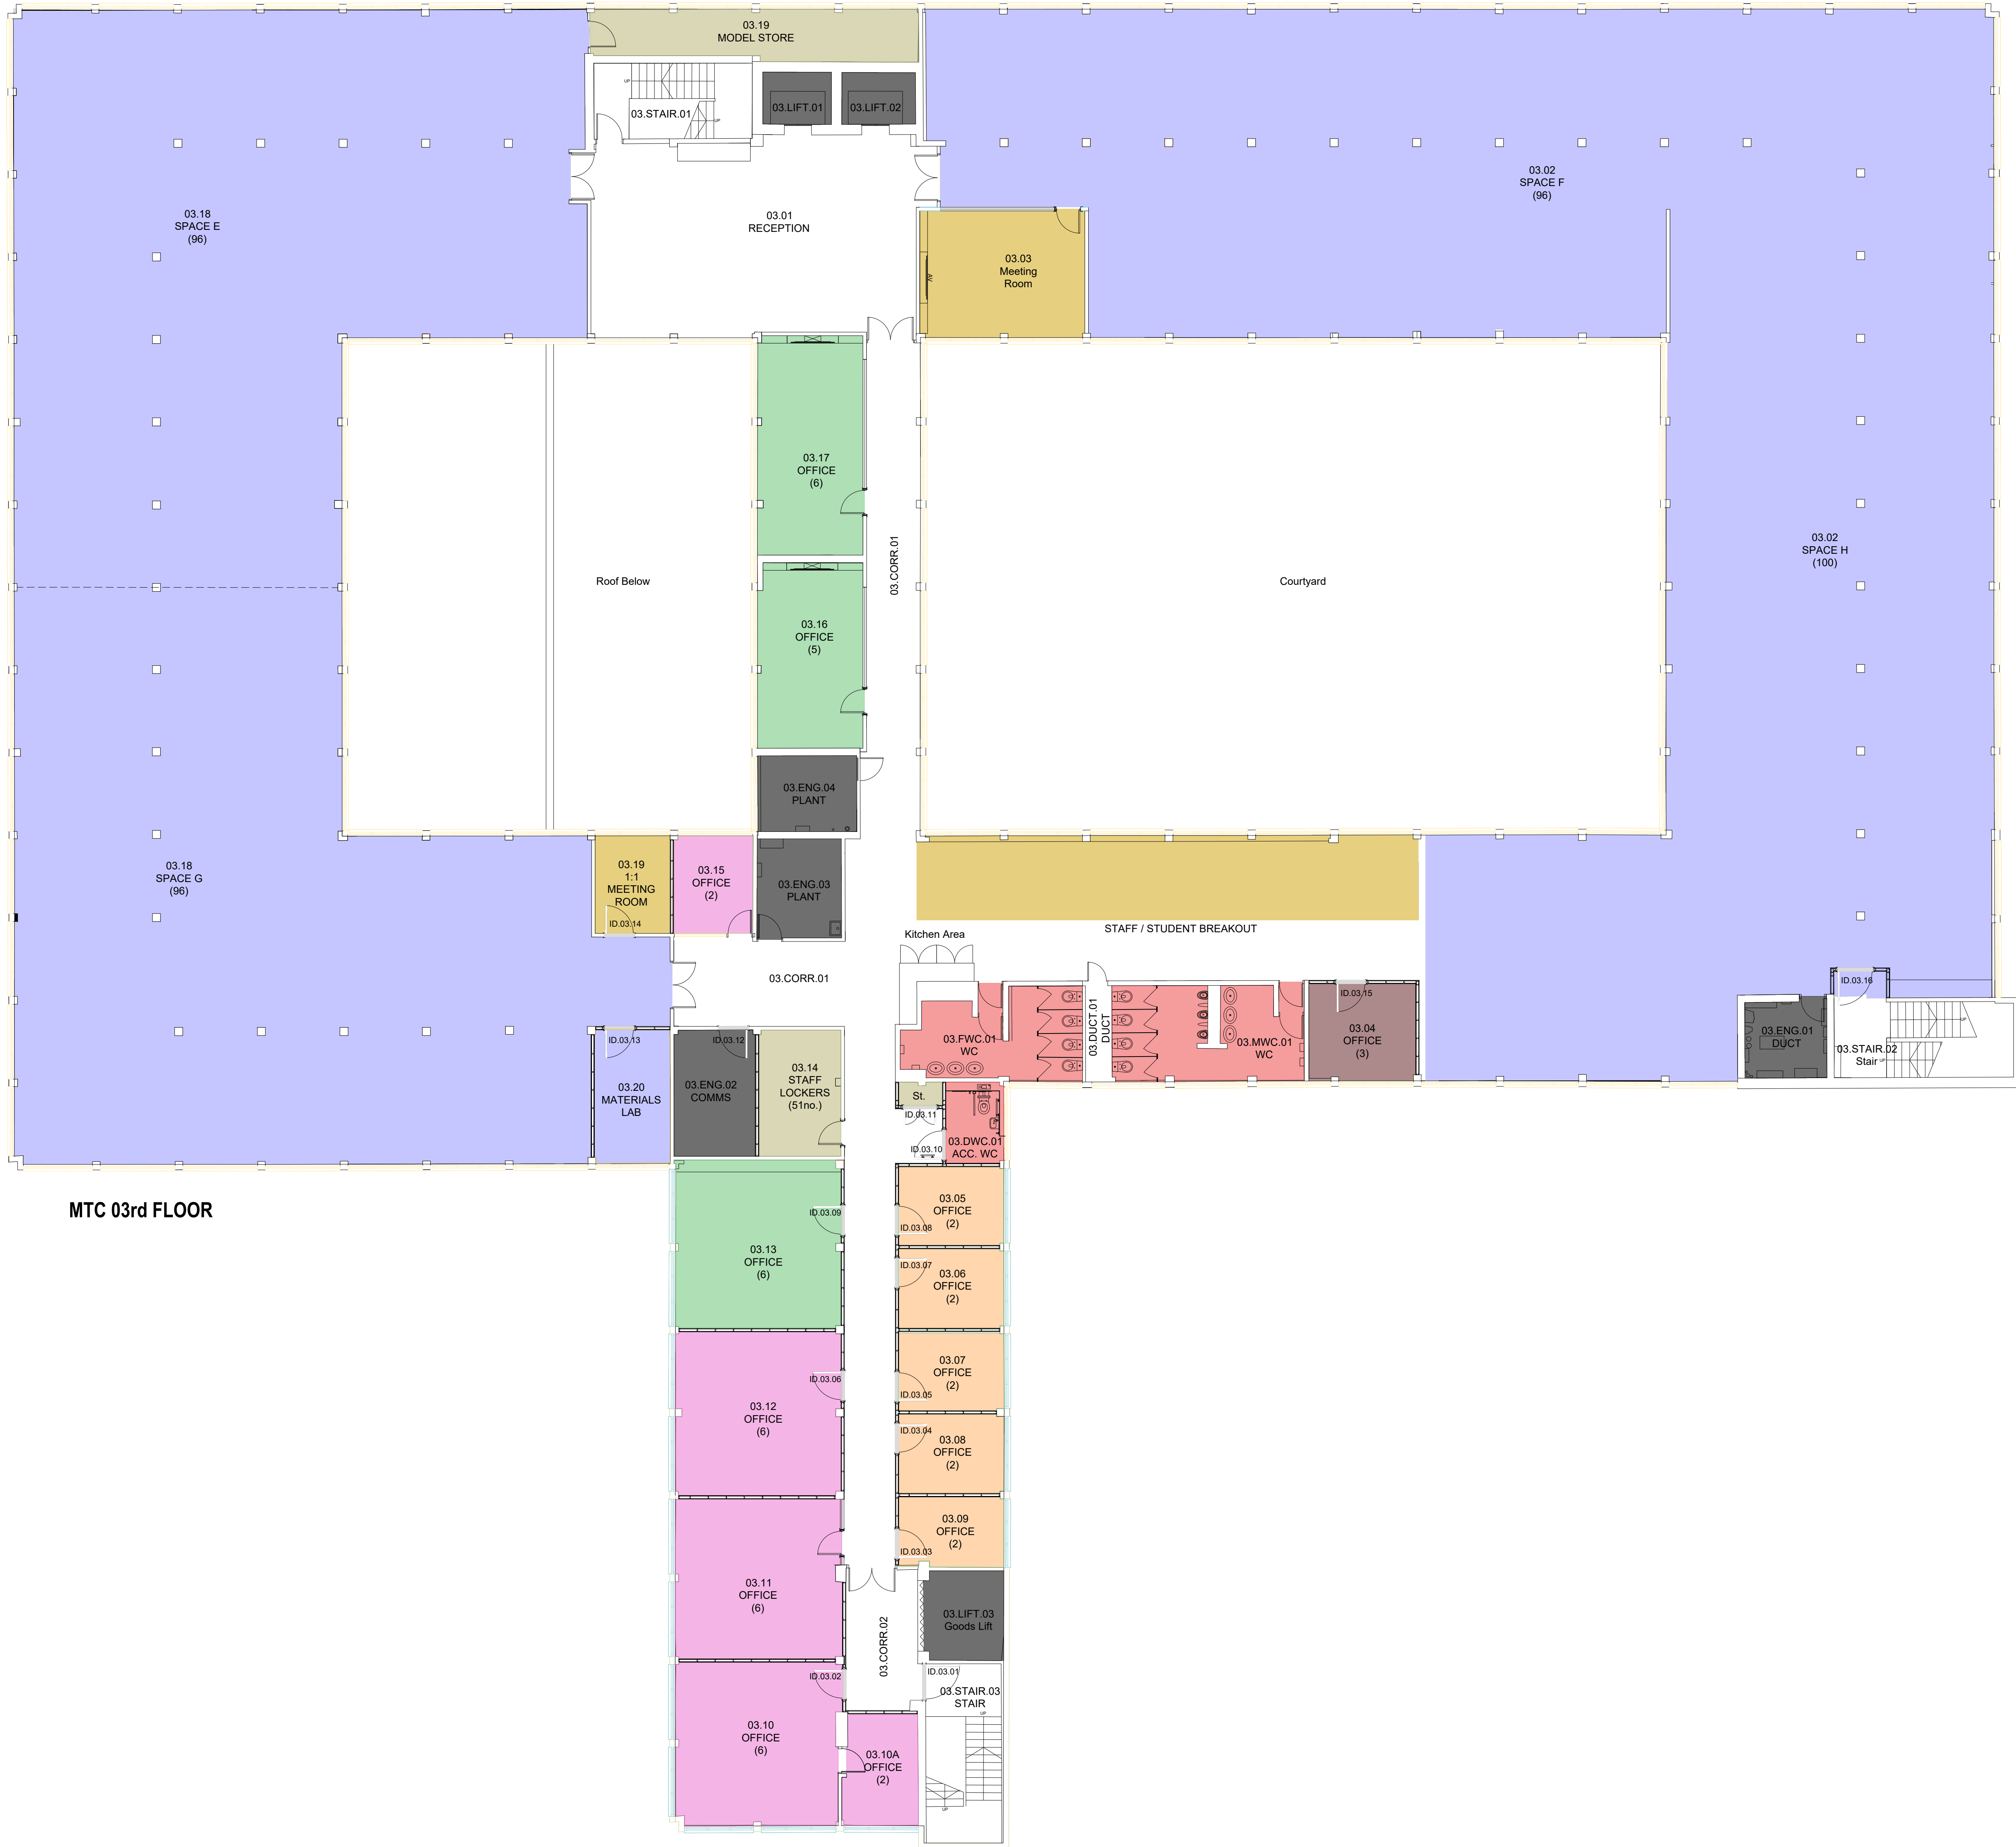

MTC 03rd FLOOR

Space Key:

- 101 (5) Room (Room Occupancy)
- Studio Space
- Office: Head of School
- Office: Support
- Office: Deputy Head
- Office: Professor / Reader
- Office: Programme Leads
- Office: Senior Lecturer
- Office: Lecturer
- Welfare
- Storage
- Breakout/Collaboration/Crit Space
- Mix Space: PhDs/Hot Desk
- Services/Plant

NOTES: 3rd Floor Occupancy

Space E - Mixed Studio & Teaching Space

- BA Architecture (BA1 & BA2)
- Vertical Group 1
- BA Architecture (BA3)
- MA Architecture (MA1 & MA2)
- Vertical Group 5
- BA Architecture (BA3)
- MA Architecture (MA1 & MA2)

Occupancy Brief = 85  
Occupancy Proposed = 96  
Occupancy includes Academic

Space F - Mixed Studio & Teaching Space

- BA Architecture (BA1 & BA2)
- Vertical Group 2
- BA Architecture (BA3)
- MA Architecture (MA1 & MA2)
- Vertical Group 6
- BA Architecture (BA3)
- MA Architecture (MA1 & MA2)

Occupancy Brief = 96  
Occupancy Proposed = 96  
Occupancy includes Academic

Space G - Mixed Studio & Teaching Space

- BA Architecture (BA1 & BA2)
- Vertical Group 3
- BA Architecture (BA3)
- MA Architecture (MA1 & MA2)
- Vertical Group 7
- BA Architecture (BA3)
- MA Architecture (MA1 & MA2)

Occupancy Brief = 85  
Occupancy Proposed = 96  
Occupancy includes Academic

Space H - Mixed Studio & Teaching Space

- BA Architecture (BA1 & BA2)
- Vertical Group 4
- BA Architecture (BA3)
- MA Architecture (MA1 & MA2)
- Vertical Group 8
- BA Architecture (BA3)
- MA Architecture (MA1 & MA2)

Occupancy Brief = 96  
Occupancy Proposed = 100  
Occupancy includes Academic

Academic & Administration

Single Office Space = 00  
Mixed Office Space = 52  
Total Office Occupancy = 52

TOTAL FLOOR OCCUPANCY = 440

FIRE OCCUPANCY CAPACITY NOTES:

Storey exit capacity confirmed by the fire engineer  
(after discounting the largest exit) is 343 + 163 = 506 persons.

\*IMPORTANT\*

Due to restrictions imposed by the existing stair widths, the maximum capacity for the upper floors is 846 persons.  
Discounting the 245 person capacity of the First Floor, this allows a **maximum capacity of 601 persons distributed between 2nd and 3rd floors.**

**MAXIMUM UPPER FLOOR CAPACITY OR STOREY EXIT CAPACITY MUST NOT BE EXCEEDED AT ANY TIME.**