
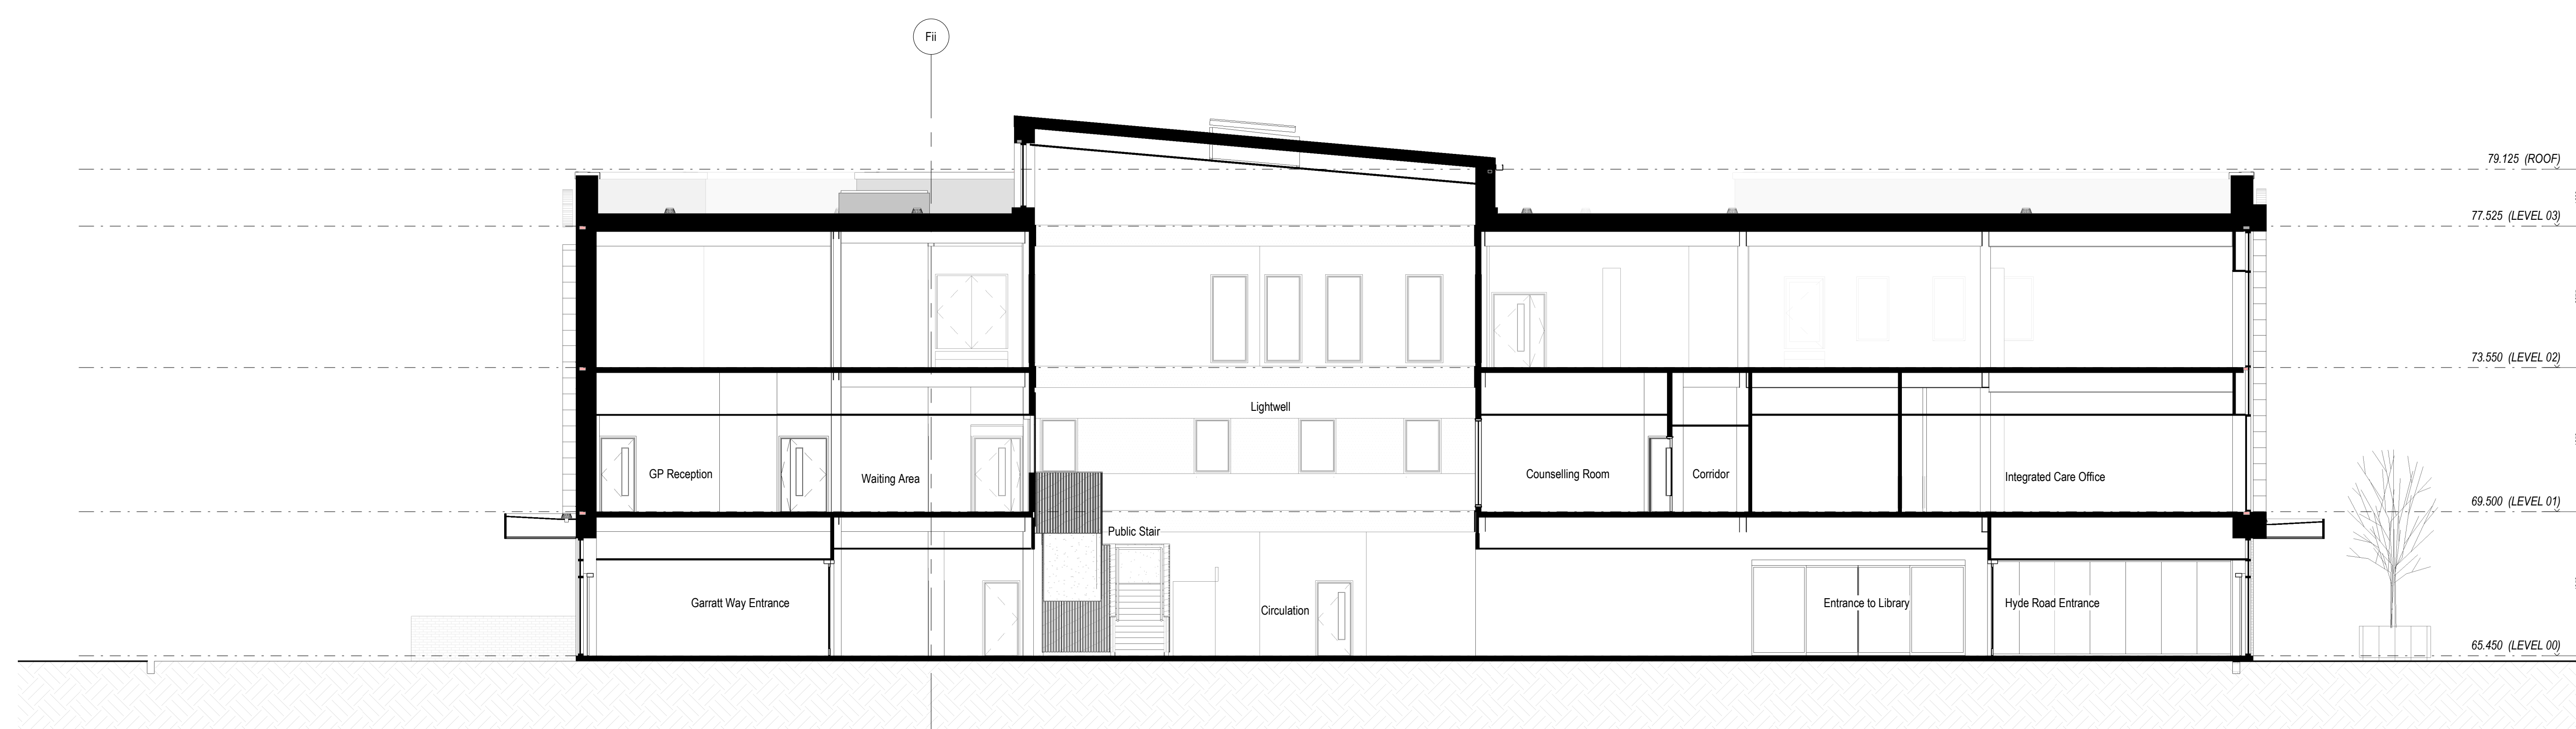
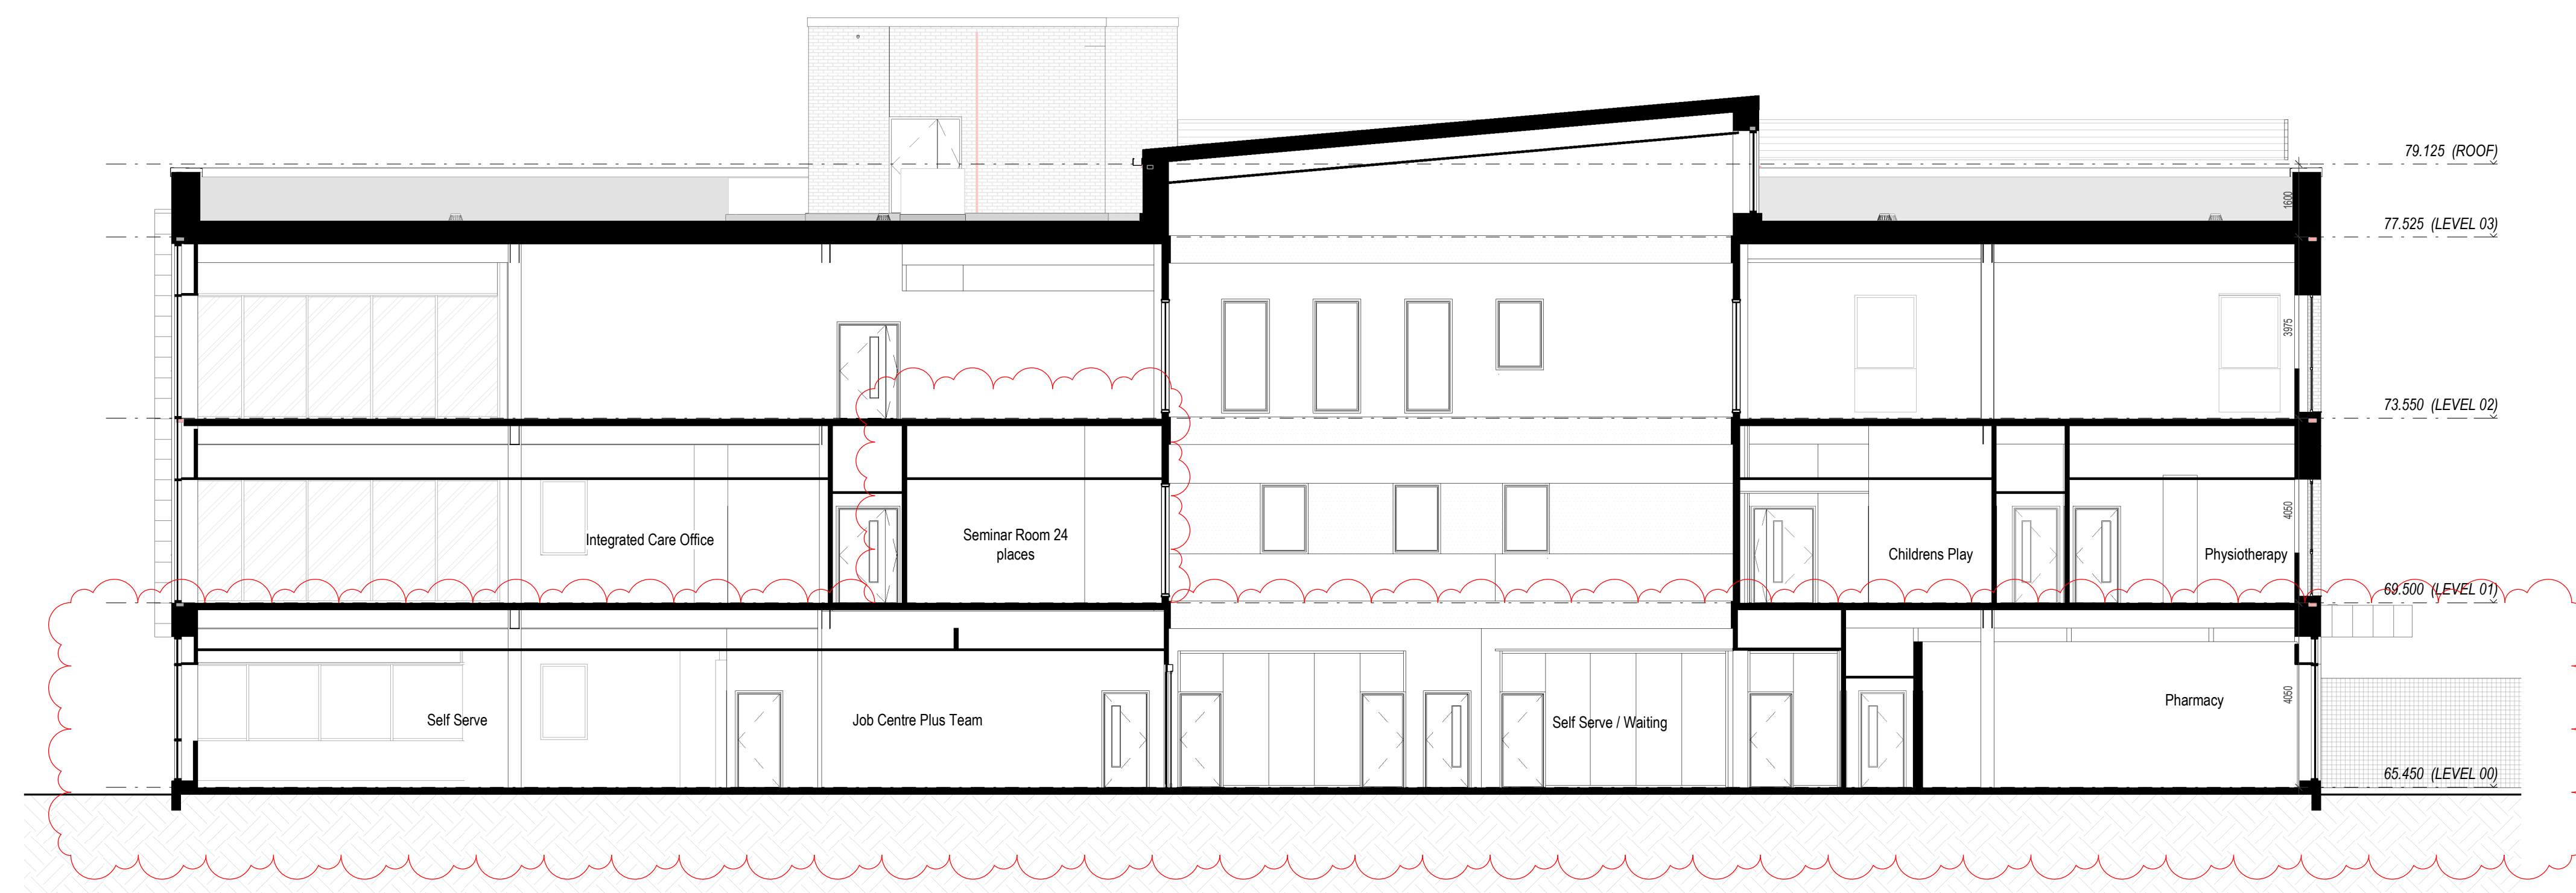


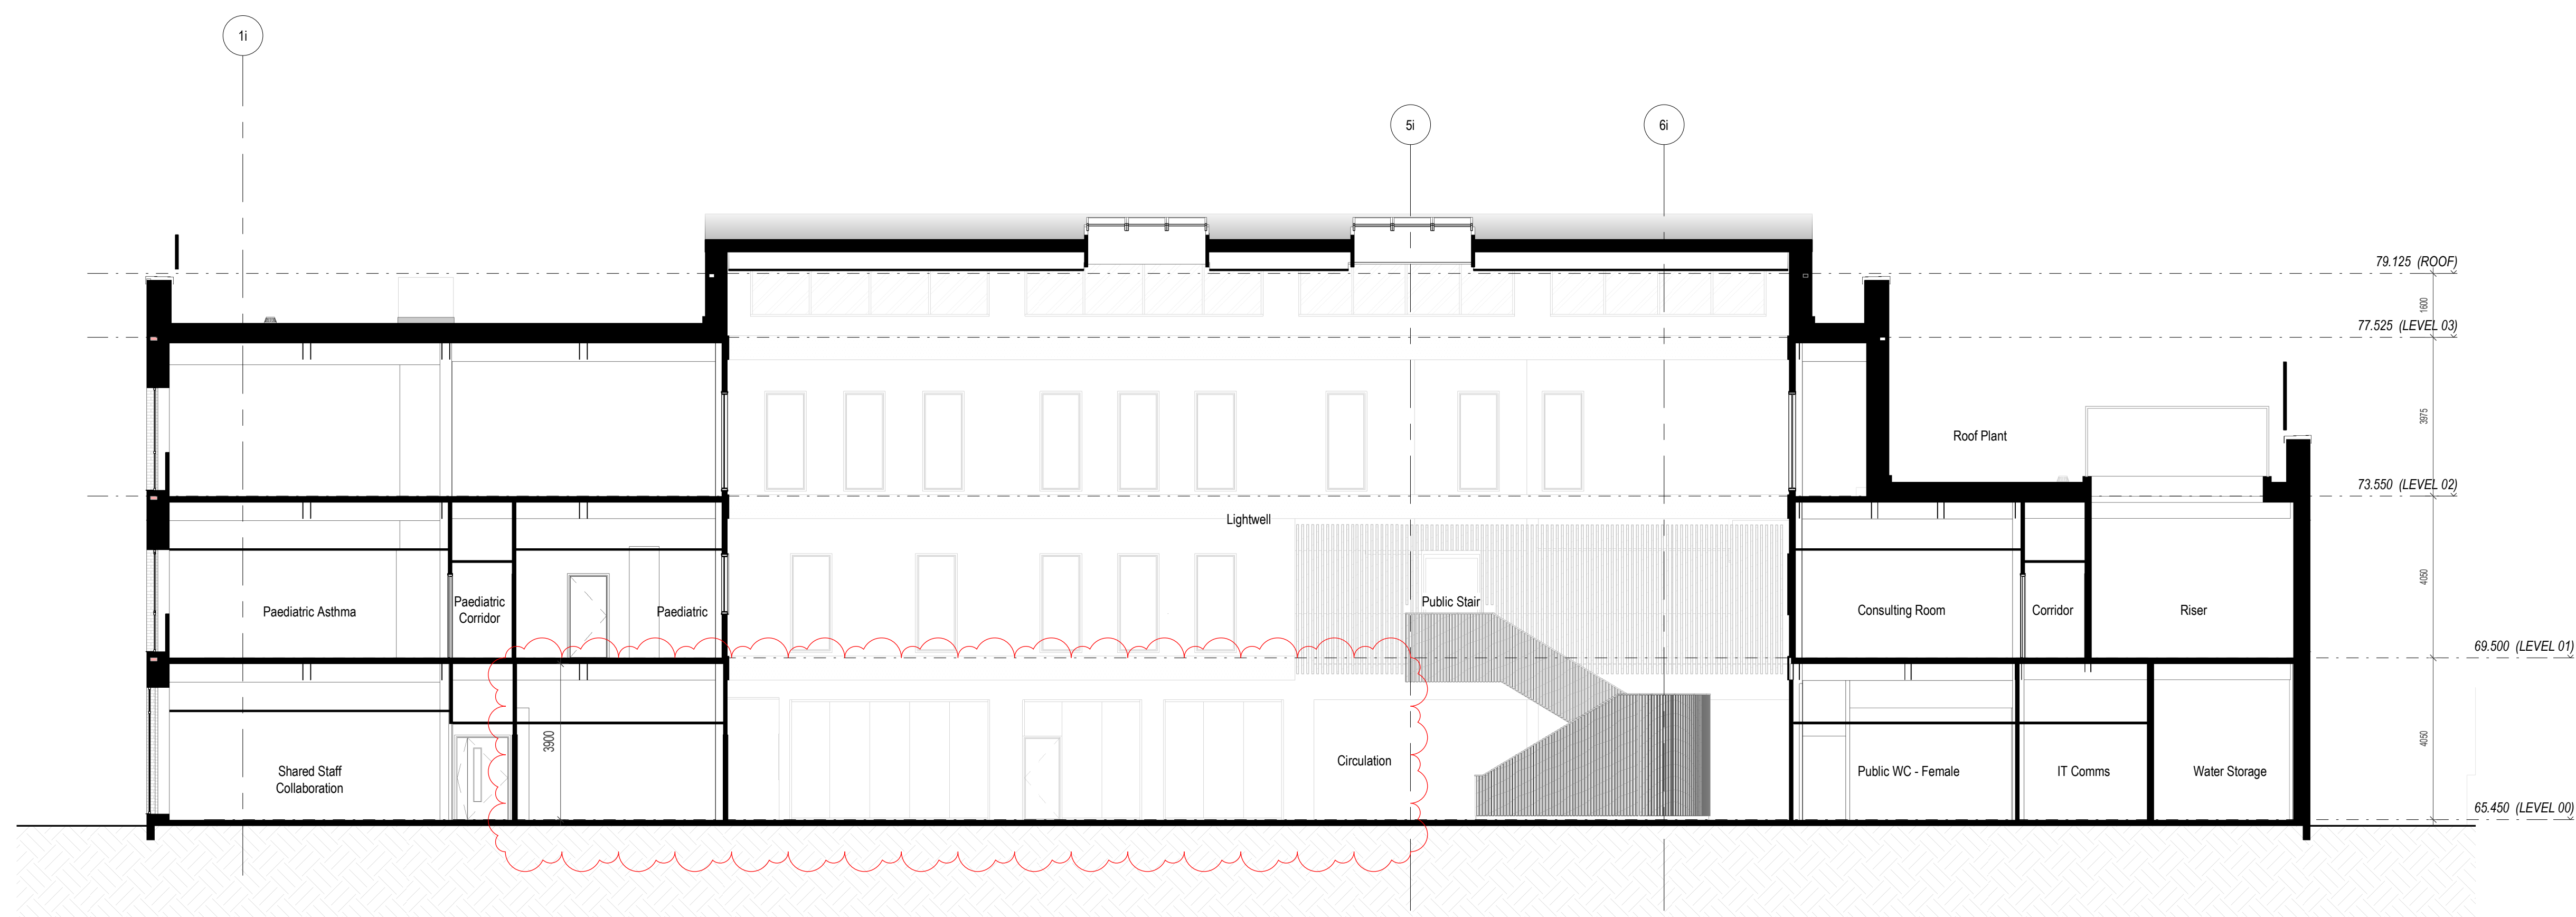

Notes:

- This drawing is copyright.
- Do not scale dimensions from this drawing.
- This drawing is to be read in conjunction with all other relevant drawings.
- All dimensions on this drawing are in the metric system.
- Use drawings only for purposes listed above.
- This drawing may contain errors.

Scale Bar:

0m 1m 2m 3m 4m 5m

Scale: 1:100

Key Plan:

HAZARD

To warn of significant hazards or information that is unusual

To be read in conjunction with all other consultant's information

Refer to CDM Schedule XXXXX-4/WH-XX-SHA-0-2000

The following external notes are included within this drawing

C02	20/10/21	Updated following ground floor changes	KA	TK
C01	13/07/21	Construction Issue	KT	TK
Rev	Date	Revision Notes	Drawn	Review

**MORGAN
SINDALL**



Intelligence
Buildings
Infrastructure

www.ibigroup.com

Project
GORTON COMMUNITY HUB

Drawing Title

Job Number 50786	Date 31/05/2019	Drawn By KA
Scale@A0 1 : 100	Purpose CONSTRUCTION ISSUE	Reviewed By TK
Drawing Number GCH-IBI-XX-XX-DR-A-100-0026	Revision C02	Suitability S4

Scale@AD 1 : 100	Purpose CONSTRUCTION ISSUE	Reviewed By TK
---------------------	-------------------------------	-------------------

Drawing Number	Revision	Suitability
CCH IRI XX XX DB A 100 0036	C02	S4