
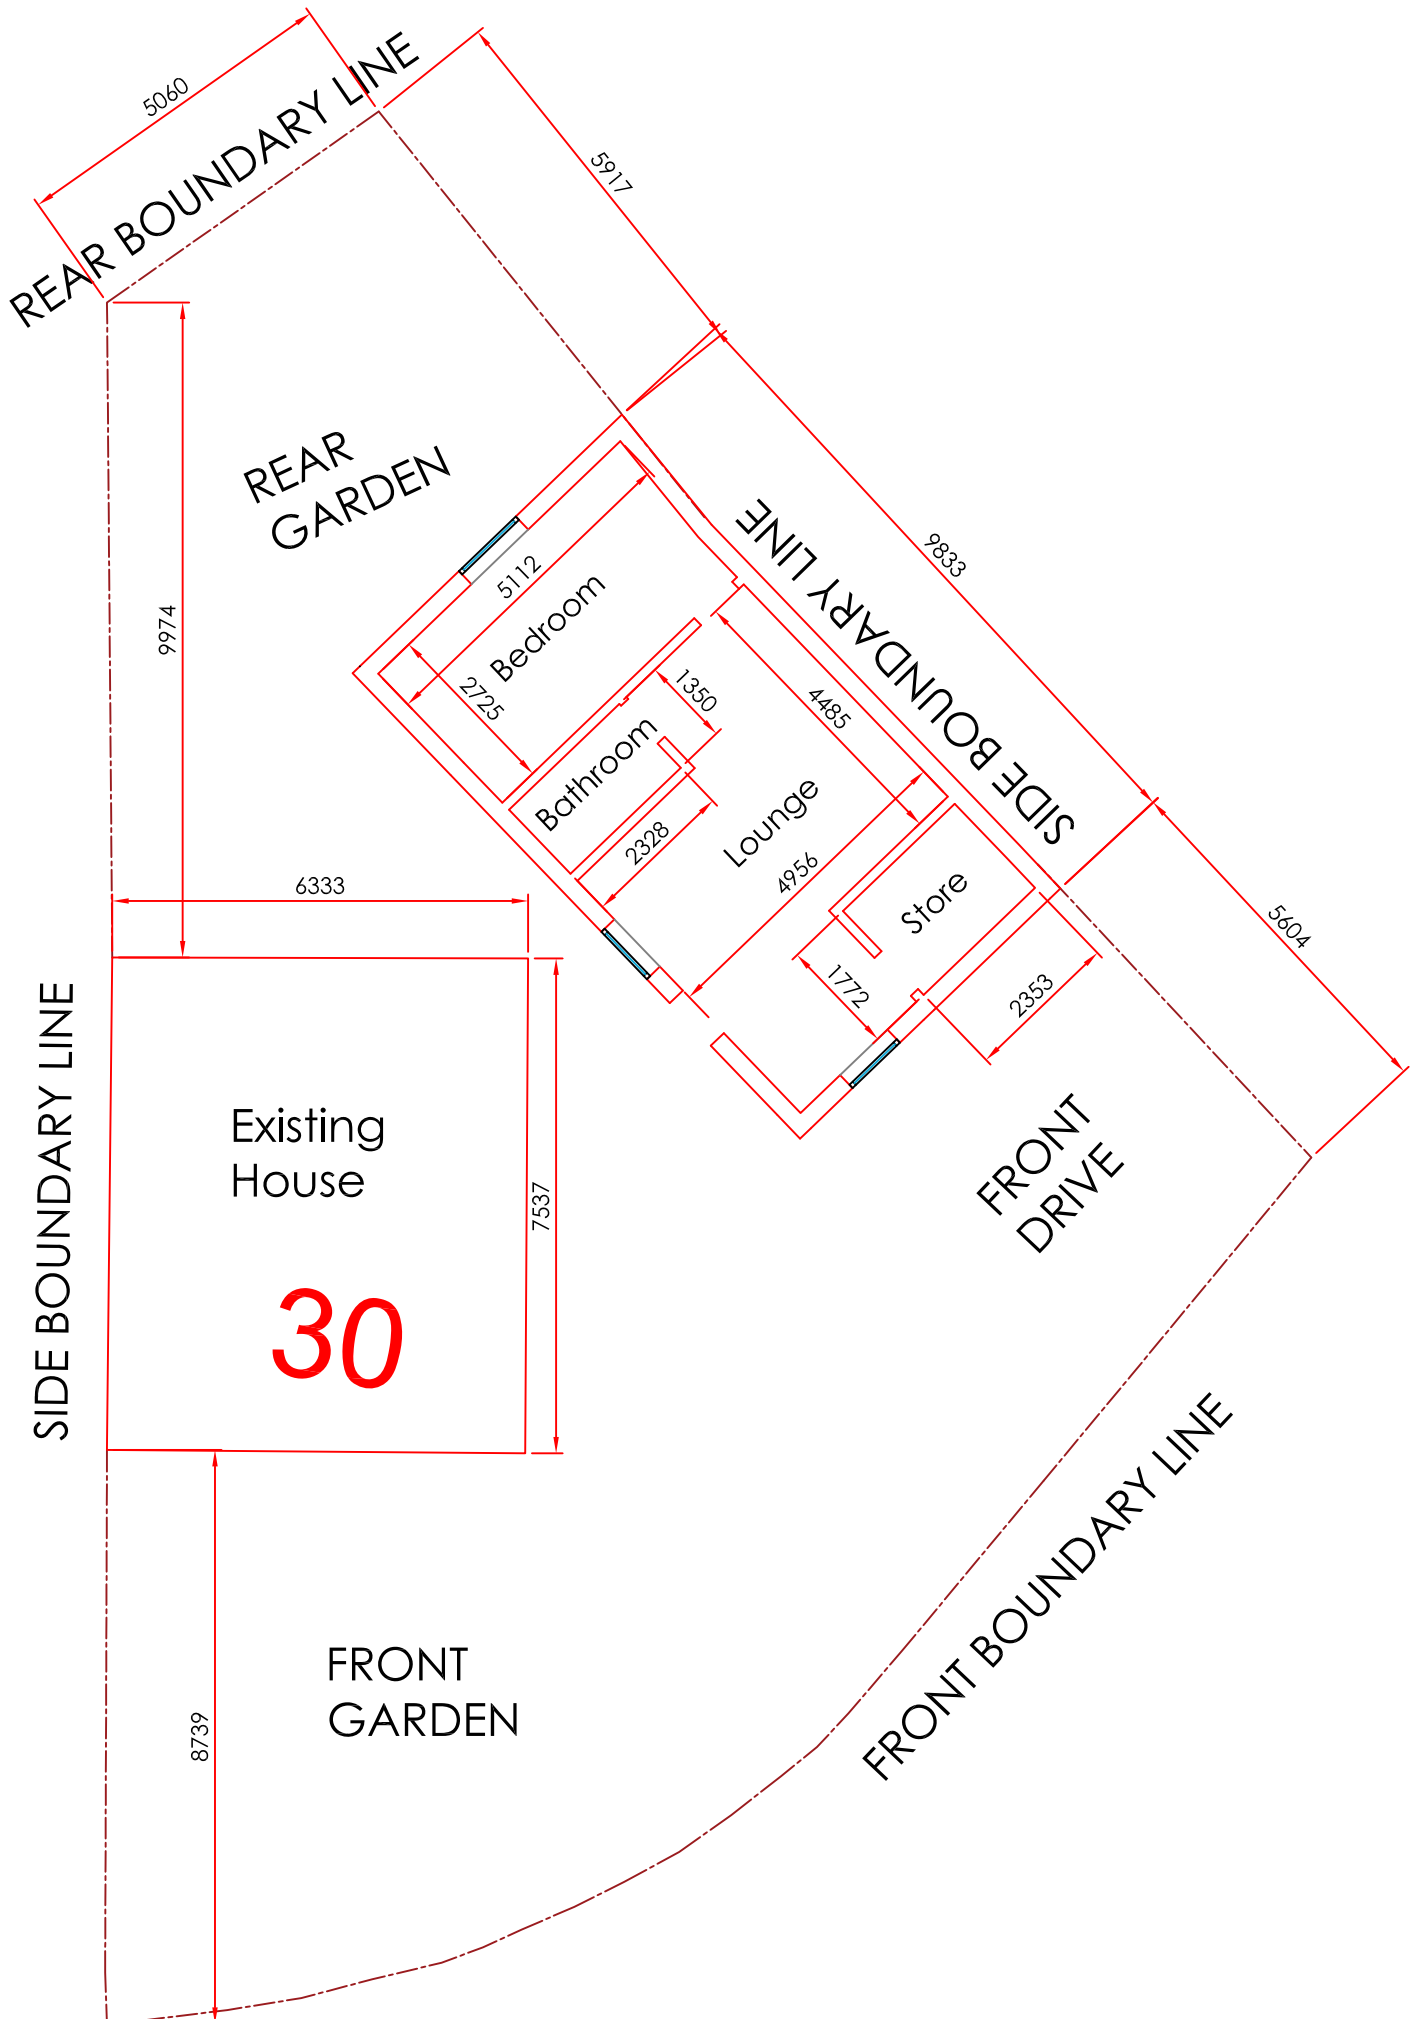


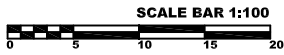

Proposed Garage Plan