


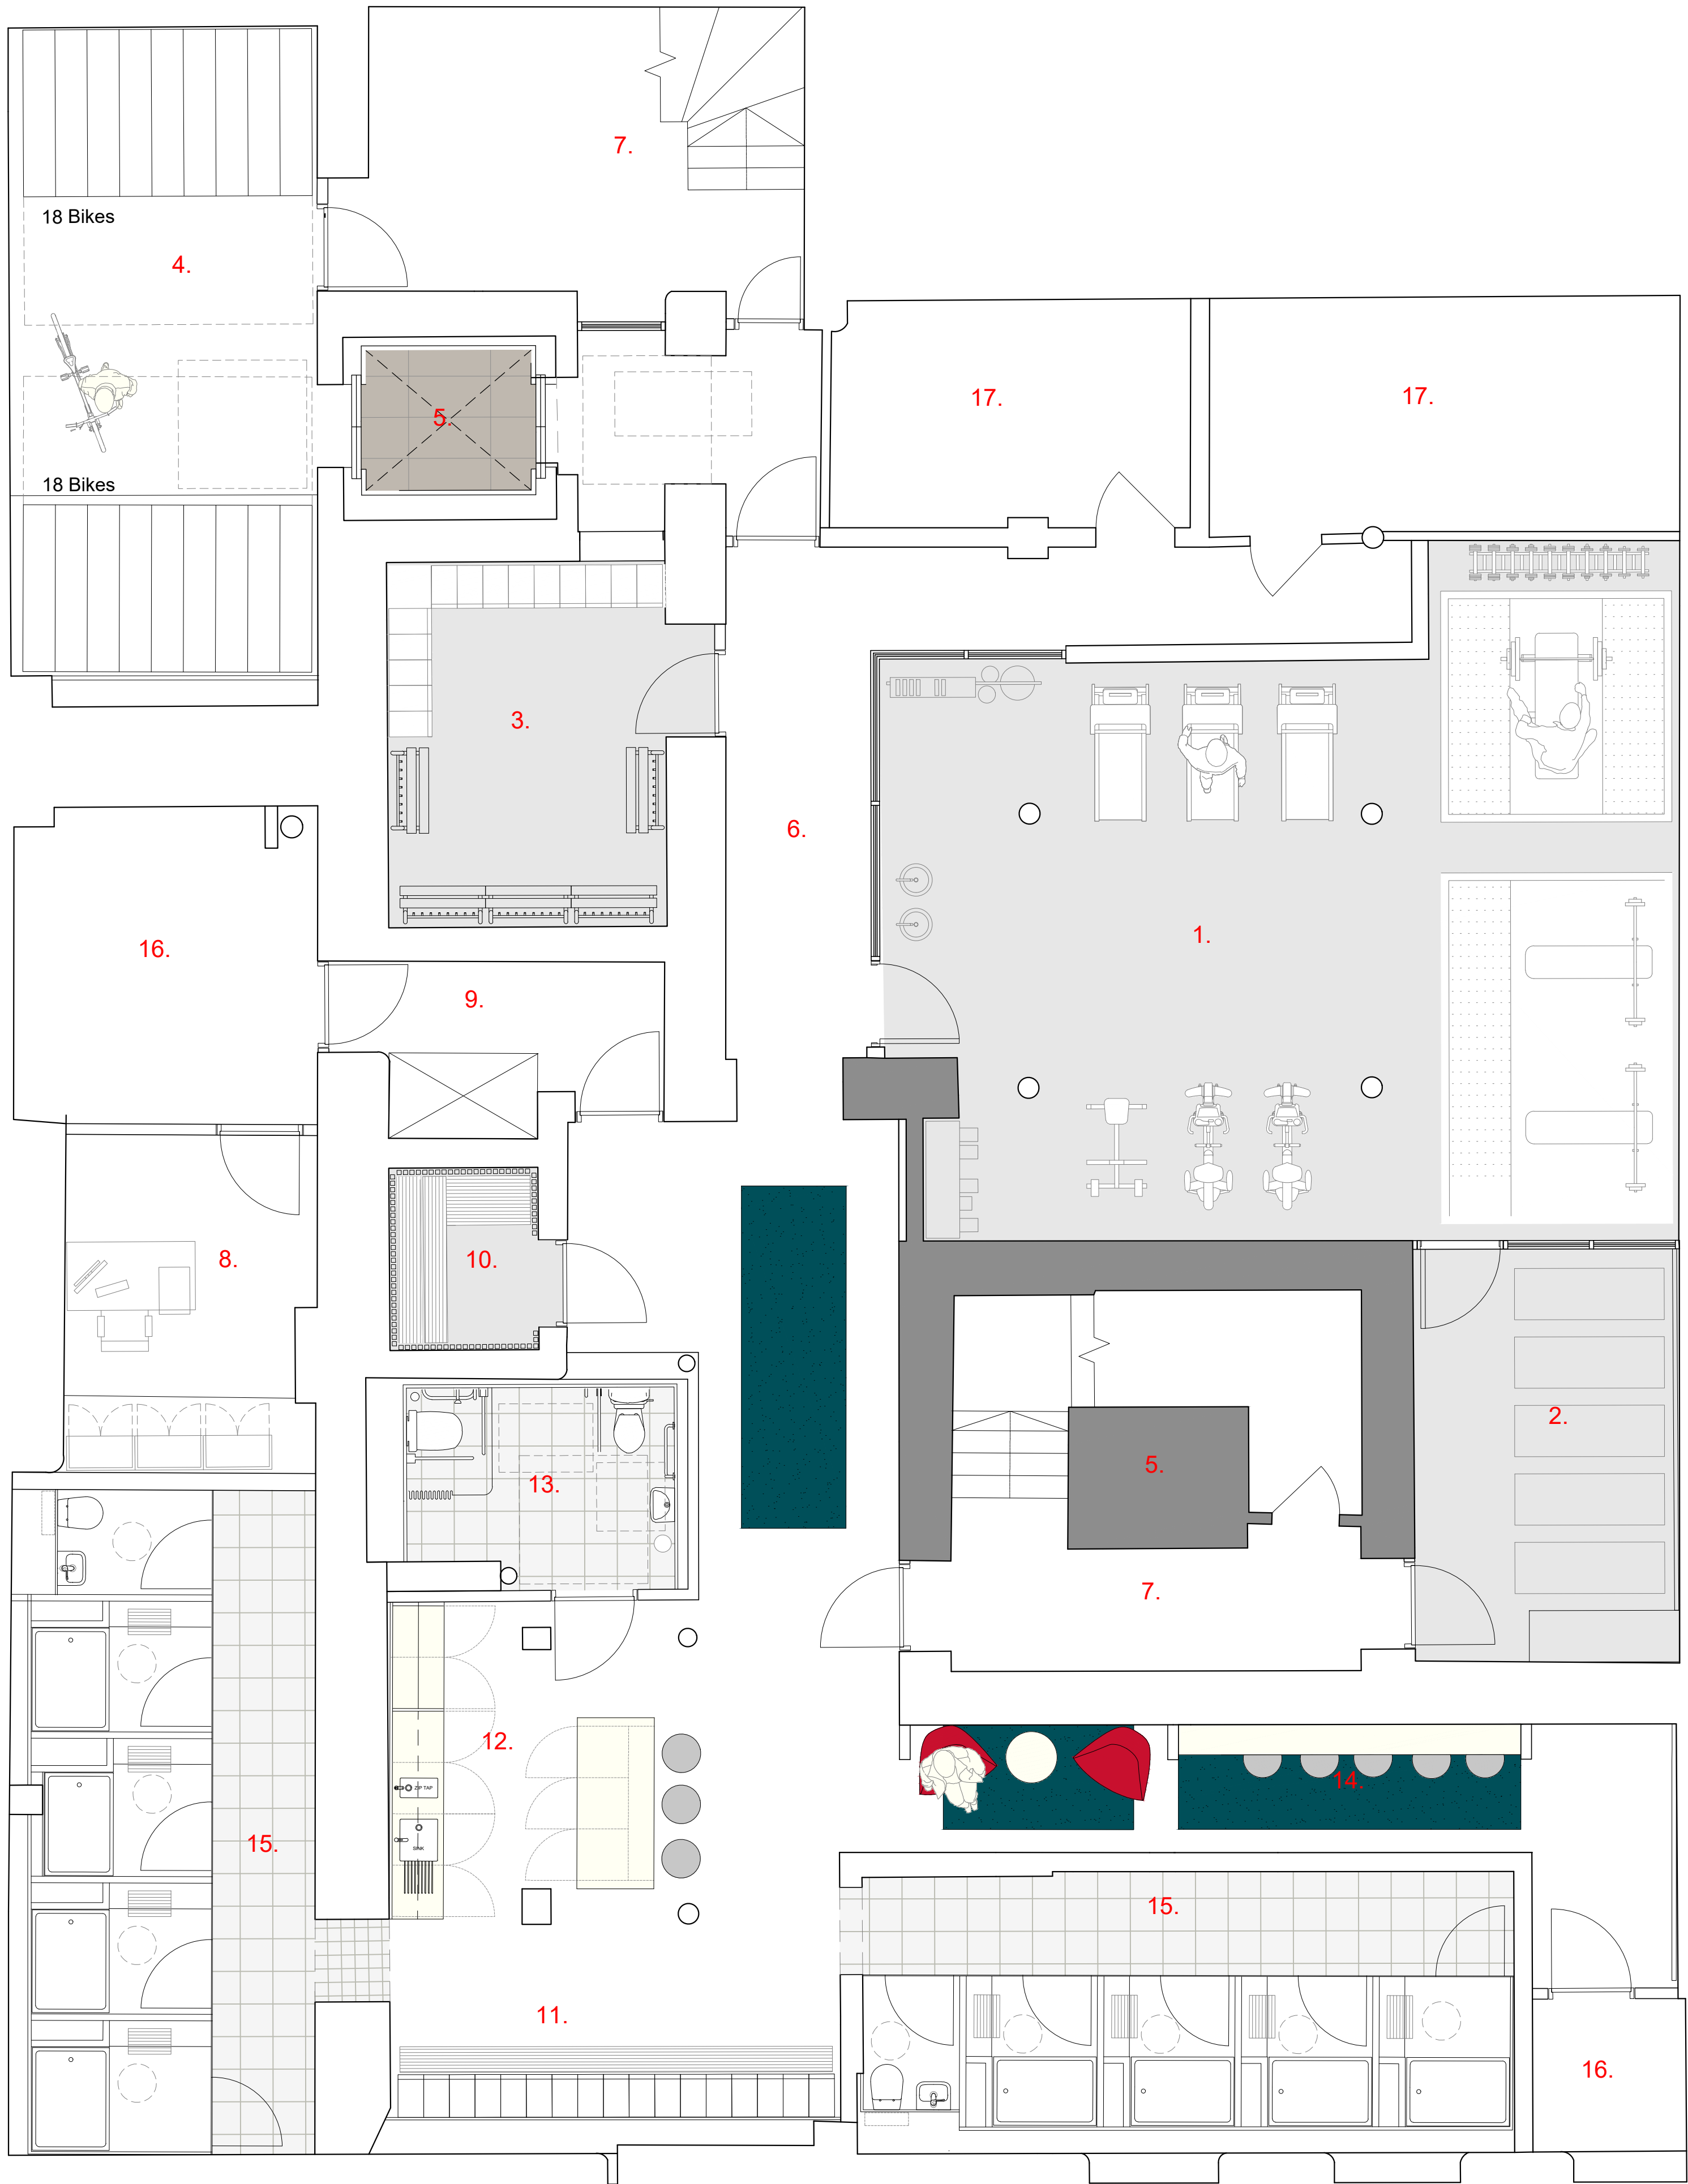

- Key:
- 1. GYM STUDIO
 - 2. YOGA/BARRE STUDIO
 - 3. DRYING ROOM
 - 4. BIKE STORE
 - 5. LIFT
 - 6. CIRCULATION
 - 7. STAIR
 - 8. BM OFFICE
 - 9. SAUNA PLANT
 - 10. SAUNA
 - 11. LOCKERS
 - 12. TEA PREP/VENDING
 - 13. ACCESSIBLE WC & SHOWER
 - 14. VANITY/ HAIR DRIER
 - 15. SHOWERS & CHANGING FACILITIES
 - 16. STORE
 - 17. SERVICE PLANT

notes

1:50@A1

0 0.5 1 1.5 2 2.5m

rev.	date	details	by
A	10.02.22	Issued for Information. Issued for Planning	BC

MICHAEL LAIRD ARCHITECTS

5 Forres Street, Edinburgh EH3 6DE
T 0131 226 6991 F 0131 226 2771
mail@michaellaird.co.uk

Freetrade Exchange Refurbishment

Clearbell

27 Peter Street, Manchester, M2 5GB

drawing title

Proposed Layout

Basement

scale	date	drawn	format
1:50	Sept 2021	BC	a1

status

Information

drawing number	revision
CFM.AR(99)011	A