


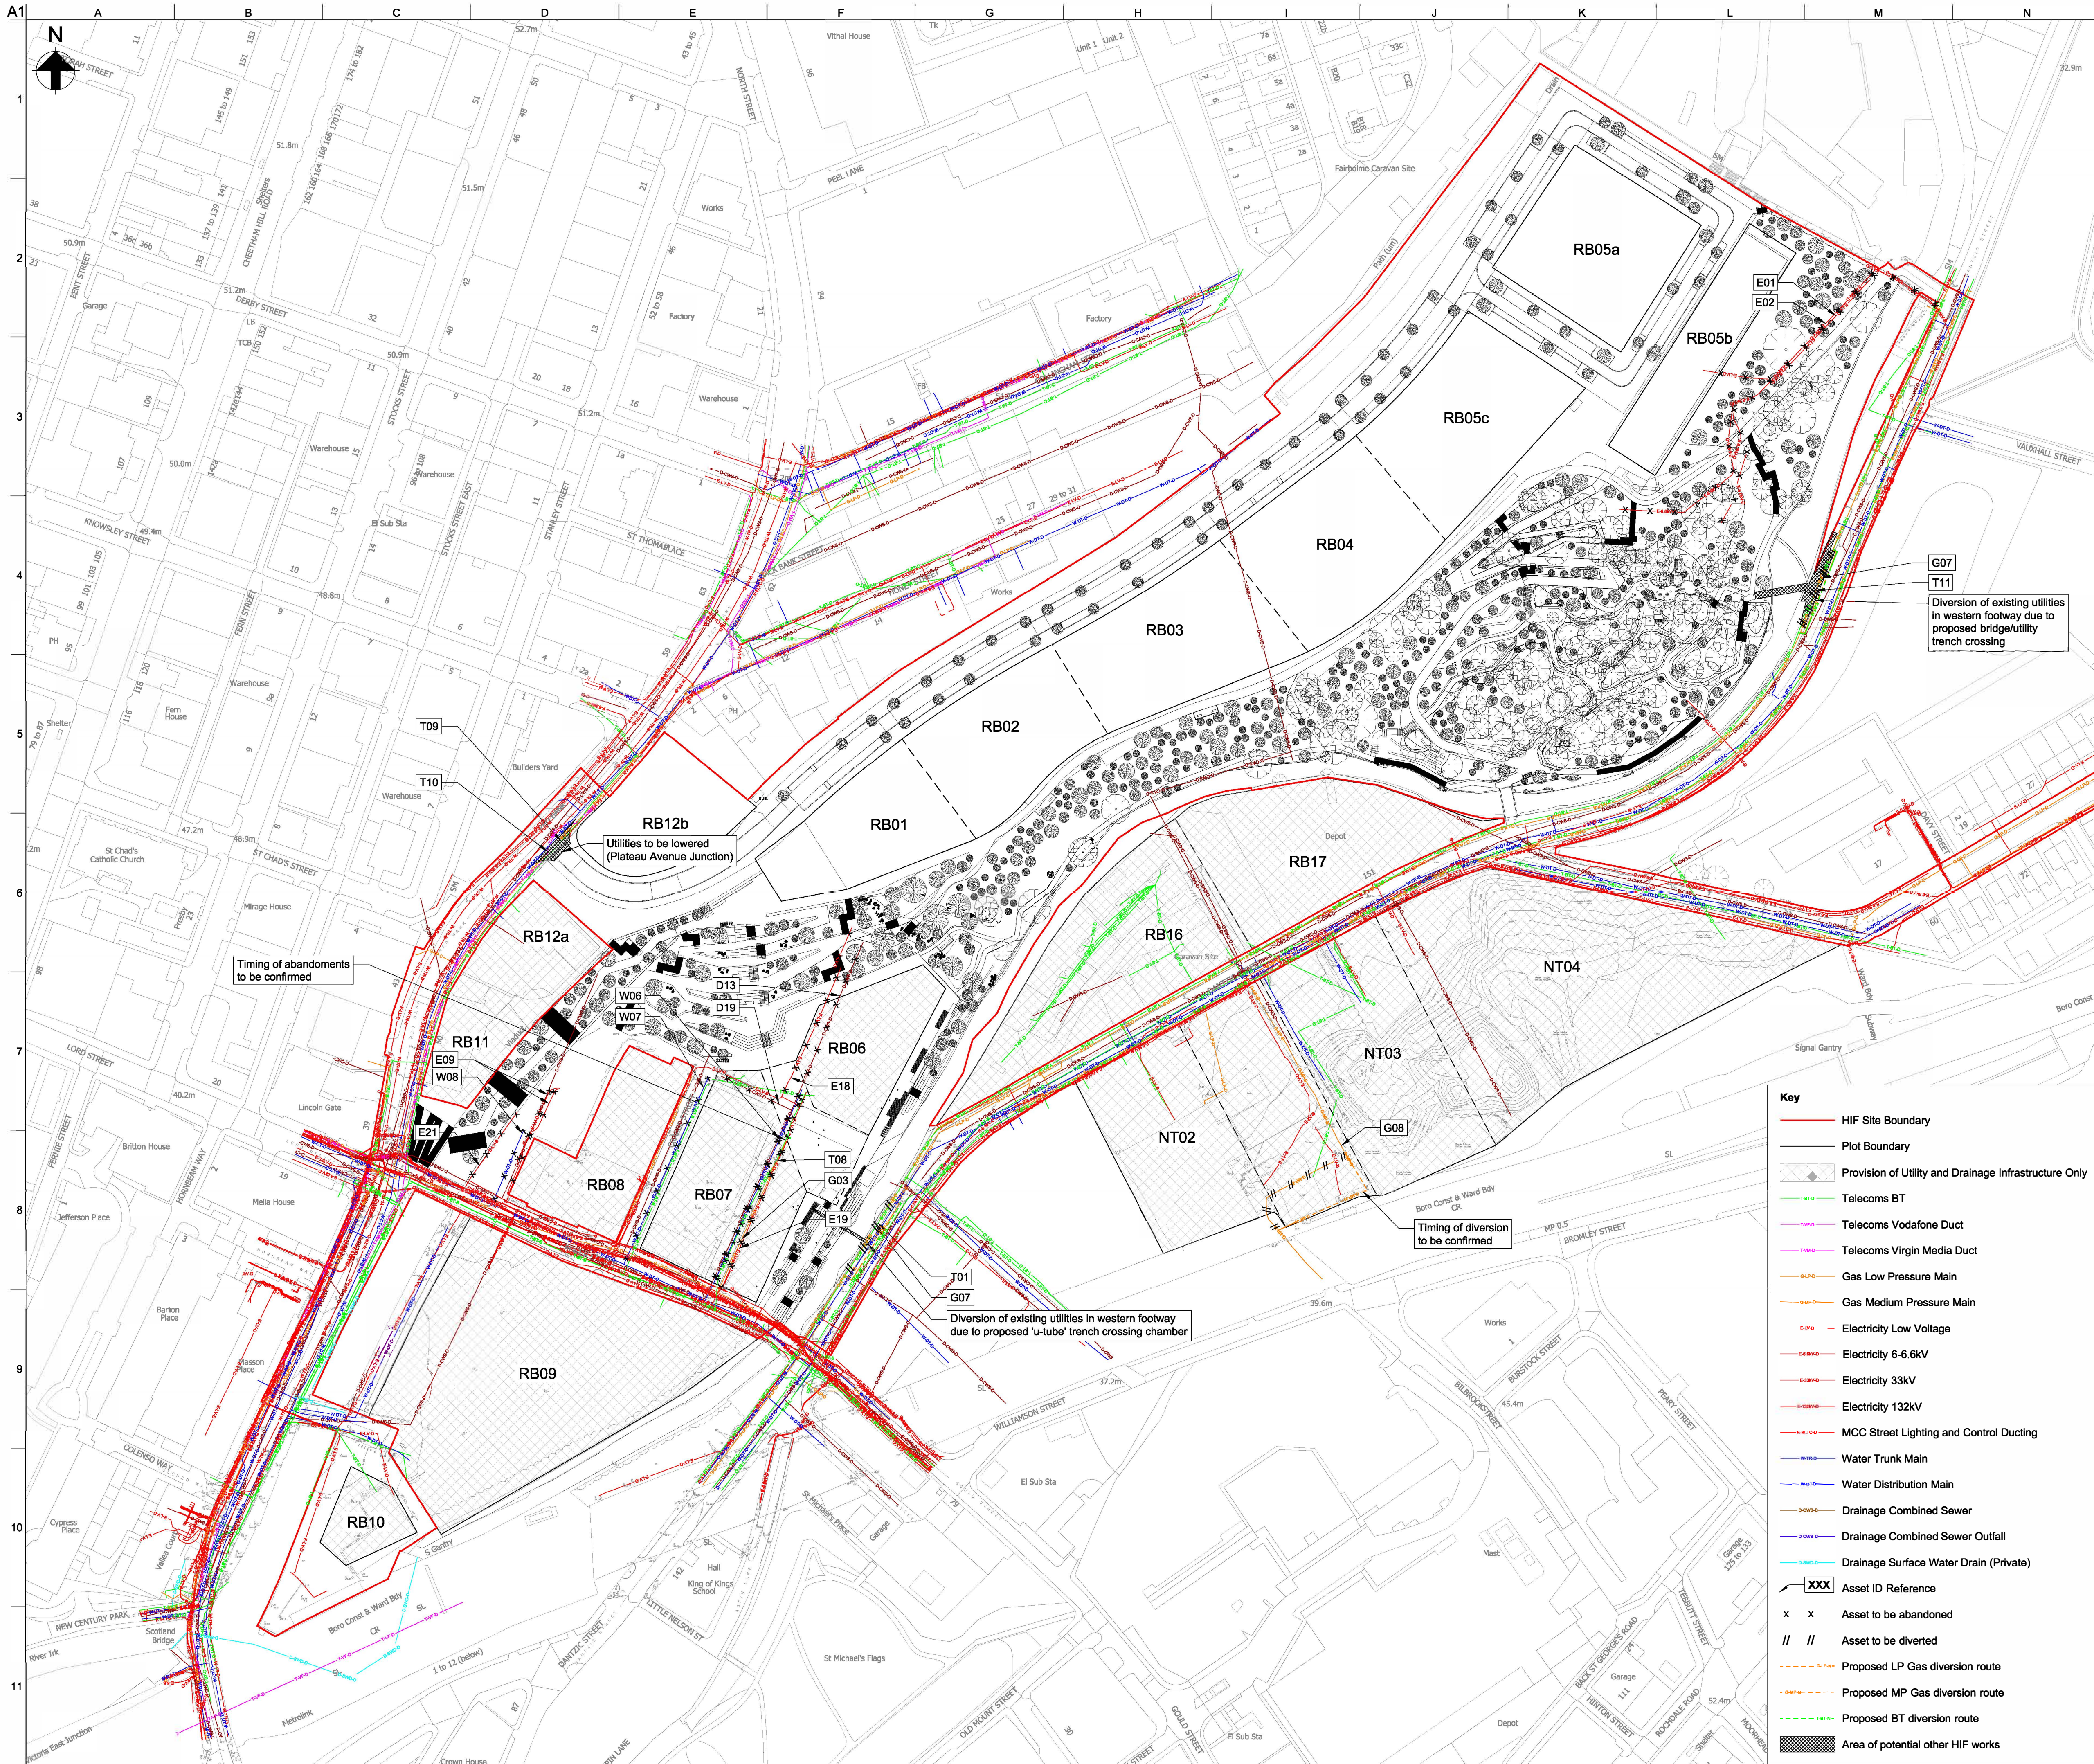

- Notes**
- All dimensions are in mm, all levels in mAOD, unless specified otherwise.
 - This map is reproduced from Ordnance Survey Material with the permission of the Ordnance Survey on behalf of the Controller of Her Majesty's Stationary Office (c) Crown Copyright. License Number 100019568 (2021).
 - Layout is based on:
 - Plot boundaries are indicative and to be confirmed by future developers
 - Topographical Survey drawing PS-2158-TS by Paragon Surveys dated September 2021.
 - Landscape Architect masterplan drawing 2700-PLA-ZZ-YYY-DR-L-1011 Rev P02.06 dated 14/02/2021 by Planit.
 - Existing Utilities layout based on the following information:
 - Utility Search Map drawing 97079 undertaken by Atkins dated 24/06/2021.
 - Partial GPR Survey drawing PUM-11943-U-DR-0001 Rev 01 undertaken by Precison Utility Mapping dated 11/11/2021.
 - No guarantee is given for the accuracy of the information contained herein, which is provided for general guidance only and must not be relied upon for excavation or detailed design until apparatus locations are verified / validated through further site investigation works.
 - Where electricity and telecommunications cables are indicated there may be multiple cables present.
 - Communications cables shown do not reflect that in some areas ducts are shared between companies.
 - Utilities have been drawn to PAS128 standard. The Located Service Classification table below gives a brief overview. For further details refer to document 'PAS 128:2014 Specification for underground utility detection, verification and location'.

Located Service Classification	
Type A Verification - Visual Identification	Certainty/Risk
Type B Detection - Typically GPR and EML techniques are used	High
Type C Site reconnaissance - Physical surface features identified	Medium
Type D Desktop utility records search	Low

Rev	Date	Description	By	Chkd	Appd	Auth
P01	28/08/21		AS	AS	AS	—
P02	17/12/21		EC	RG	RG	—
P03	14/01/22		TW	TW	TW	—
P04	01/02/22		EC	EC	RG	—
P05	18/02/22	Amended for planning	EC	RG	RG	—
P06	04/03/22		AS	EC	RG	—

ARUP

6th Floor 3 Piccadilly Place
Manchester M1 3BN
Tel +44 161 228 2331 Fax +44 161 228 6899
www.arup.com

Client

MANCHESTER CITY COUNCIL

bam nuttall

Project Title
Victoria North HIF Infrastructure & Enabling Works

Drawing Title
HIF Utilities & Drainage Diversions Site Wide

Scale at A1 1:1250		Anup Job No 282022-00		
Role Consultant for Utilities				
Sustainability S3 - Issued for Review and Comment				
Rev P06	By AS	Chkd EC	Appd RG	---
	Date 03/03/22	Date 03/03/22	Date 04/03/22	---
Name VNIF - ARP - 00 - YYY - DR - CU - 1001				
Project	Originator	Volume	Location	Type
				Role
				Number