


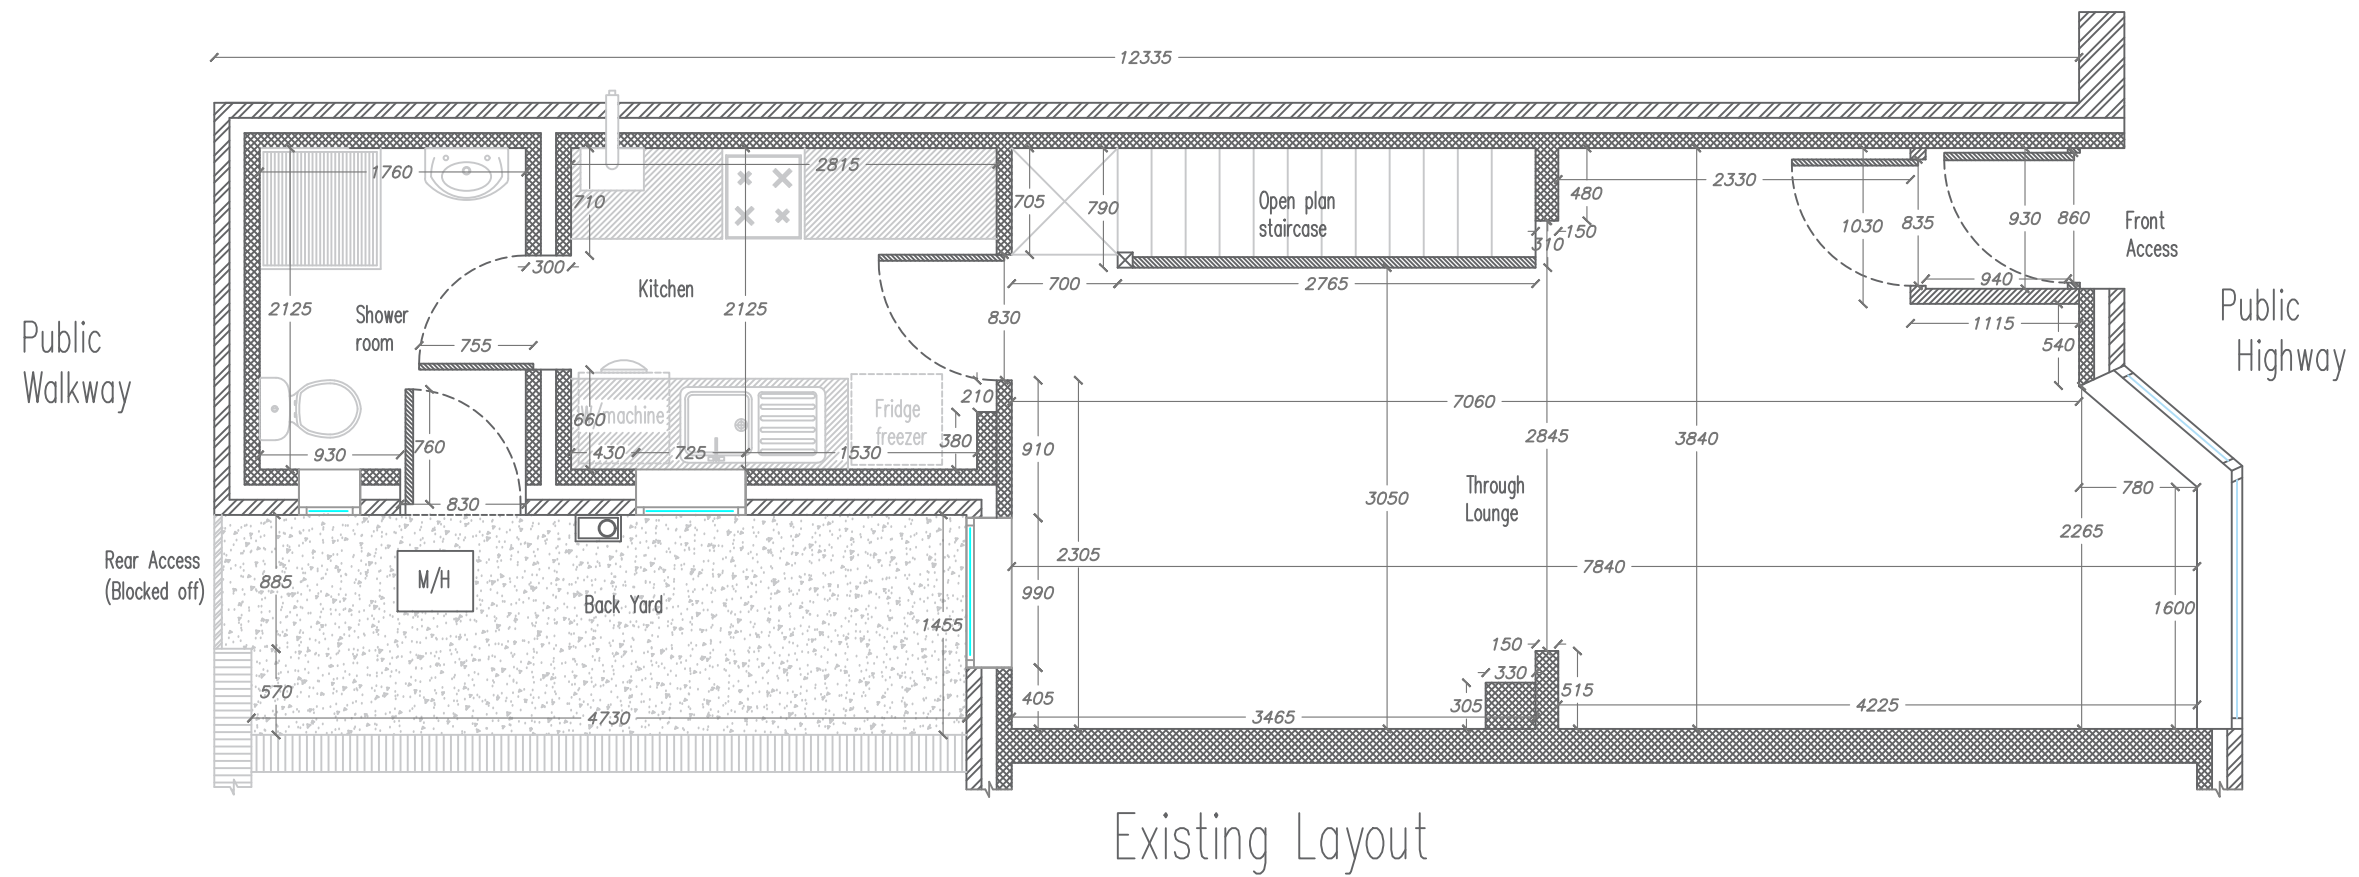

Existing Layout