


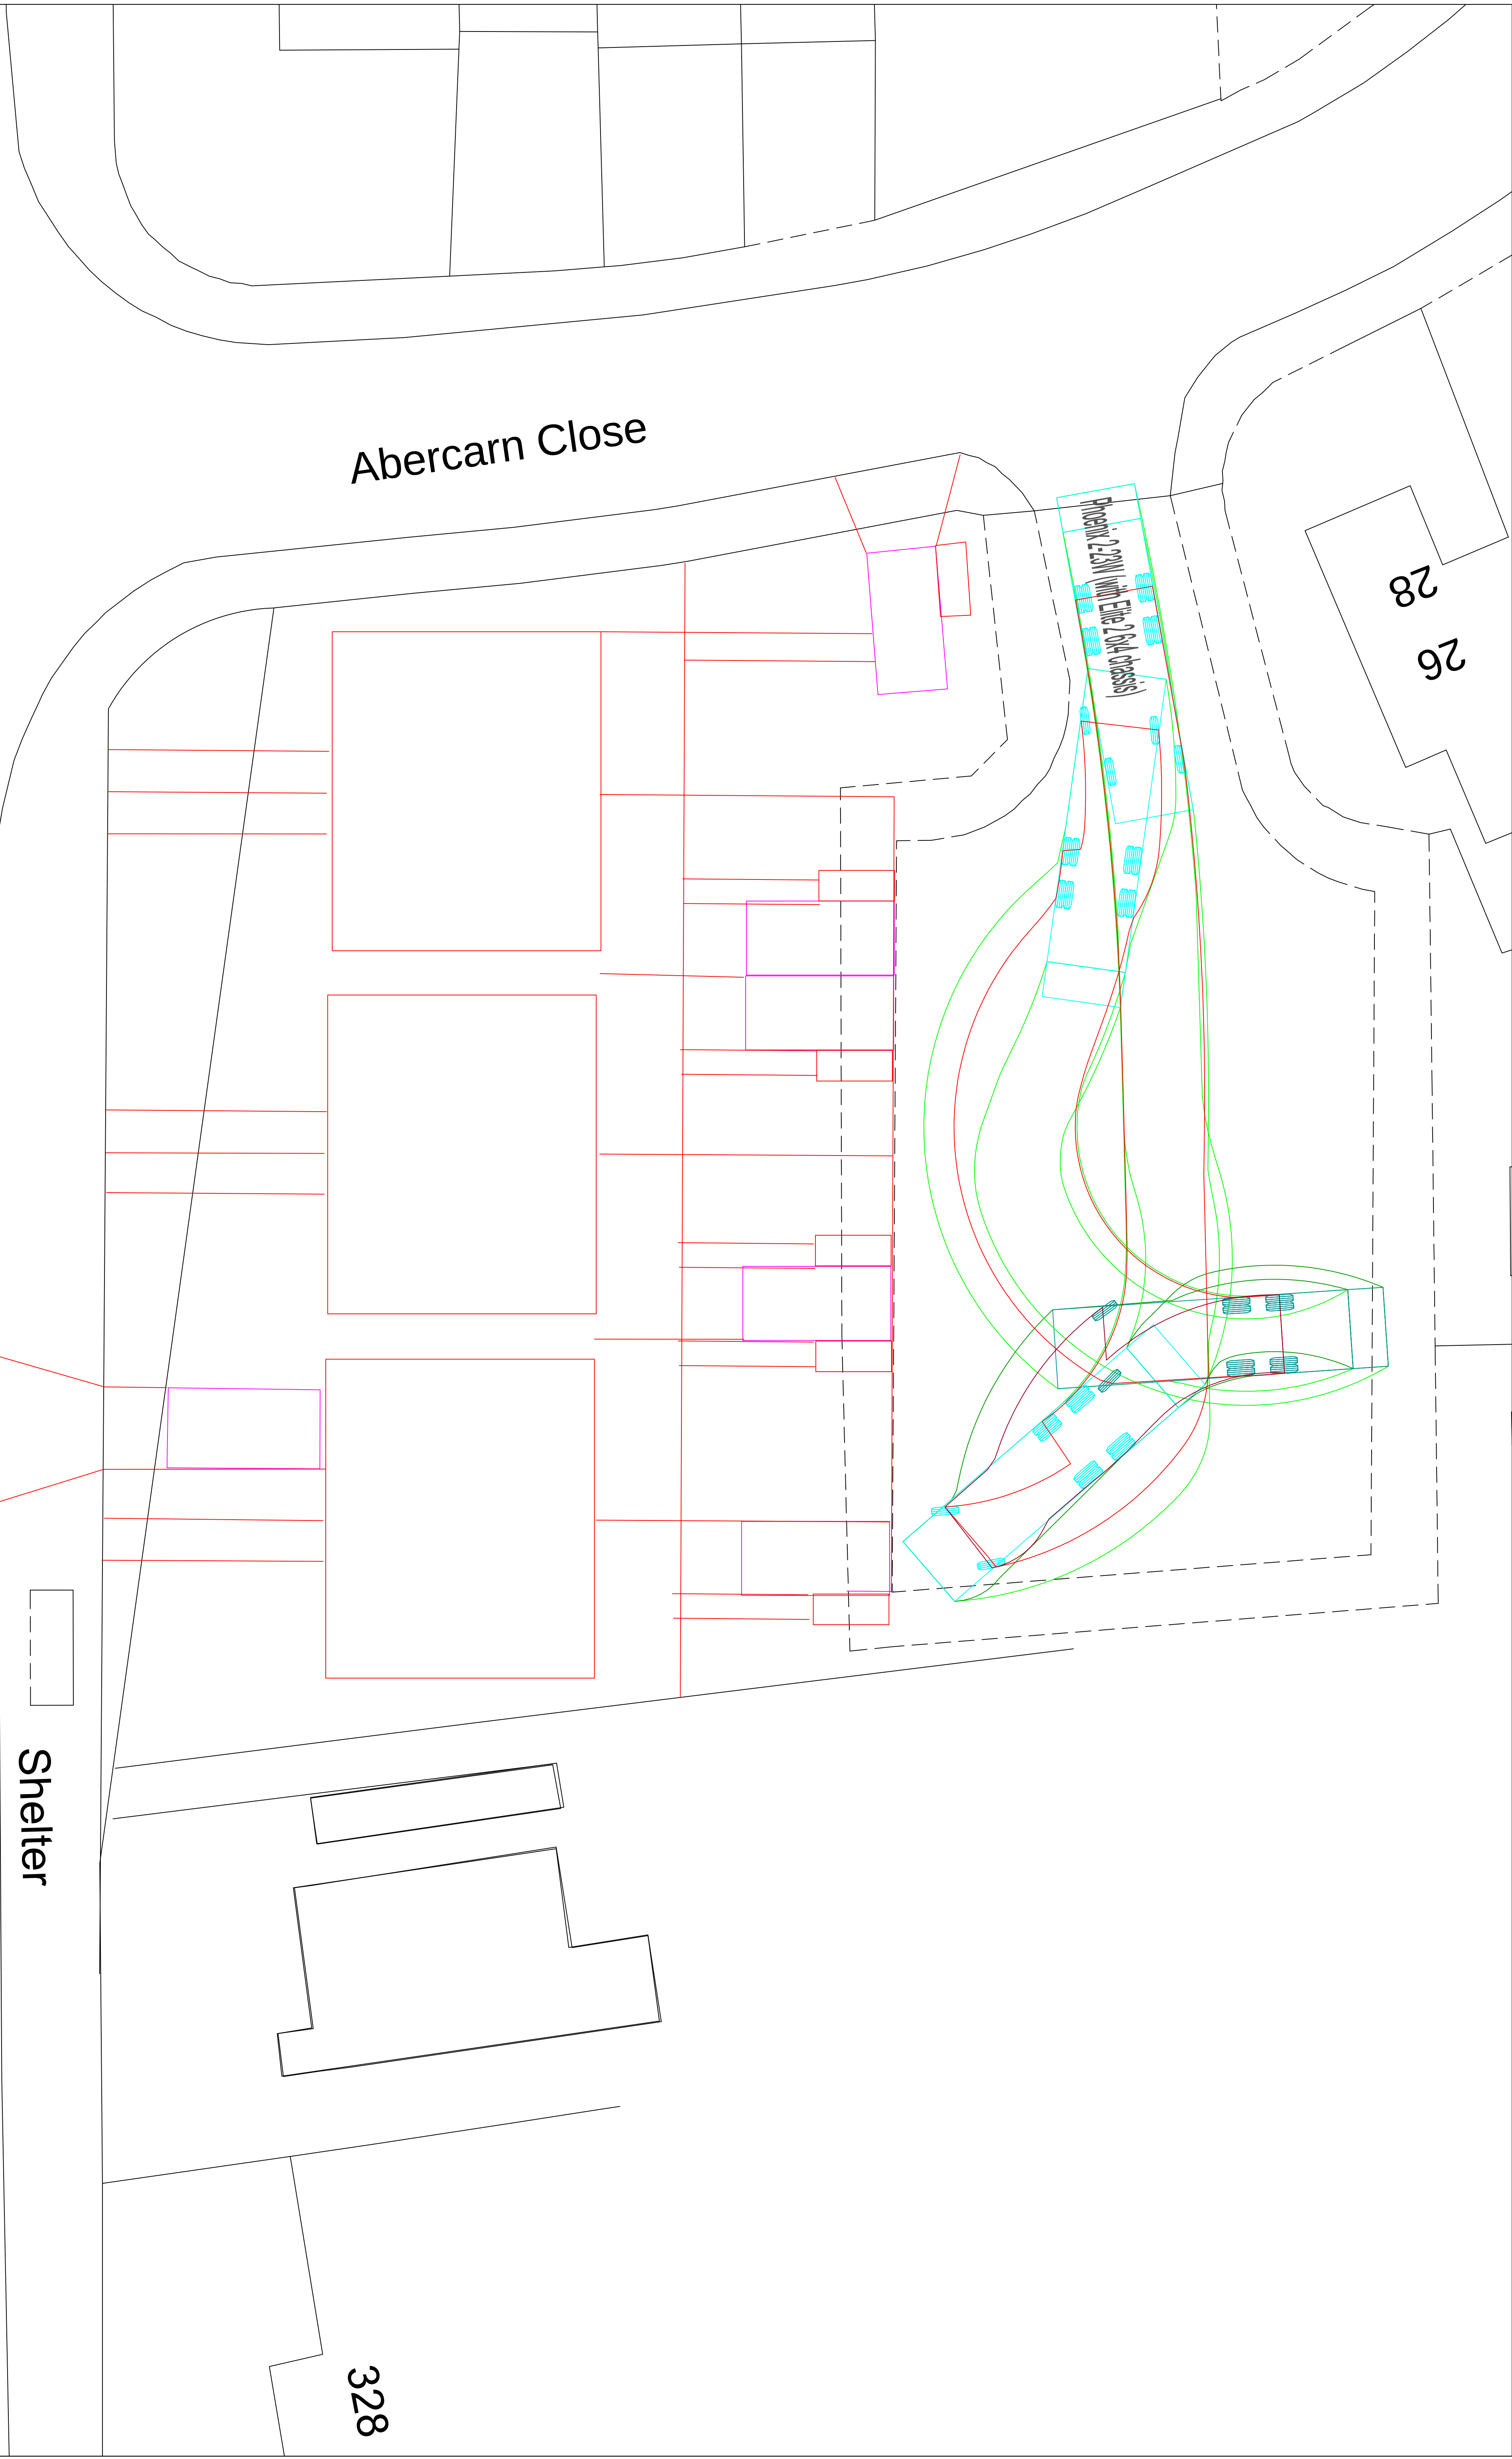

WATERLOO ROAD

Client	Shah Property Ltd	Drawn	AJC	Checked	AD	Approved	AD	REV	DATE	AMENDMENTS	ISSUED	CHK	APP
Project	Waterloo Road development	Scale	A1 Plot 1:100	Drawn	11/4/2021								
Title	Layout and access	Drawing No.	J1287 layout access fig 1	Rev									
Purpose of issue		Fig Name											
☒ For information	☐ Preliminary												
T:\A12787\A12787.dwg Email: info@dtpc.co.uk													

