


NOTES

- All dimensions and levels are to be checked on site.
- Any discrepancies are to be reported to the architect before any work commences.
- This drawing shall not be used to ascertain any dimensions work to fixed items only.
- This drawing shall not be reproduced without express written permission from AEW.
- Title, covering drawings and ownership boundaries are to be responsible for the accuracy or scale discrepancy of base plans supplied to them.
- All works are to be undertaken in accordance with Building Regulations and the latest British Standards.
- All proprietary materials and products are to be used strictly in accordance with the manufacturers recommendations.

CDM 2015

Client notified of duties: **AE Design Workshops**
Principal Designer: **CSS**
Unless noted below, all known hazards have been highlighted on the drawing:
Notes:
All drawings to be used in conjunction with all other drawings as noted on issue sheet.

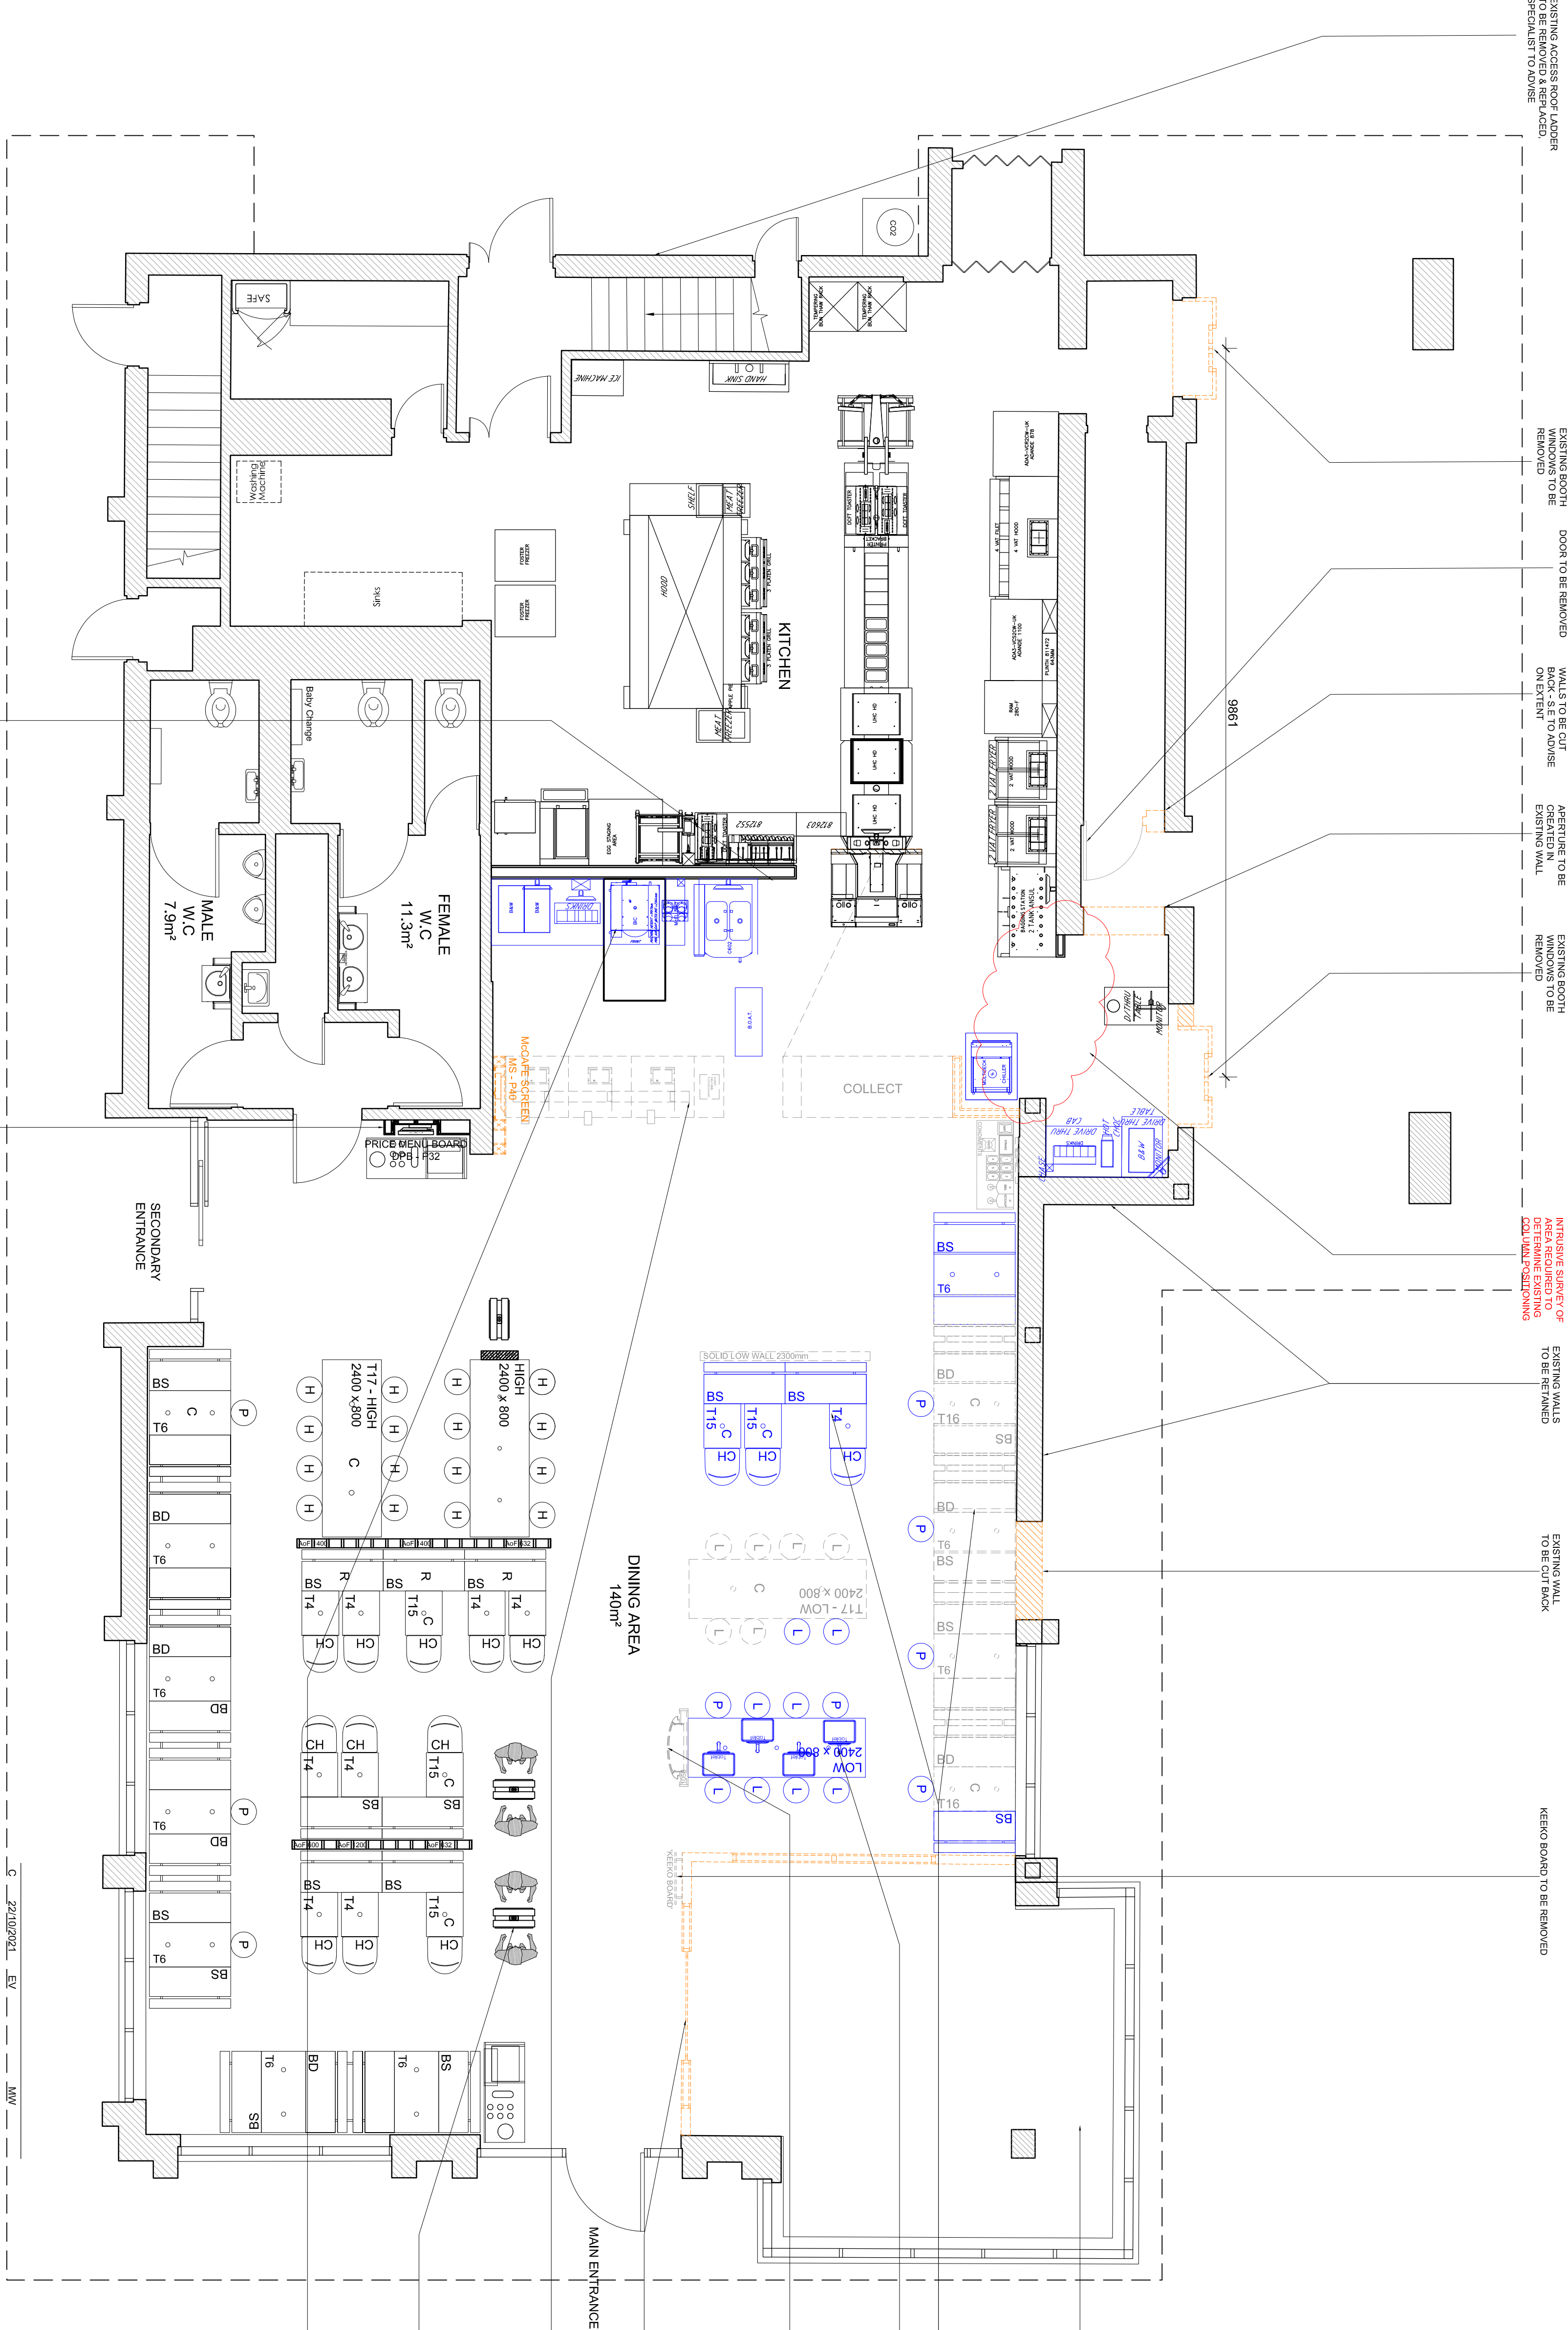

EXISTING STAFF SAFE
TO BE RELOCATED

PRICE MENU BOARD TO
BE RETAINED

DESIGN FREEZE

C 22/10/2021 EV MW

Updated following stage 2/PSM Meeting 19/10/2021
- Existing staff safe to be relocated
- Existing staff safe to be relocated
- Work in progress stamp removed

DESIGN FREEZE

B 15/10/2021 EV MW

Updated to DWG comments 28, 10/2021, DWG Approved stamp added

AREAS SCHEDULE	EXISTING
TOTAL COVERS	115
DINING AREA INTERNAL AREA (m²)	170m²
WC INTERNAL AREA (m²)	21.7m²

AS NOTED ON DWG 0206, 09/06
07-7003 UK0206 FALLOWFIELD HAS Proposed RevG

A	22/09/2021	EV	MW
Updated following design review meeting 16/09/2021			
Door to be removed & aperture created in walls			
REV	Date	Drawn by:-	Checked by:-
31/09/2021	EV	MW	
Initial Issue			
REV	Date	Drawn by:-	Checked by:-
31/09/2021	EV	MW	
Initial Issue			

STATUS
S2 For Information

drawing stage
STAGE 2

client
McDonald's Restaurants Ltd

project
FALLOWFIELD
MANCHESTER
0206

drawing file
EXISTING GA PLAN

date
31/08/21
scale@A1
1:50

drawn
EV

checked
MW

EXISTING GENERAL ARRANGEMENT PLAN 1:50

Rev

Job No

aew architects
0161 214 4370
www.aewarchitects.com



A+ew